



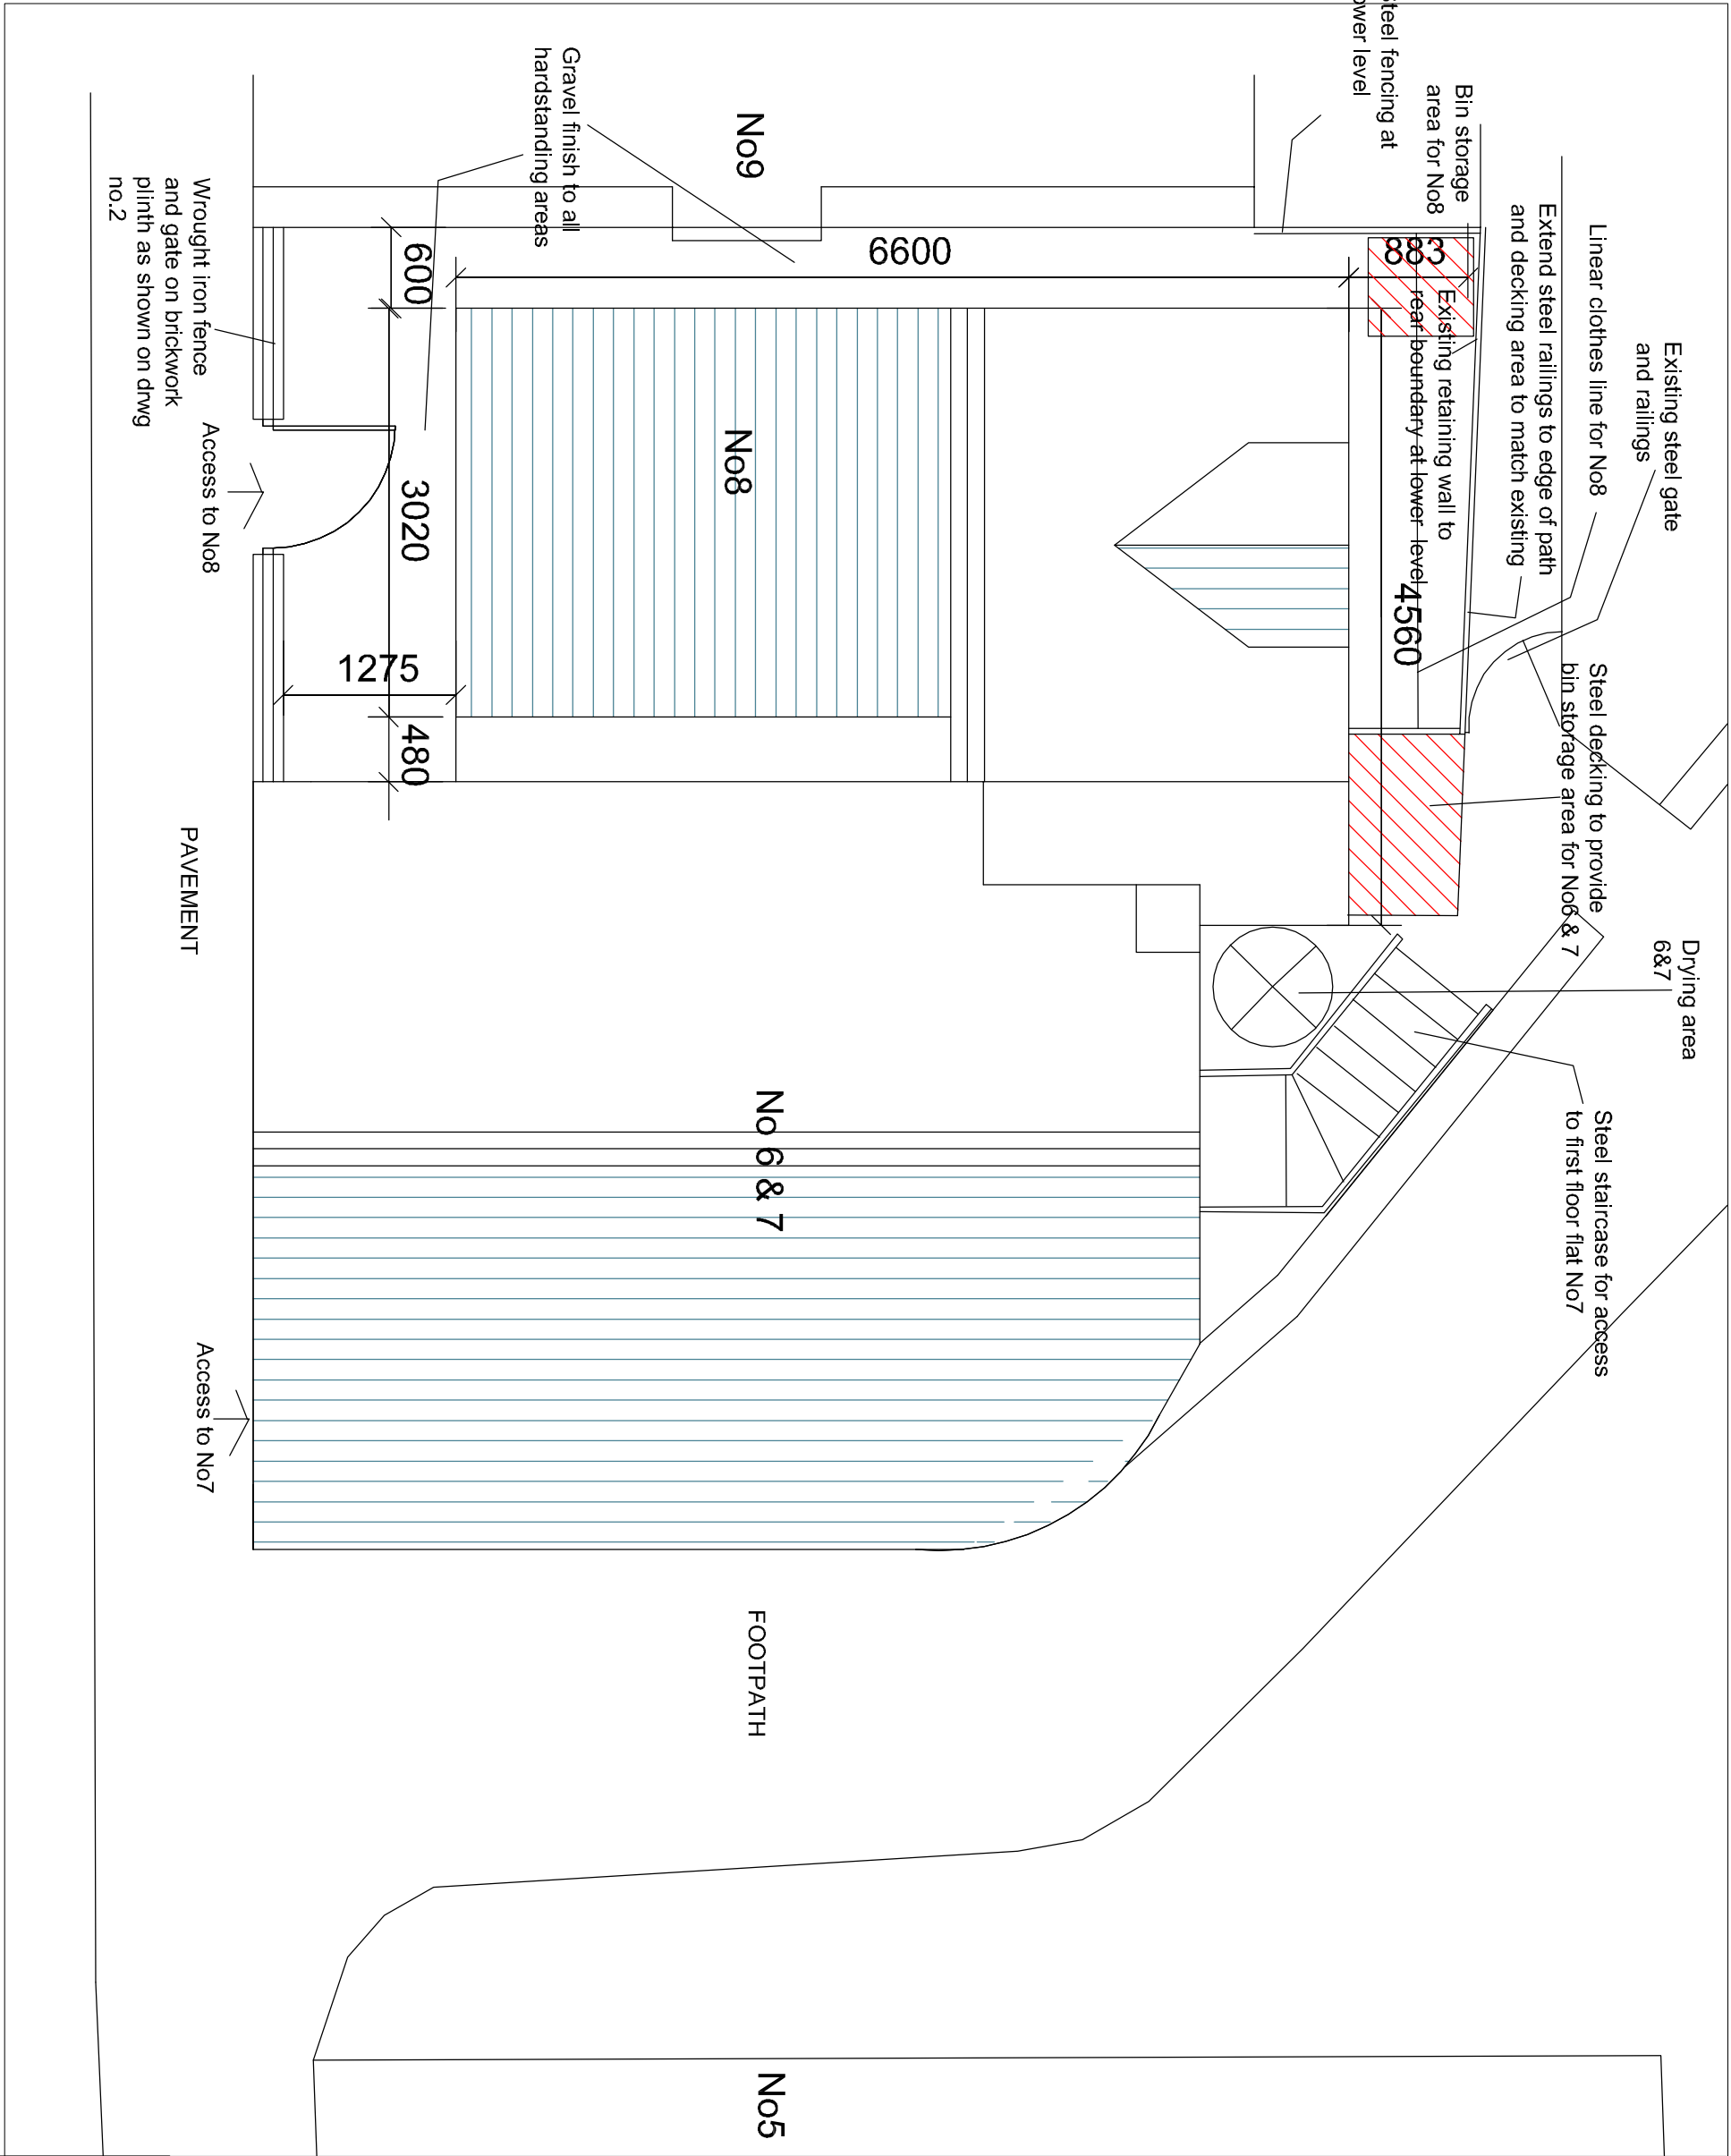

Site Layout 1:50

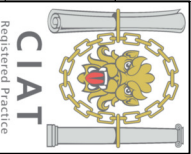

WYNN ROGERS
Architectural Services
Studio 3, Rosemary Lane, Denbigh, LL16 3TT
01745 812100 E-mail: consult@wynn-rogers.co.uk
www.wynn-rogers.co.uk

PROJECT NO. SJ1419
DRAWN BY le
DATE April 17
Rev A
Proposed conversion of shop and side extension to provide 2 Nr Beddls
6 Crane Street, Cefn Mawr
Site layout
VI Properties

PROJECT NO. SJ1419
DRAWN BY le
DATE April 17
Rev A
A3