
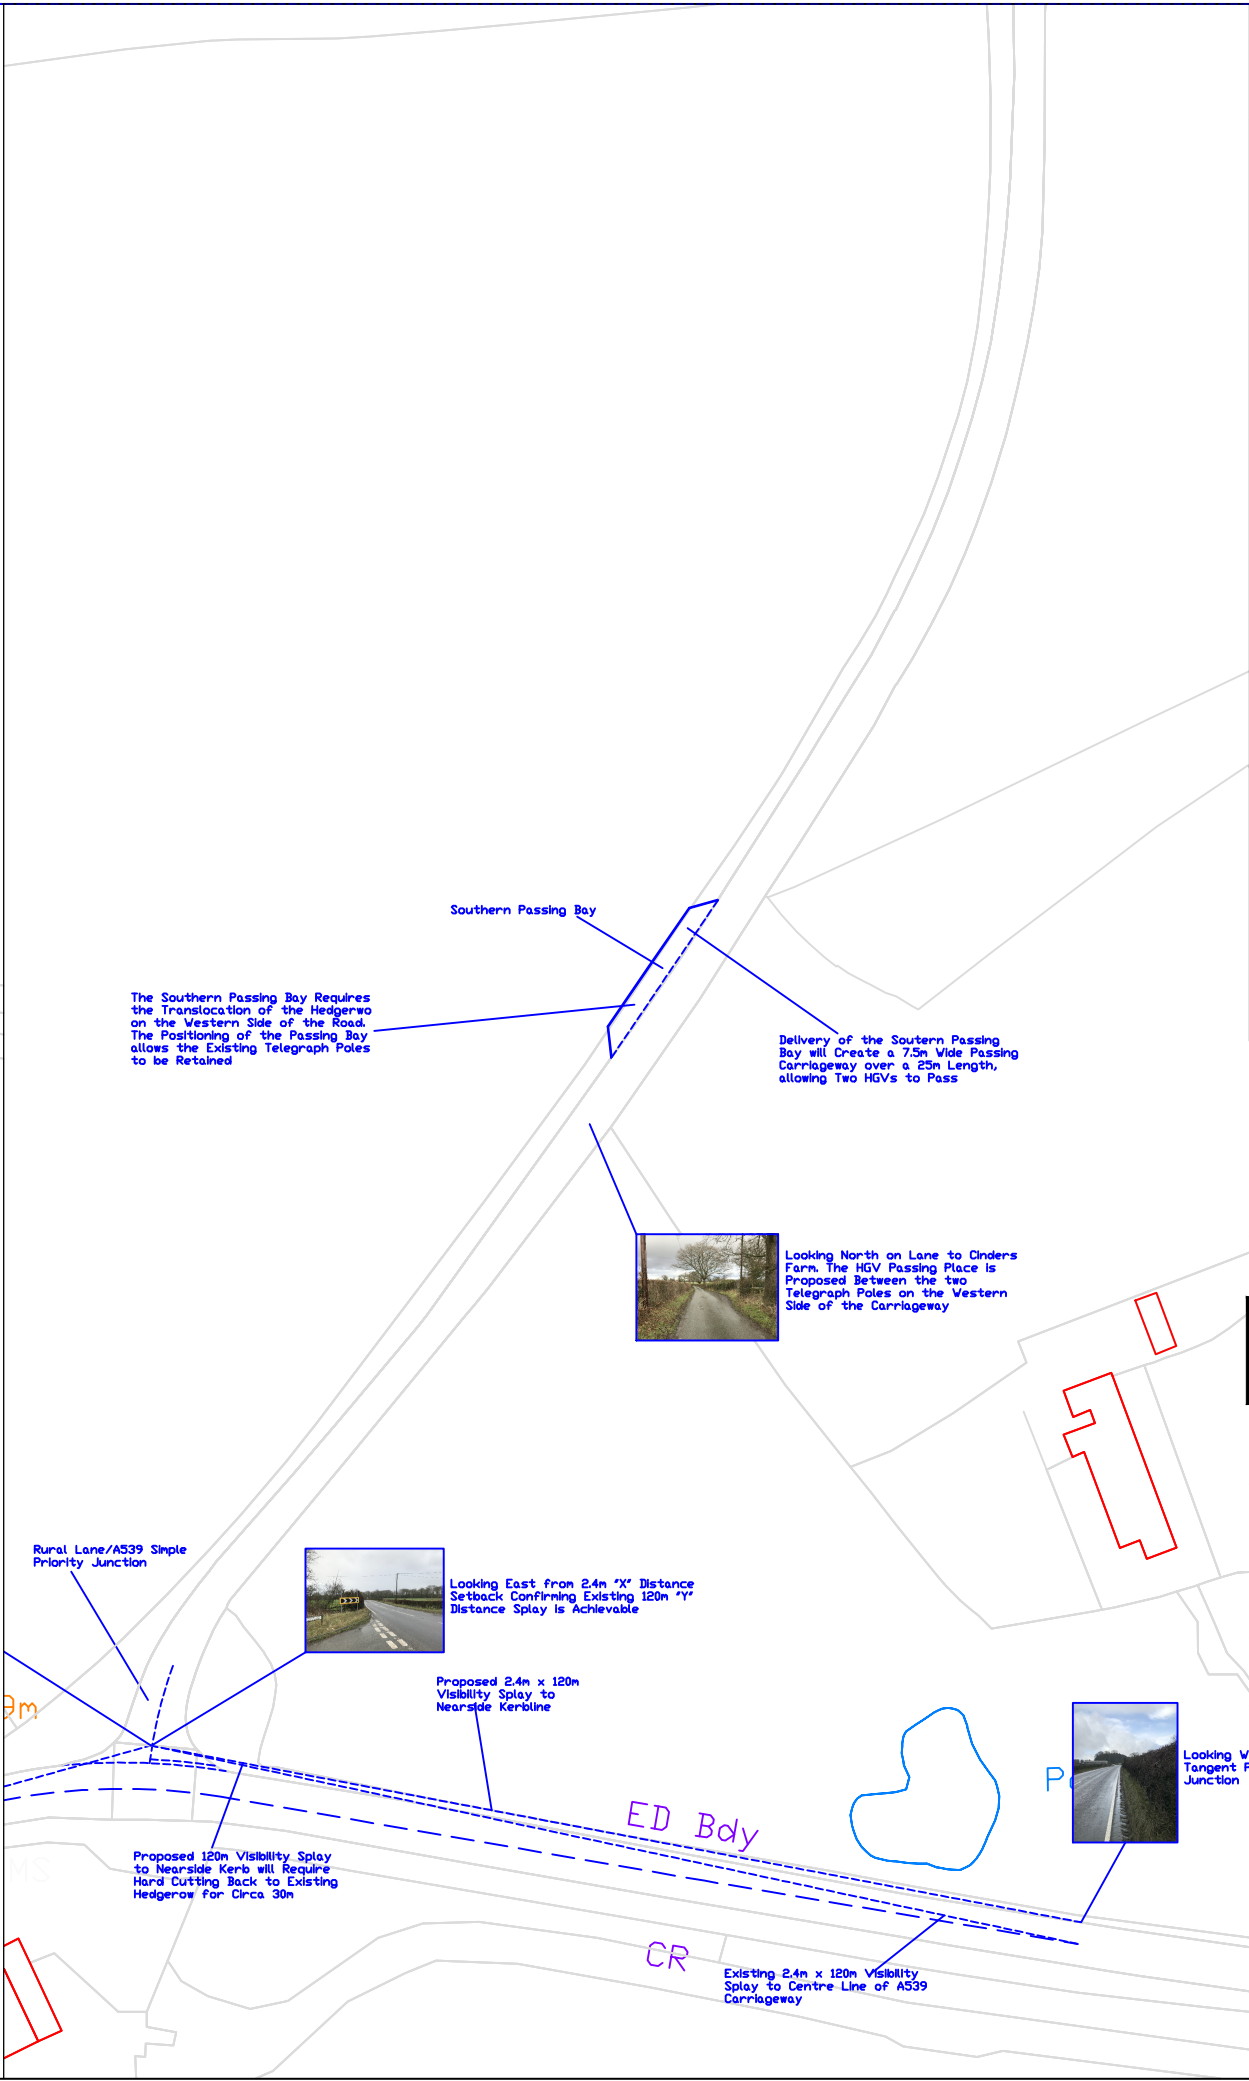


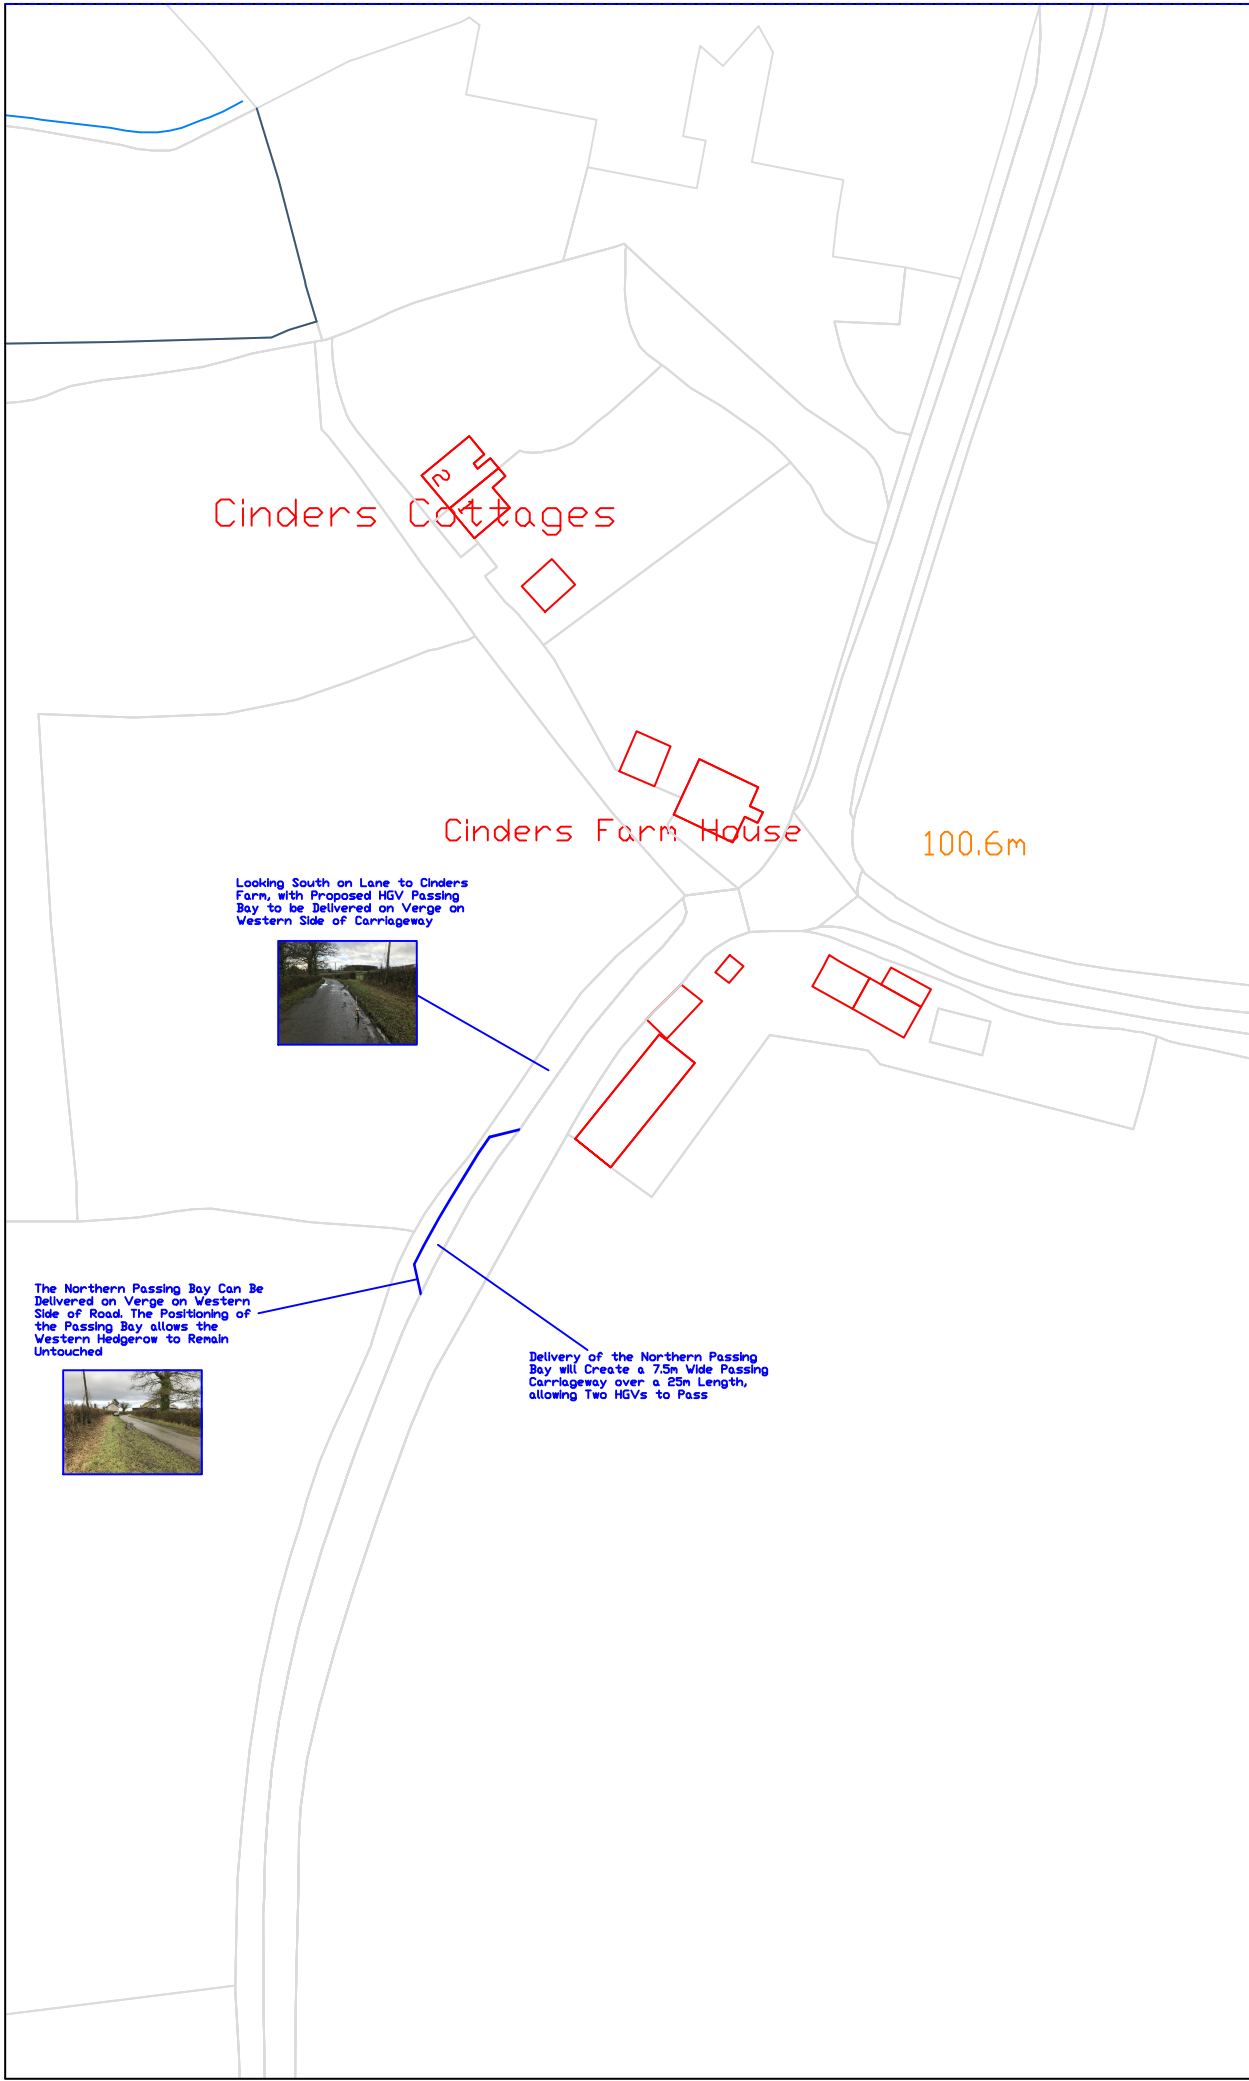

THIS DRAWING MAY BE USED ONLY FOR THE PURPOSE INTENDED AND ONLY WRITTEN DIMENSIONS SHALL BE USED

NOTES

Revision Details	By	Date	Suffix
	Check		

Drawing Number

SK21685-06 Rev C

Cinders Farm, Nr Ruabon

Drawing Title

Rural Lane Proposed Passing Bays (North & South)

Scale at A3

1:500

Drawn	KAT	Approved	MAK
Check	KAT	Date	15/01/18

SK Transport Planning Ltd
Albion Wharf, 19 Albion Street
Manchester M1 5LN
Telephone (0161) 234 6509
Fax (0161) 236 7959

SK TP