




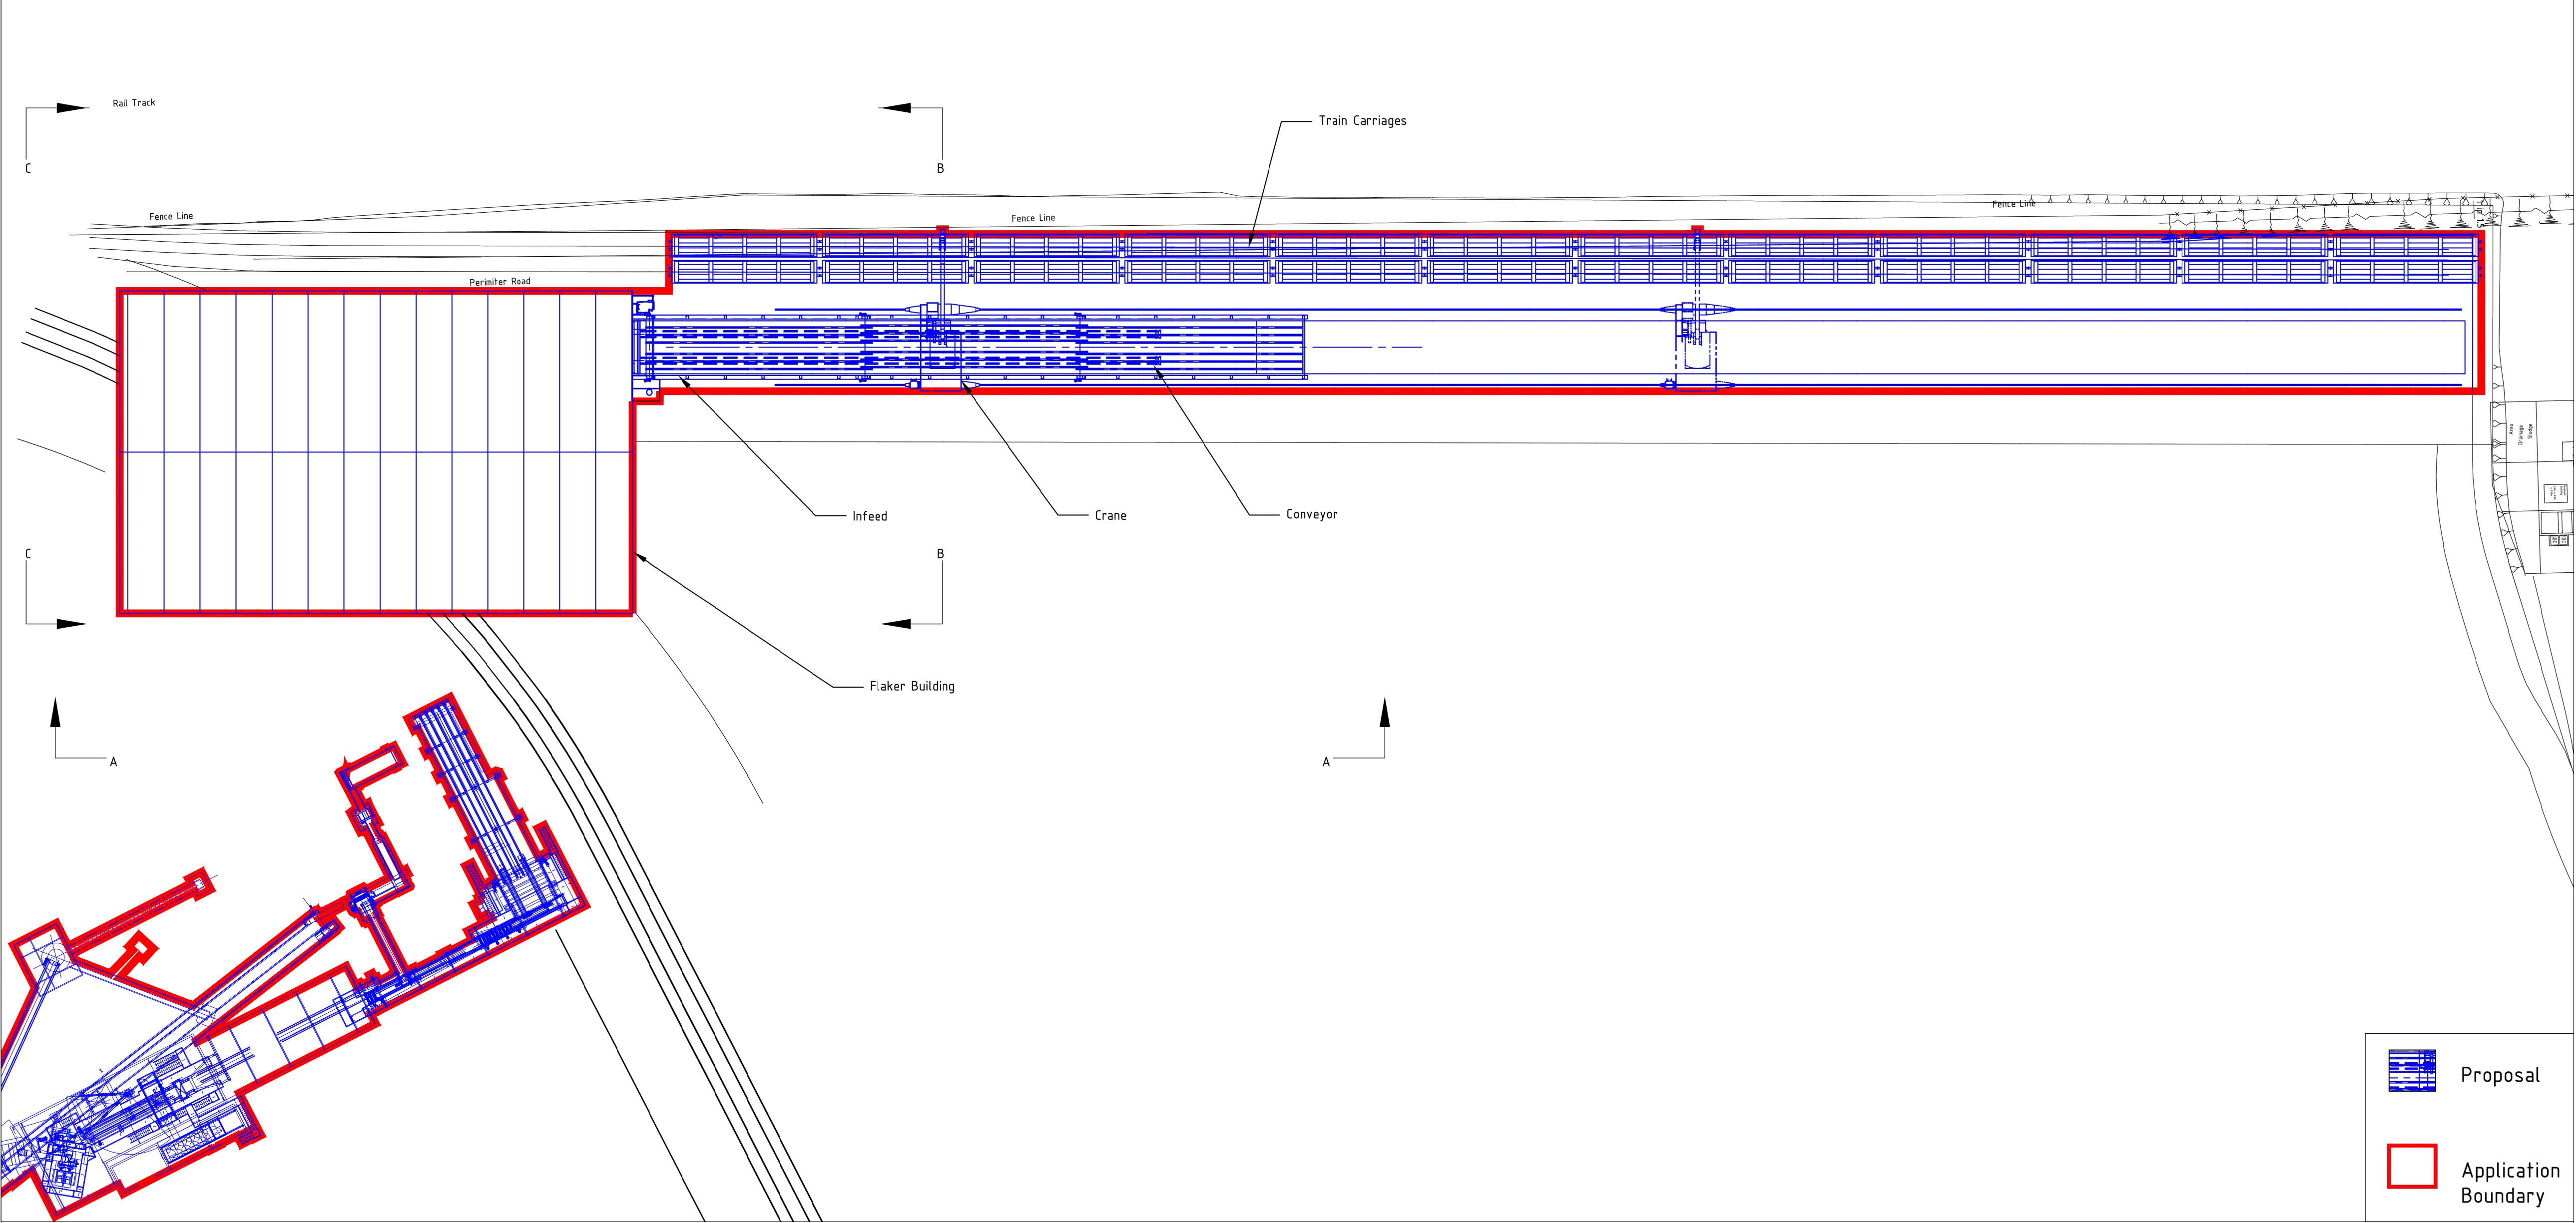


Plan View

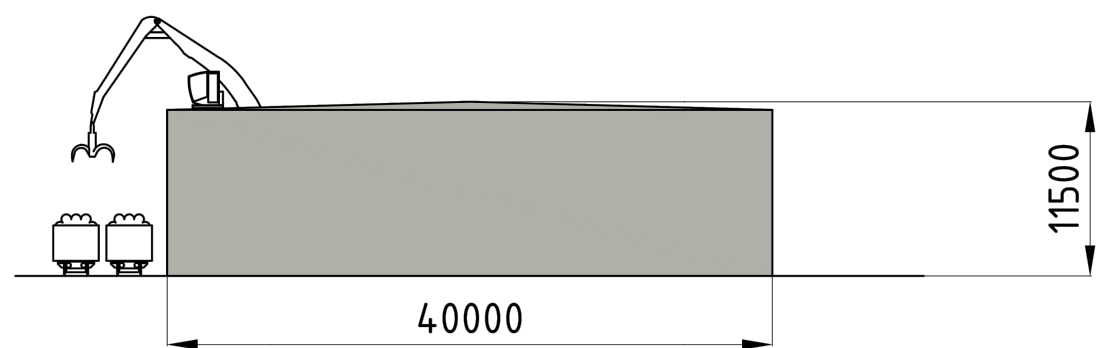


Elevation C-C

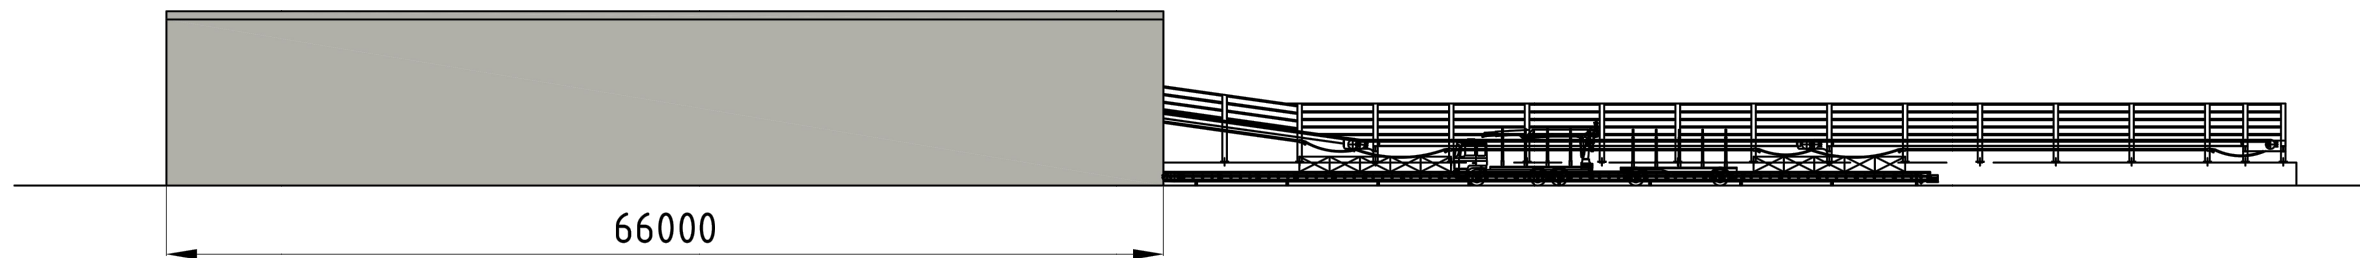

Elevation A-A

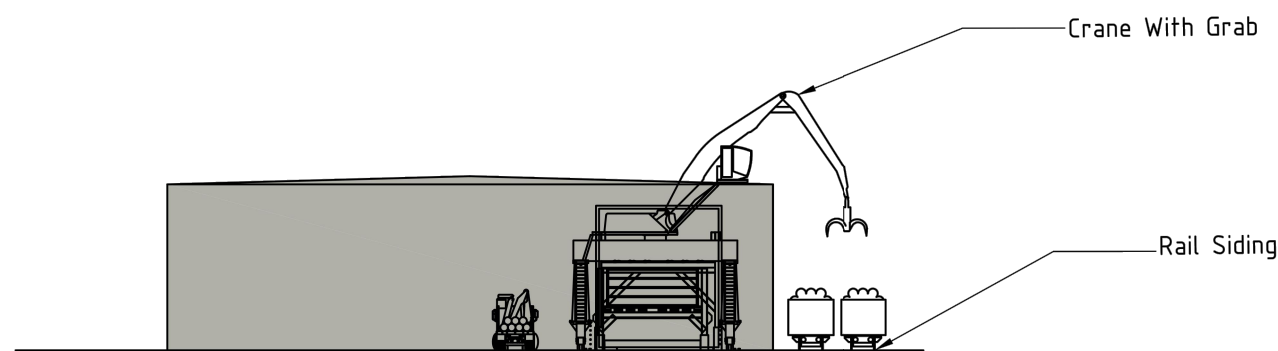

Elevation B-B

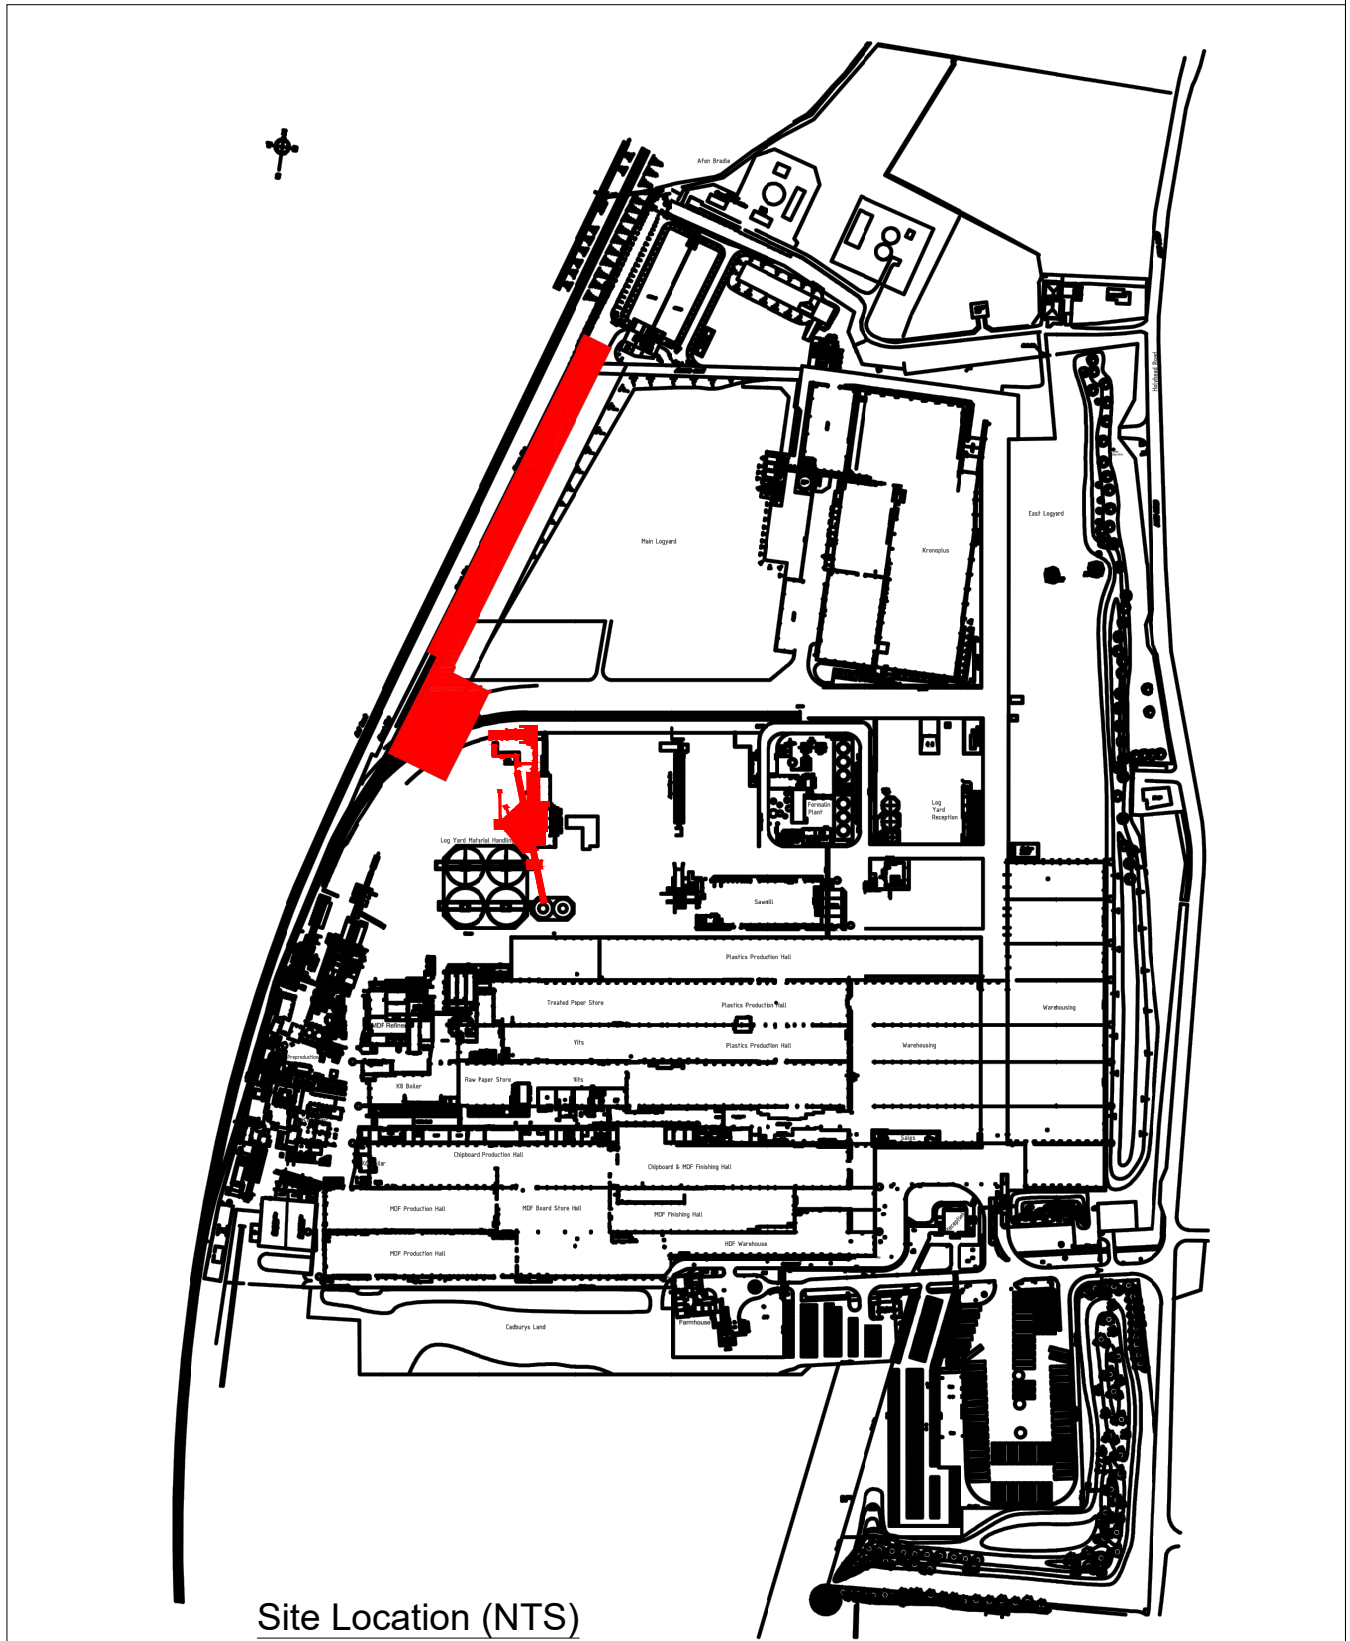

Site Location (NTS)

This drawing is the copyright of AXIS P.E.D Limited and may not be loaned, copied or reproduced in any way -or used for any offer, quote, tender or construction purposes without written consent of the company to do so

Follow any figured dimensions - do not scale. IF IN DOUBT ASK.

Revision History		Date
A	Updated scheme	02-03-18
B	Updated scheme	15-03-18
C	Red line amendments	23-03-18

Cladding colour is anticipated to be dark 'Olive Green' (RAL 100 30 20) pursuant to the approval of Wrexham County Borough Council via planning condition

Chester Office: Well House Barns Bratton Chester CH4 0DH		South Manchester Office: Carnell House 76 Water Lane Wilmslow SK9 5BB		axis
0844 8700 007 - www.axisped.co.uk				
client: KRONOSPAN				
project: CHIPPER & FLAKER				
drawing title: PROPOSED ELEVATIONS				
date: May 2017		drawn by:	checked:	
drawing number: 2195-01-04		SM	AR	
		status: For Planning		
scale(s): 1:500@A1		rev:	C	
planning environment design				