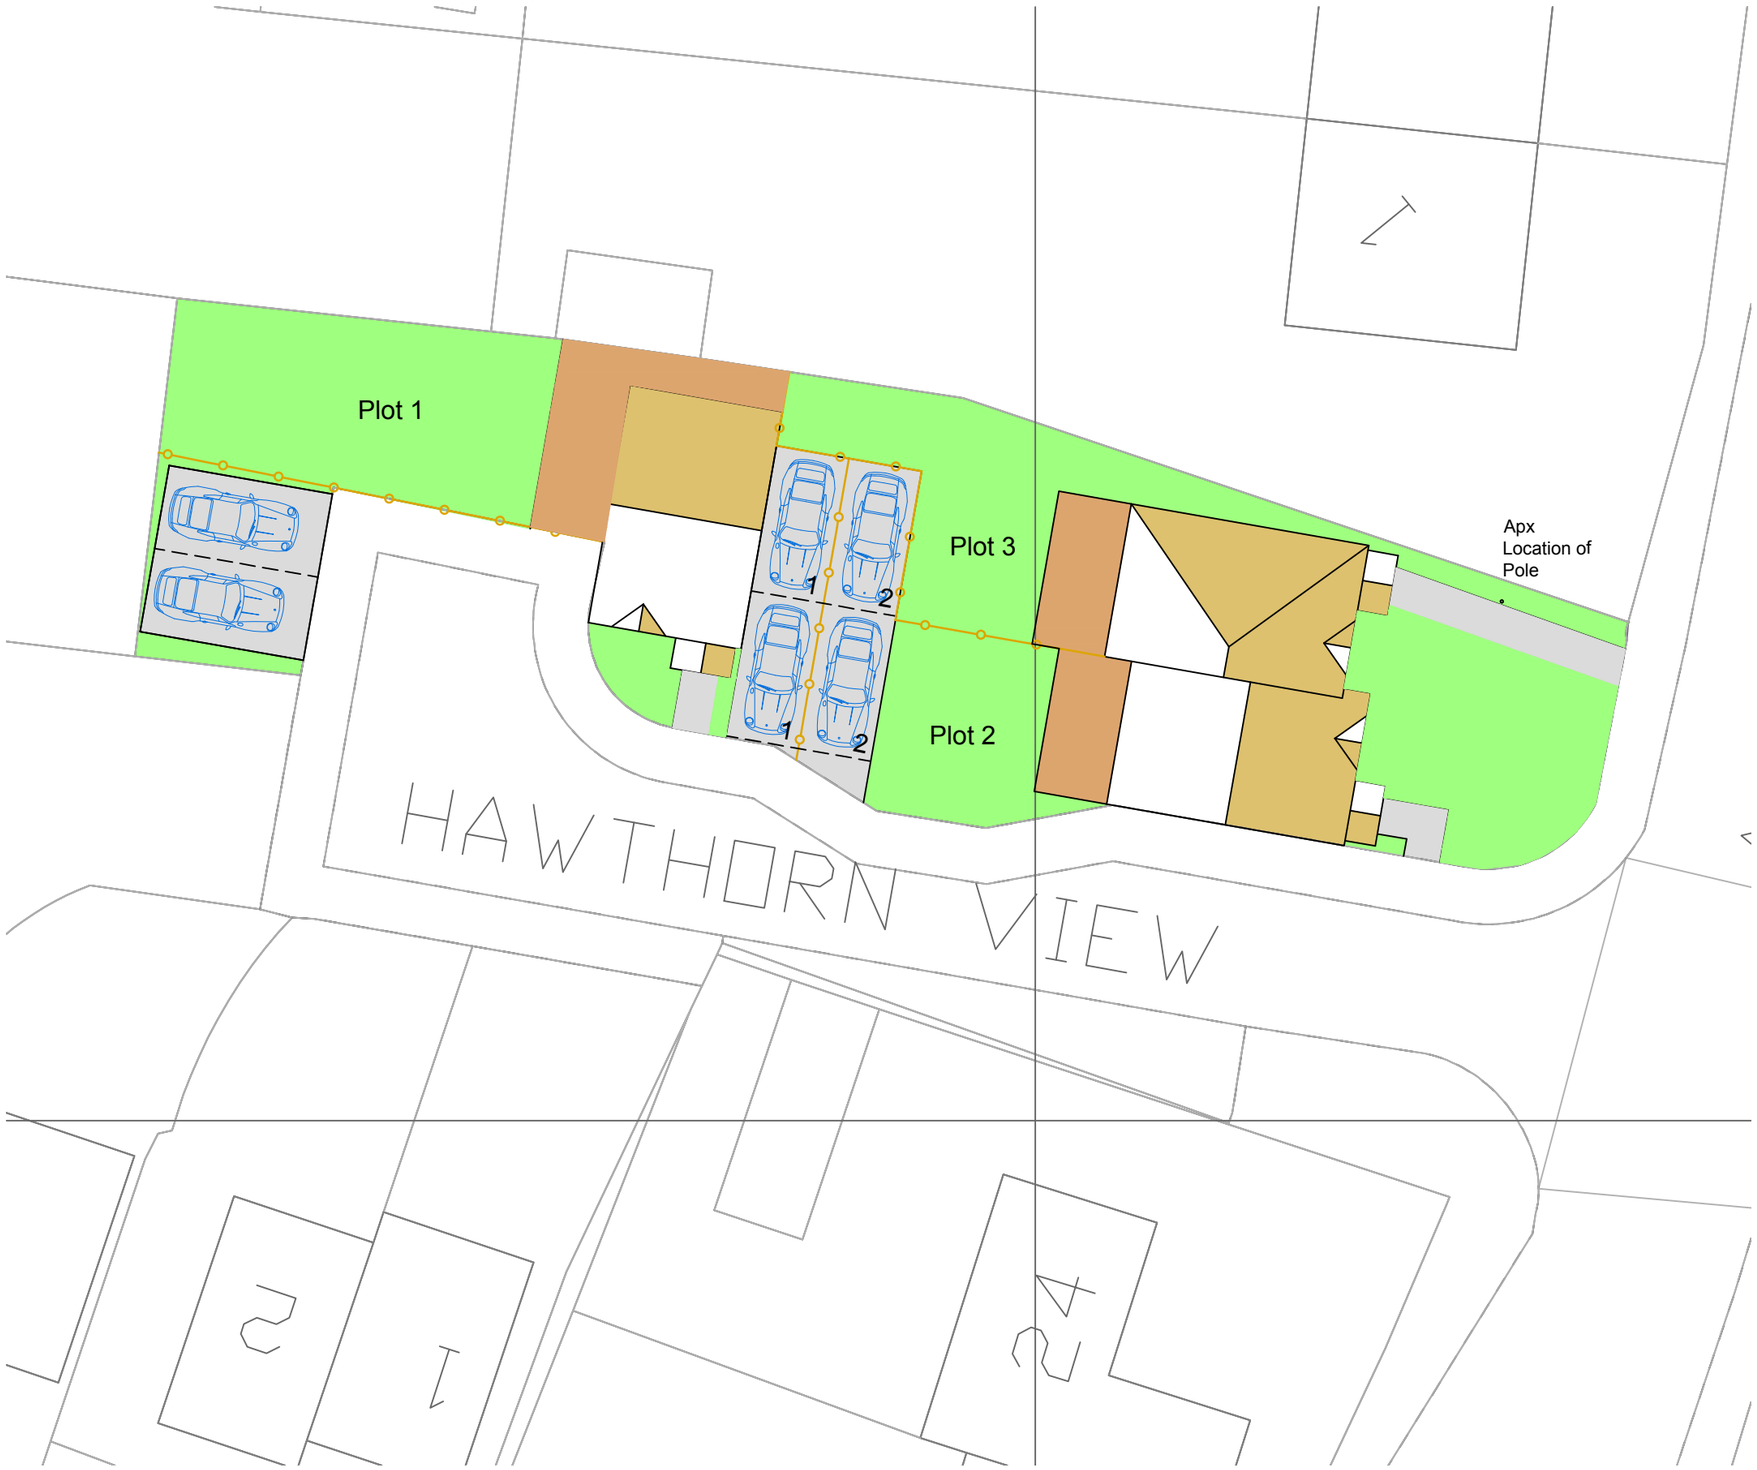

BLOCK PLAN
SCALE - 1:200

LOCATION PLAN
SCALE - 1:1250

HDS ARCHITECTURAL SERVICES
Ferndale Villa, 25 Manley Road,
Wrexham, LL13 8HD
Tel (01978) 353445
www.hdsarchitectural.co.uk

Project; Residential Development Adjoining 'Hawthorn View, PenyCae, Wrexham.	
Title; Block Plan as proposed	**Scale (A2);** As Stated
Dwg No; HV/PD/01	**Date;** August 2017
Revision;	