


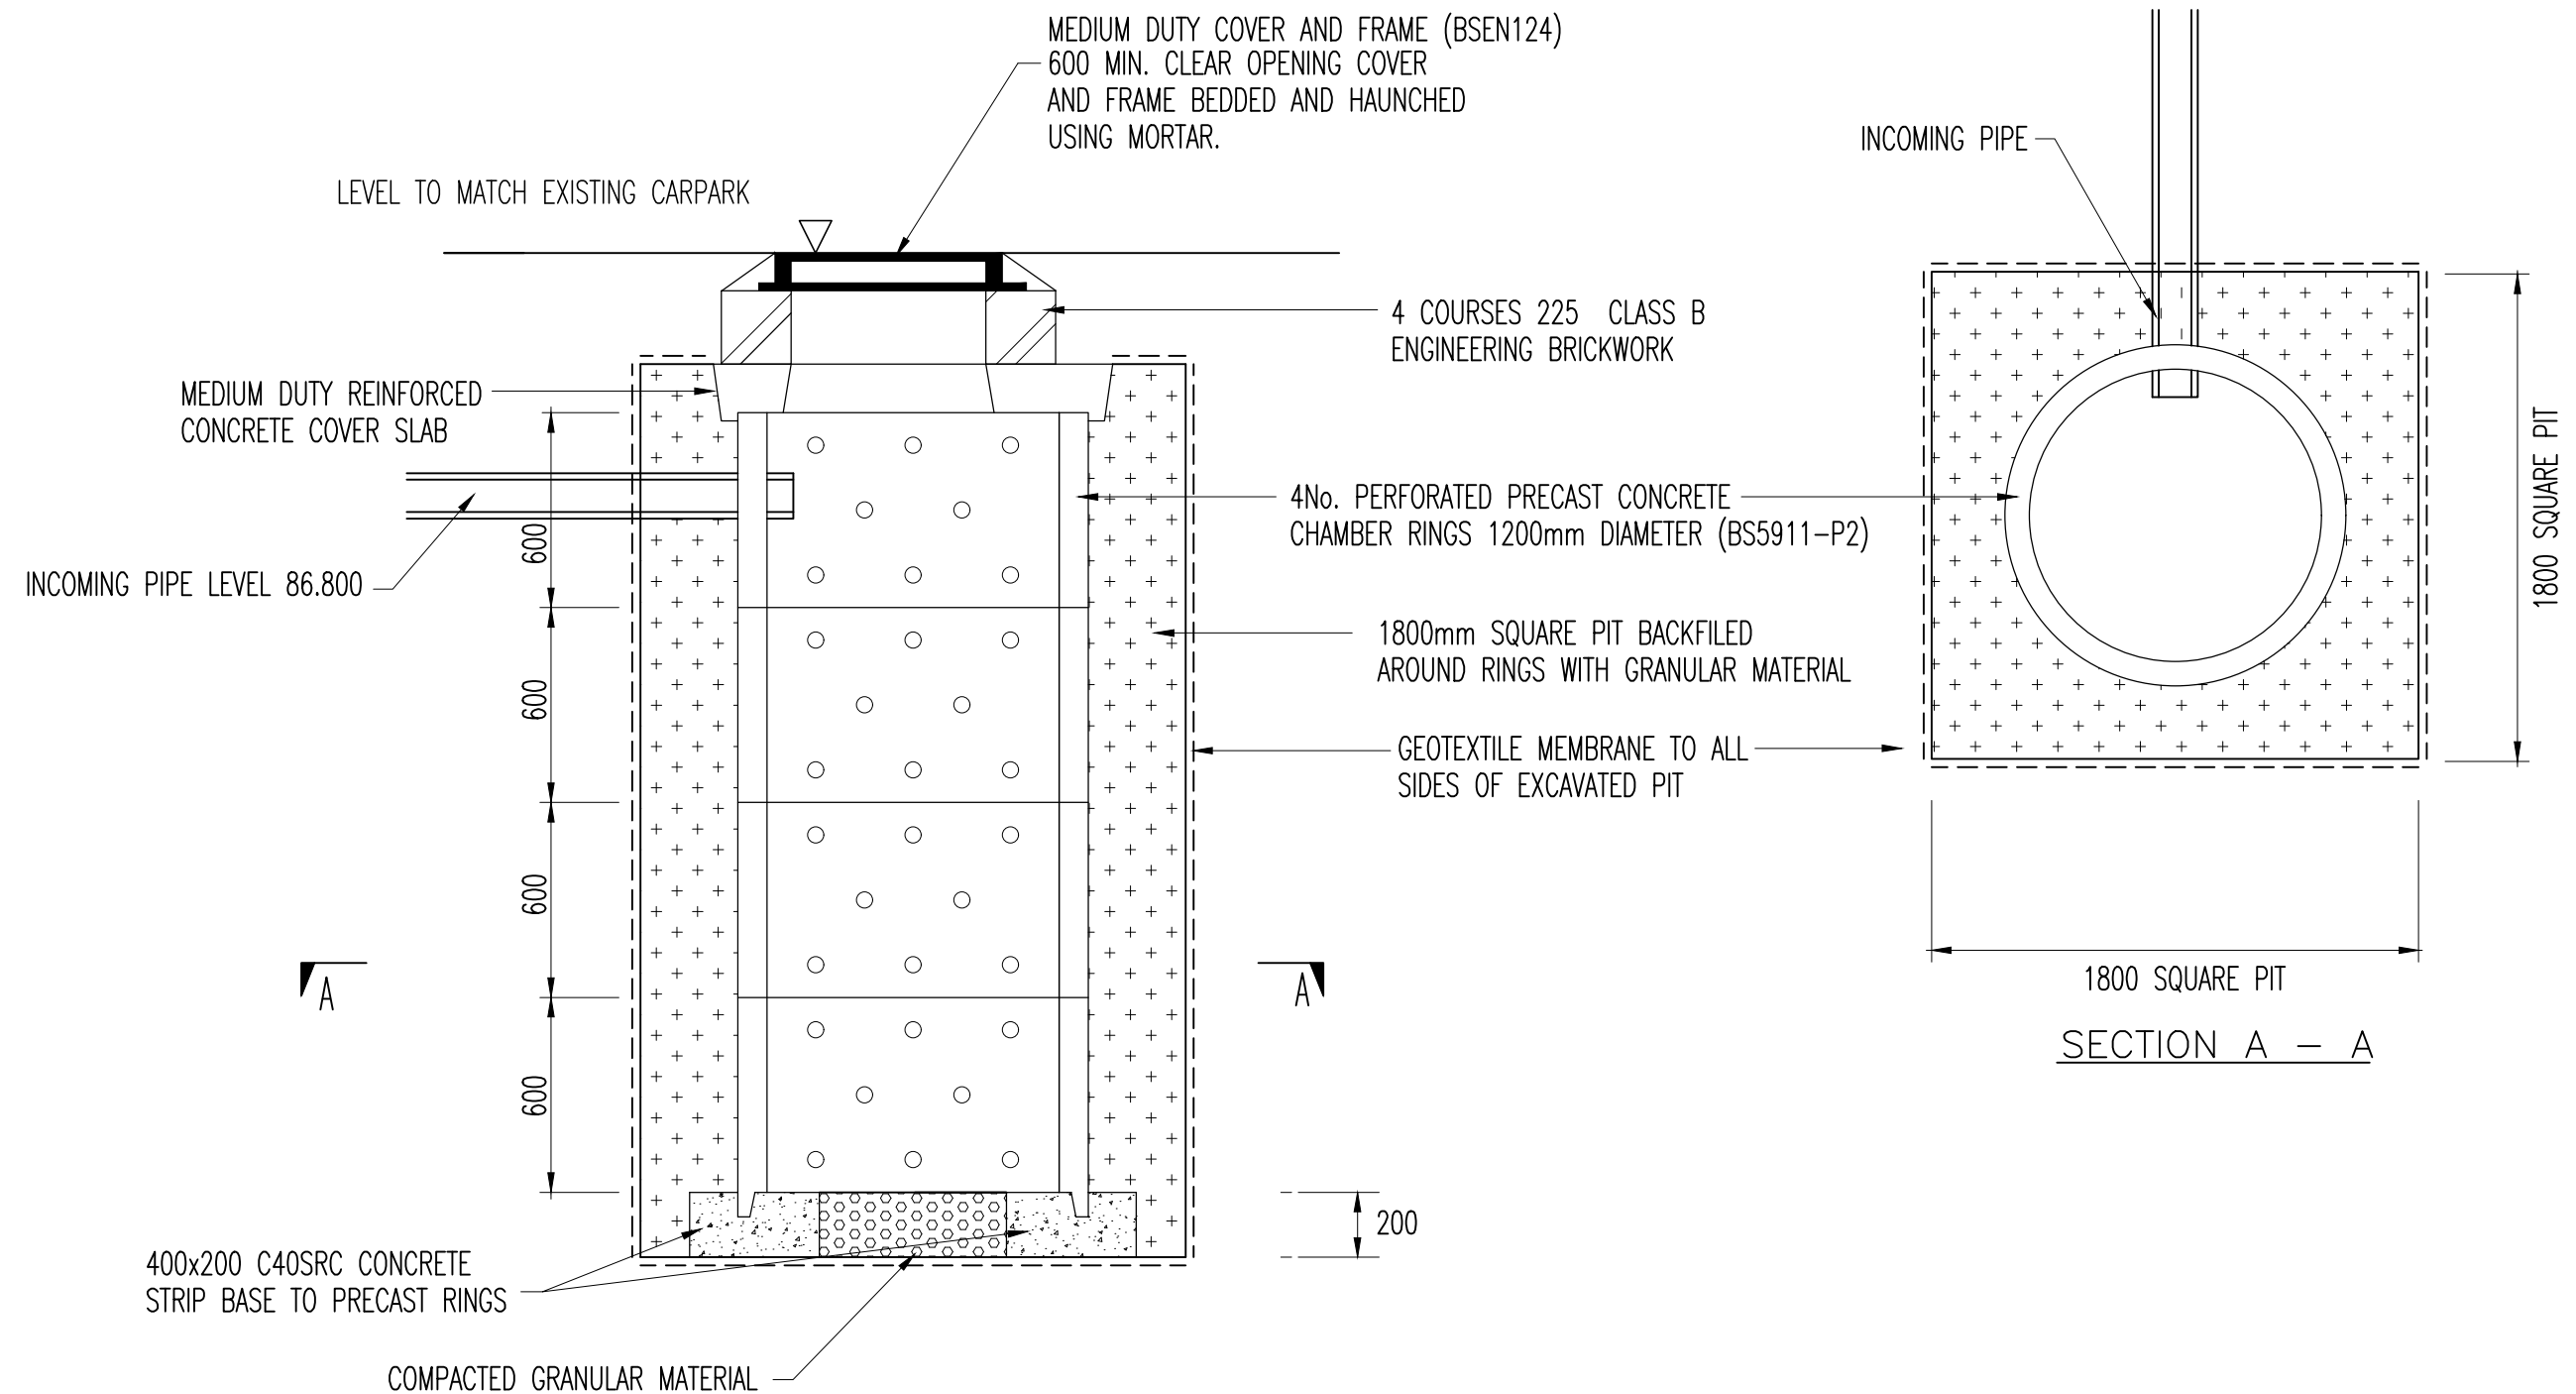

MANHOLE SOAKAWAY DETAIL
NTS

Rev	Number	Type	Level	Zone	Role
C1	6002	GA	XX	XX	C

C2	Diameter amended	14.03.2018	Drawn	Checked	Approved	Date	Scale @ A3
C1	Construction	06.03.2018	RS	RS	GC	03/18	NTS
Rev.	Description	Date					

Project	Wrexham Maelor Hospital Theatres & Endoscopy Unit
Client	MTX Contracts Ltd.

Drawing Title	SOAKAWAY DETAIL
Drawing Status	CONSTRUCTION
Project No.	10313 - C - XX - XX - GA - 6002 - C2
Drawing No.	
Revision	

www.icis-design.co.uk
t: +44 (0)161 883 1401
Barrington House, Heyes Lane, Alderley Edge, Cheshire SK9 7LA