

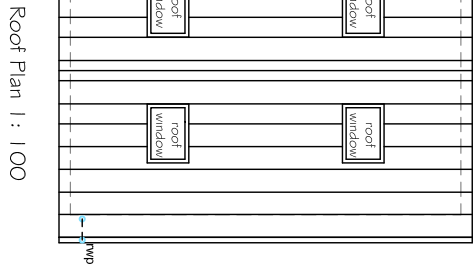
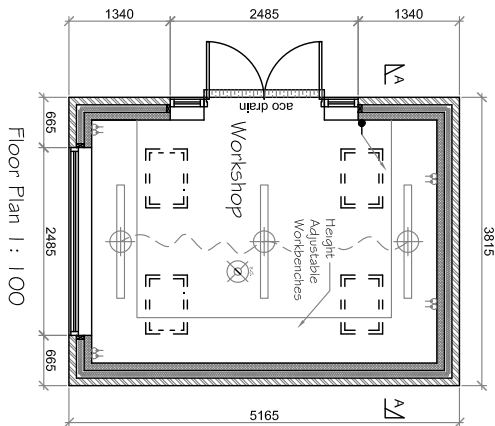
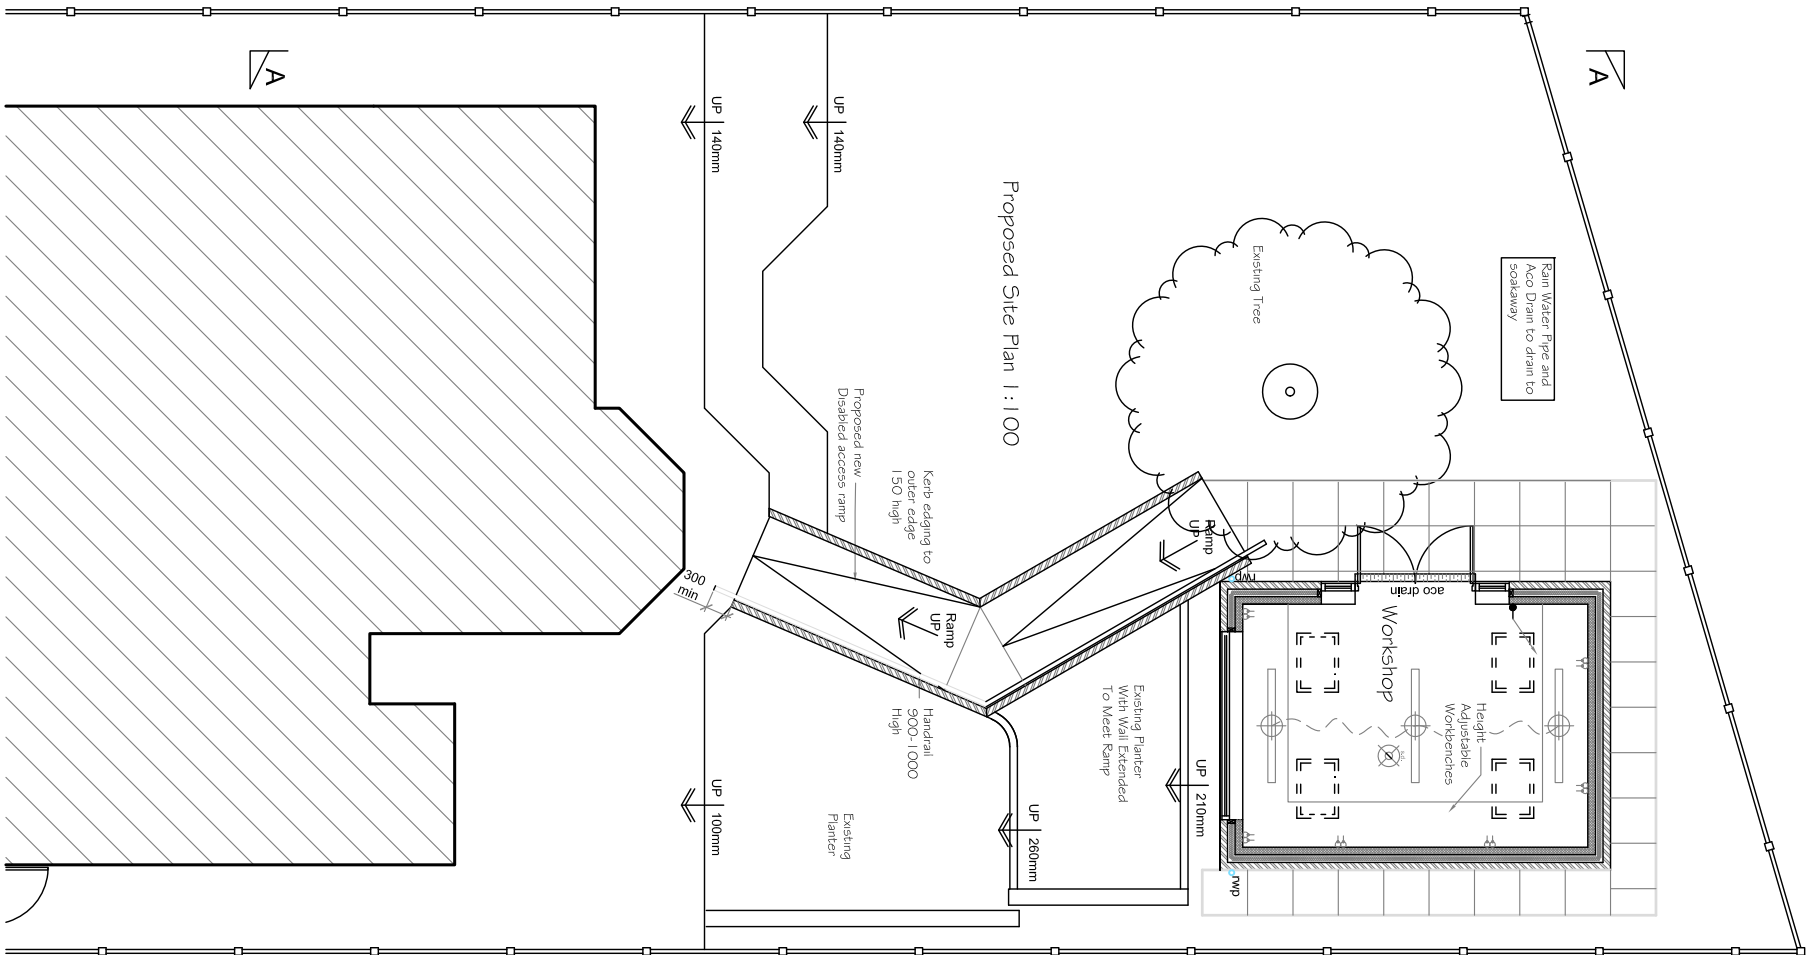
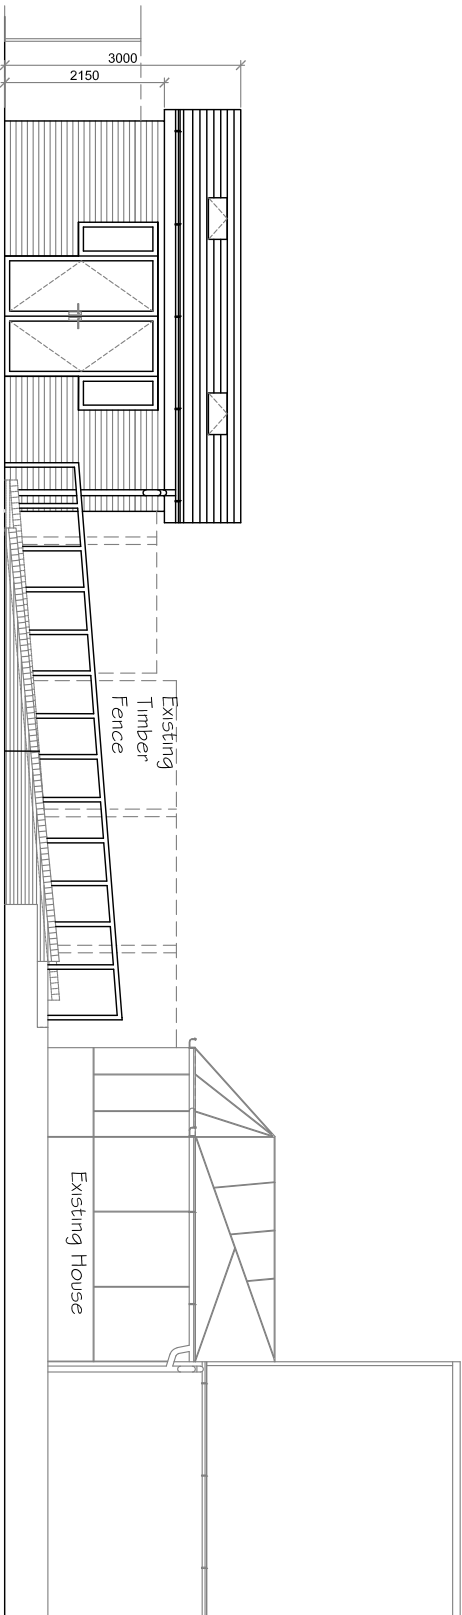
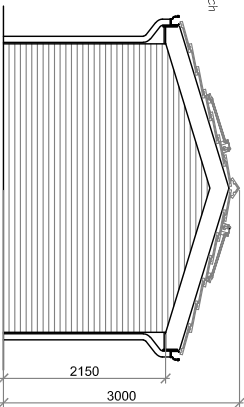
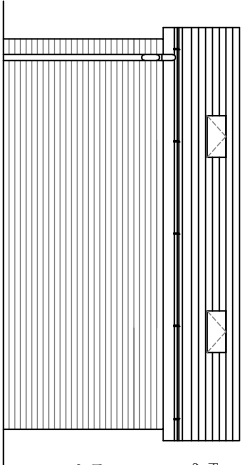


Notes:	
Dimensions are not to be scaled from this drawing, all discrepancies on this drawing are to be reported to the architect	
This drawing is copyright.	
Do not modify any element of this CAD drawing.	
Drawing only to be used for the purposes it was issued for.	
No	Design Risk Register

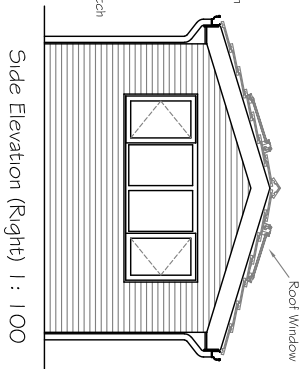

Legend	
	Twin Socket Outlet
	36W Fluorescent LED Standard Batten 1225x55mm
	230V Smoke Detector Sounder
	Light Switch

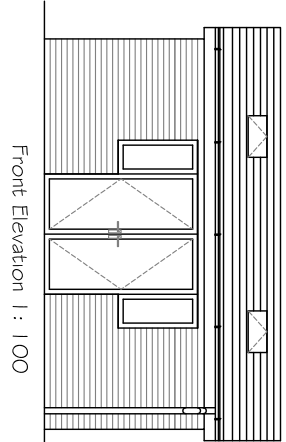

A	1806	Parking reduced, KH
Project		
4 Breck Close, Marchwiel		
Wrexham LL13 0PS		
Client		
Michael Hughes		
Contractor		
Drawing Title		
Existing Dwelling of Michael Hughes		
Proposed Garden Workshop & Site Layout		
Job No	Date (Year/Month)	Scale@%s
324	1803	1:100
Status		
PRELIMINARY		
Drawing No	Rev	
324	003	A