
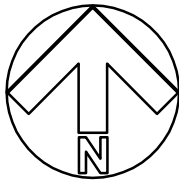


Z:\Drawings\Draw4184-1 - Land at Penley\DRAWINGS\00-SURVEY\4184-1-A(050)01E-OA-Location Plan.dwg, 21/06/2018 14:06:33

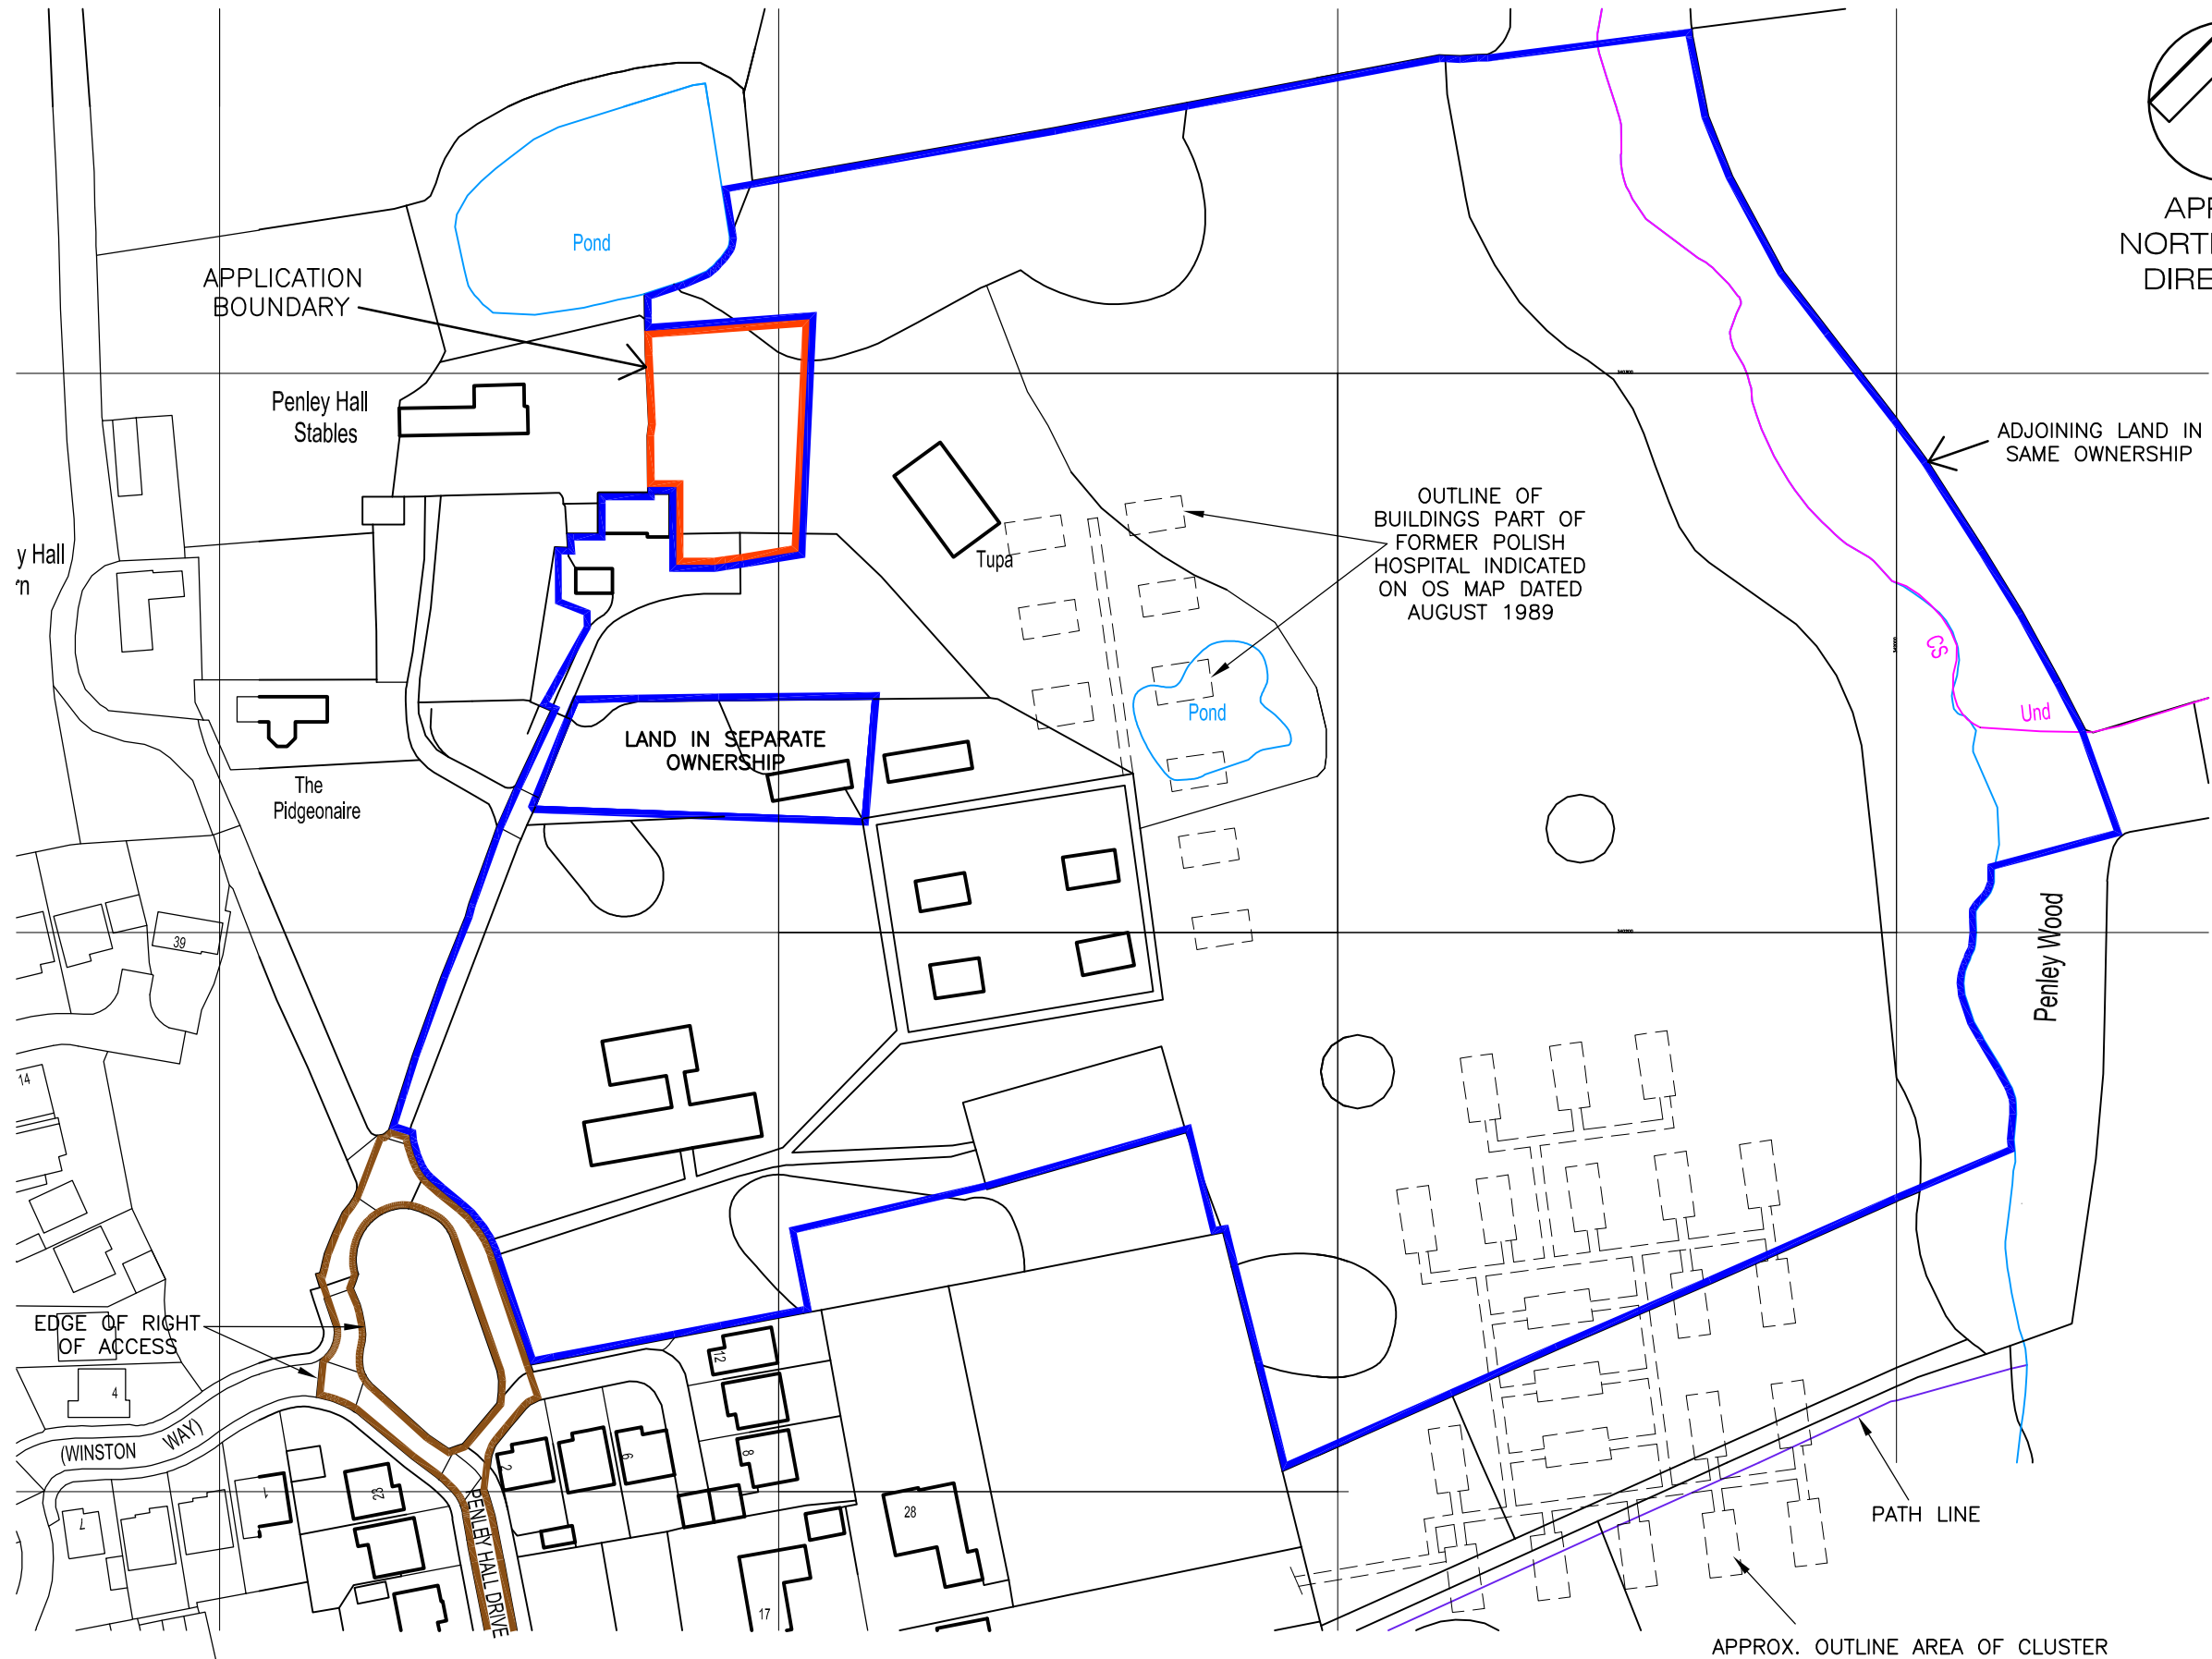

APPROX
NORTH POINT
DIRECTION

NOTES:

THIS DRAWING IS THE PROPERTY OF McCORMICK ARCHITECTURE LTD AND COPYRIGHT IS RESERVED BY THEM. THE DRAWING IS NOT TO BE COPIED OR DISCLOSED BY OR TO ANY UNAUTHORISED PERSONS WITHOUT THE WRITTEN CONSENT OF McCORMICK ARCHITECTURE LTD. DO NOT SCALE FROM THIS DRAWING. CONTRACTORS TO CHECK ALL DIMENSIONS ON SITE AND TO REPORT ANY DISCREPANCIES. ELECTRONIC ISSUE VERSIONS OF THIS DRAWING ARE NOT TO BE CHANGED BY RECIPIENTS OR 3rd PARTIES.

NOTE: THIS DRAWING IS FOR INFORMATION AND PLANNING APPLICATION PURPOSES ONLY

DRAWING PREPARED FROM PROMAP DRAWING AND NOT FROM TOPO SURVEY (APPROXIMATE ONLY)

Revision: E	By: EWR	Date: 21/06/18	Chkd: WR
APPLICATION BOUNDARY AMENDED			

Revision: D	By: EWR	Date: 07/06/18	Chkd: WR
APPLICATION AREA AMENDED			

Revision: C	By: EWR	Date: 25/05/18	Chkd: WR
APPLICATION AREA AMENDED FOLLOWING MEETING WITH CLIENTS 24.05.18.			

Revision: B	By: EWR	Date: 08/05/18	Chkd: WR
BLUE OWNERSHIP LINE CHANGED TO SUIT ADDITIONAL PROMAP AREA. OUTLINE OF BUILDINGS FROM 1989 OS MAP AND POLISH HOSPITAL BUILDINGS SKETCH CLUSTER ADDED APPLICATION AREA AMENDED FOLLOWING MEETING WITH CLIENT 19.04.18.			

Revision: A	By: EWR	Date: 09/04/18	Chkd: PM
AREA AMENDED			

McCORMICK
ARCHITECTURE

THE MOORINGS, ROWTON BRIDGE ROAD,
CHRISTLETON, CHESTER, CH3 7AE

TEL: 01244 332020

email: info@mcormick-architecture.co.uk

web: www.mcormick-architecture.co.uk

Client:

MR K. BARKER & MRS T. WILSON

Project:

PENLEY HALL SITE, PENLEY HALL DRIVE,
PENLEY, WREXHAM, LL13 0LU

Detail:

LOCATION PLAN

Status:

FOR INFORMATION

Drawn By:	Date:	Scale:
OS	20/03/2018	1:1250 @ A3

Checked By:	Date:	Signature:
PM	21/03/2018	P. McCORMICK

Job No:	Drg No:	Revision:
4184/1	A(050)01	E

LOCATION PLAN SCALE 1:1250

Crown Copyright.
All rights reserved.
Licence Number 100005046

APPROX SITE AREA: 0.111 hectares (0.275 acres)
BASED ON ASSUMED BOUNDARY ON O.S. MAP