




Velux Conservation Rooflight -
Top hung- GPL CK04 550 x 980

ROOFLIGHTS



Brett Martin 115mm Deepstyle Cast Iron
Effect Domestic Rainwater system on drive
in rise and fall brackets with 68mm
diameter downpipes

RAINWATER GOODS

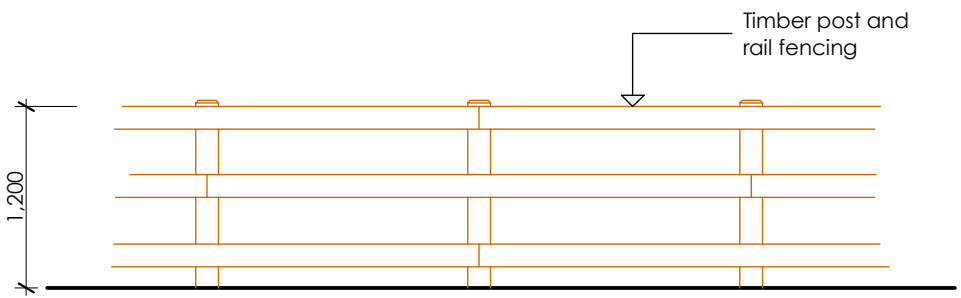


TYPICAL FENCING DETAIL (1/50 @ A1)




Natural Indian Sandstone
Grey in Colour


EXTERNAL PAVING

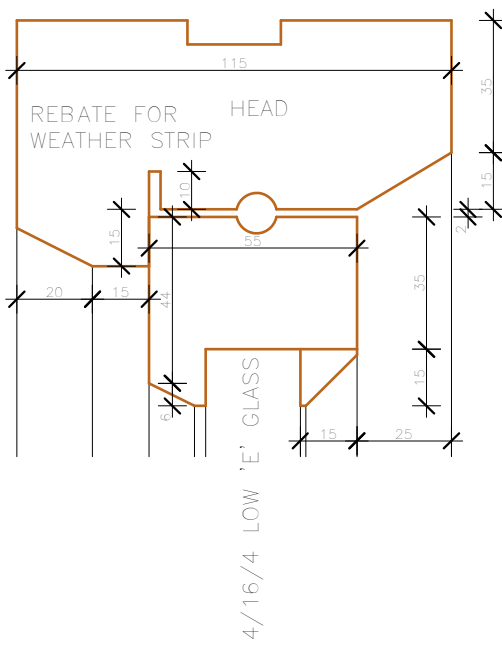


HEAD DETAIL

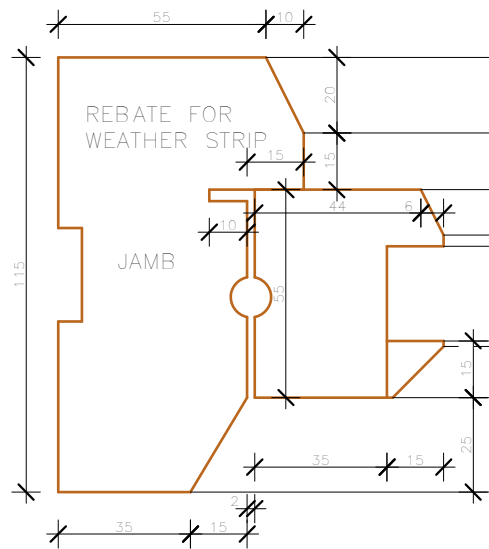


JAMB

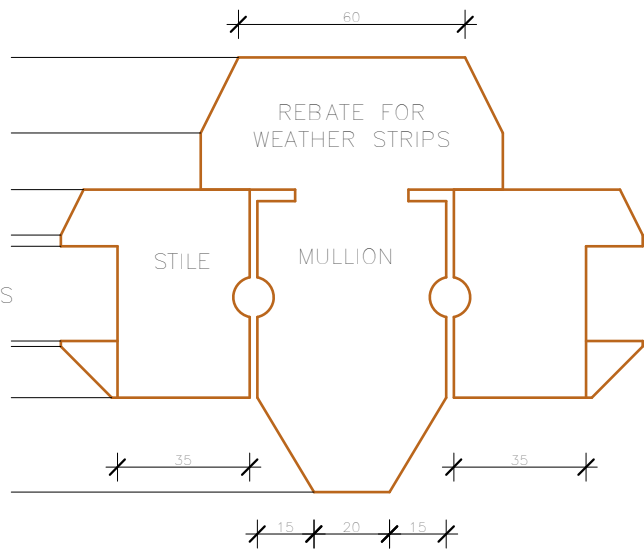


MULLION

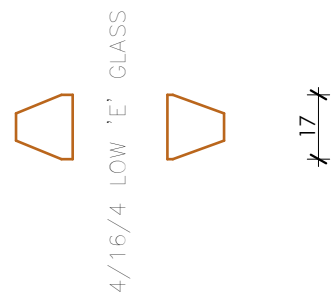

GLAZING BEAD

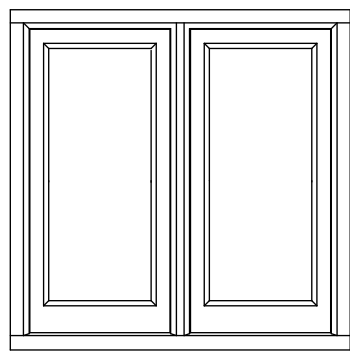

ELEVATION 1:20 @ A1

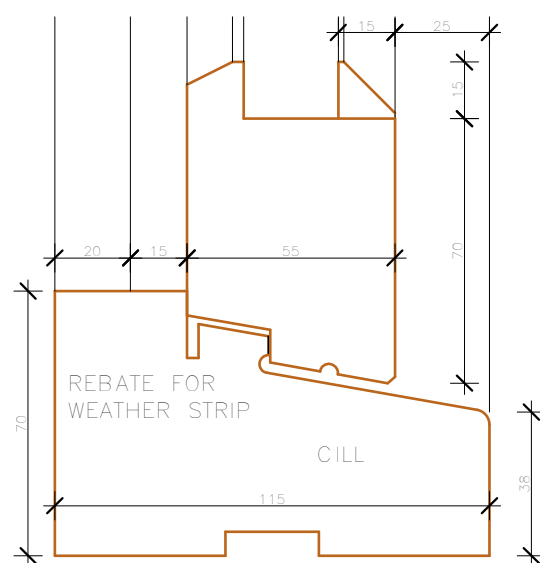


TYPICAL WINDOW DETAILS (1/2 @ A1)


Windows & doors to constructed in Accoya with 4/16/4mm sealed double glazed units to give a total area weighted u-values of 1.6 w/m² installed in accordance with manufacturers details.

Provide proprietary draught seals rebated into frame where indicated.

Prime, undercoat and finish with 2 coats of exterior gloss paint. Farrow & Ball 'Green Blue' or similar.

 

Farrow & Ball
'Green Blue'

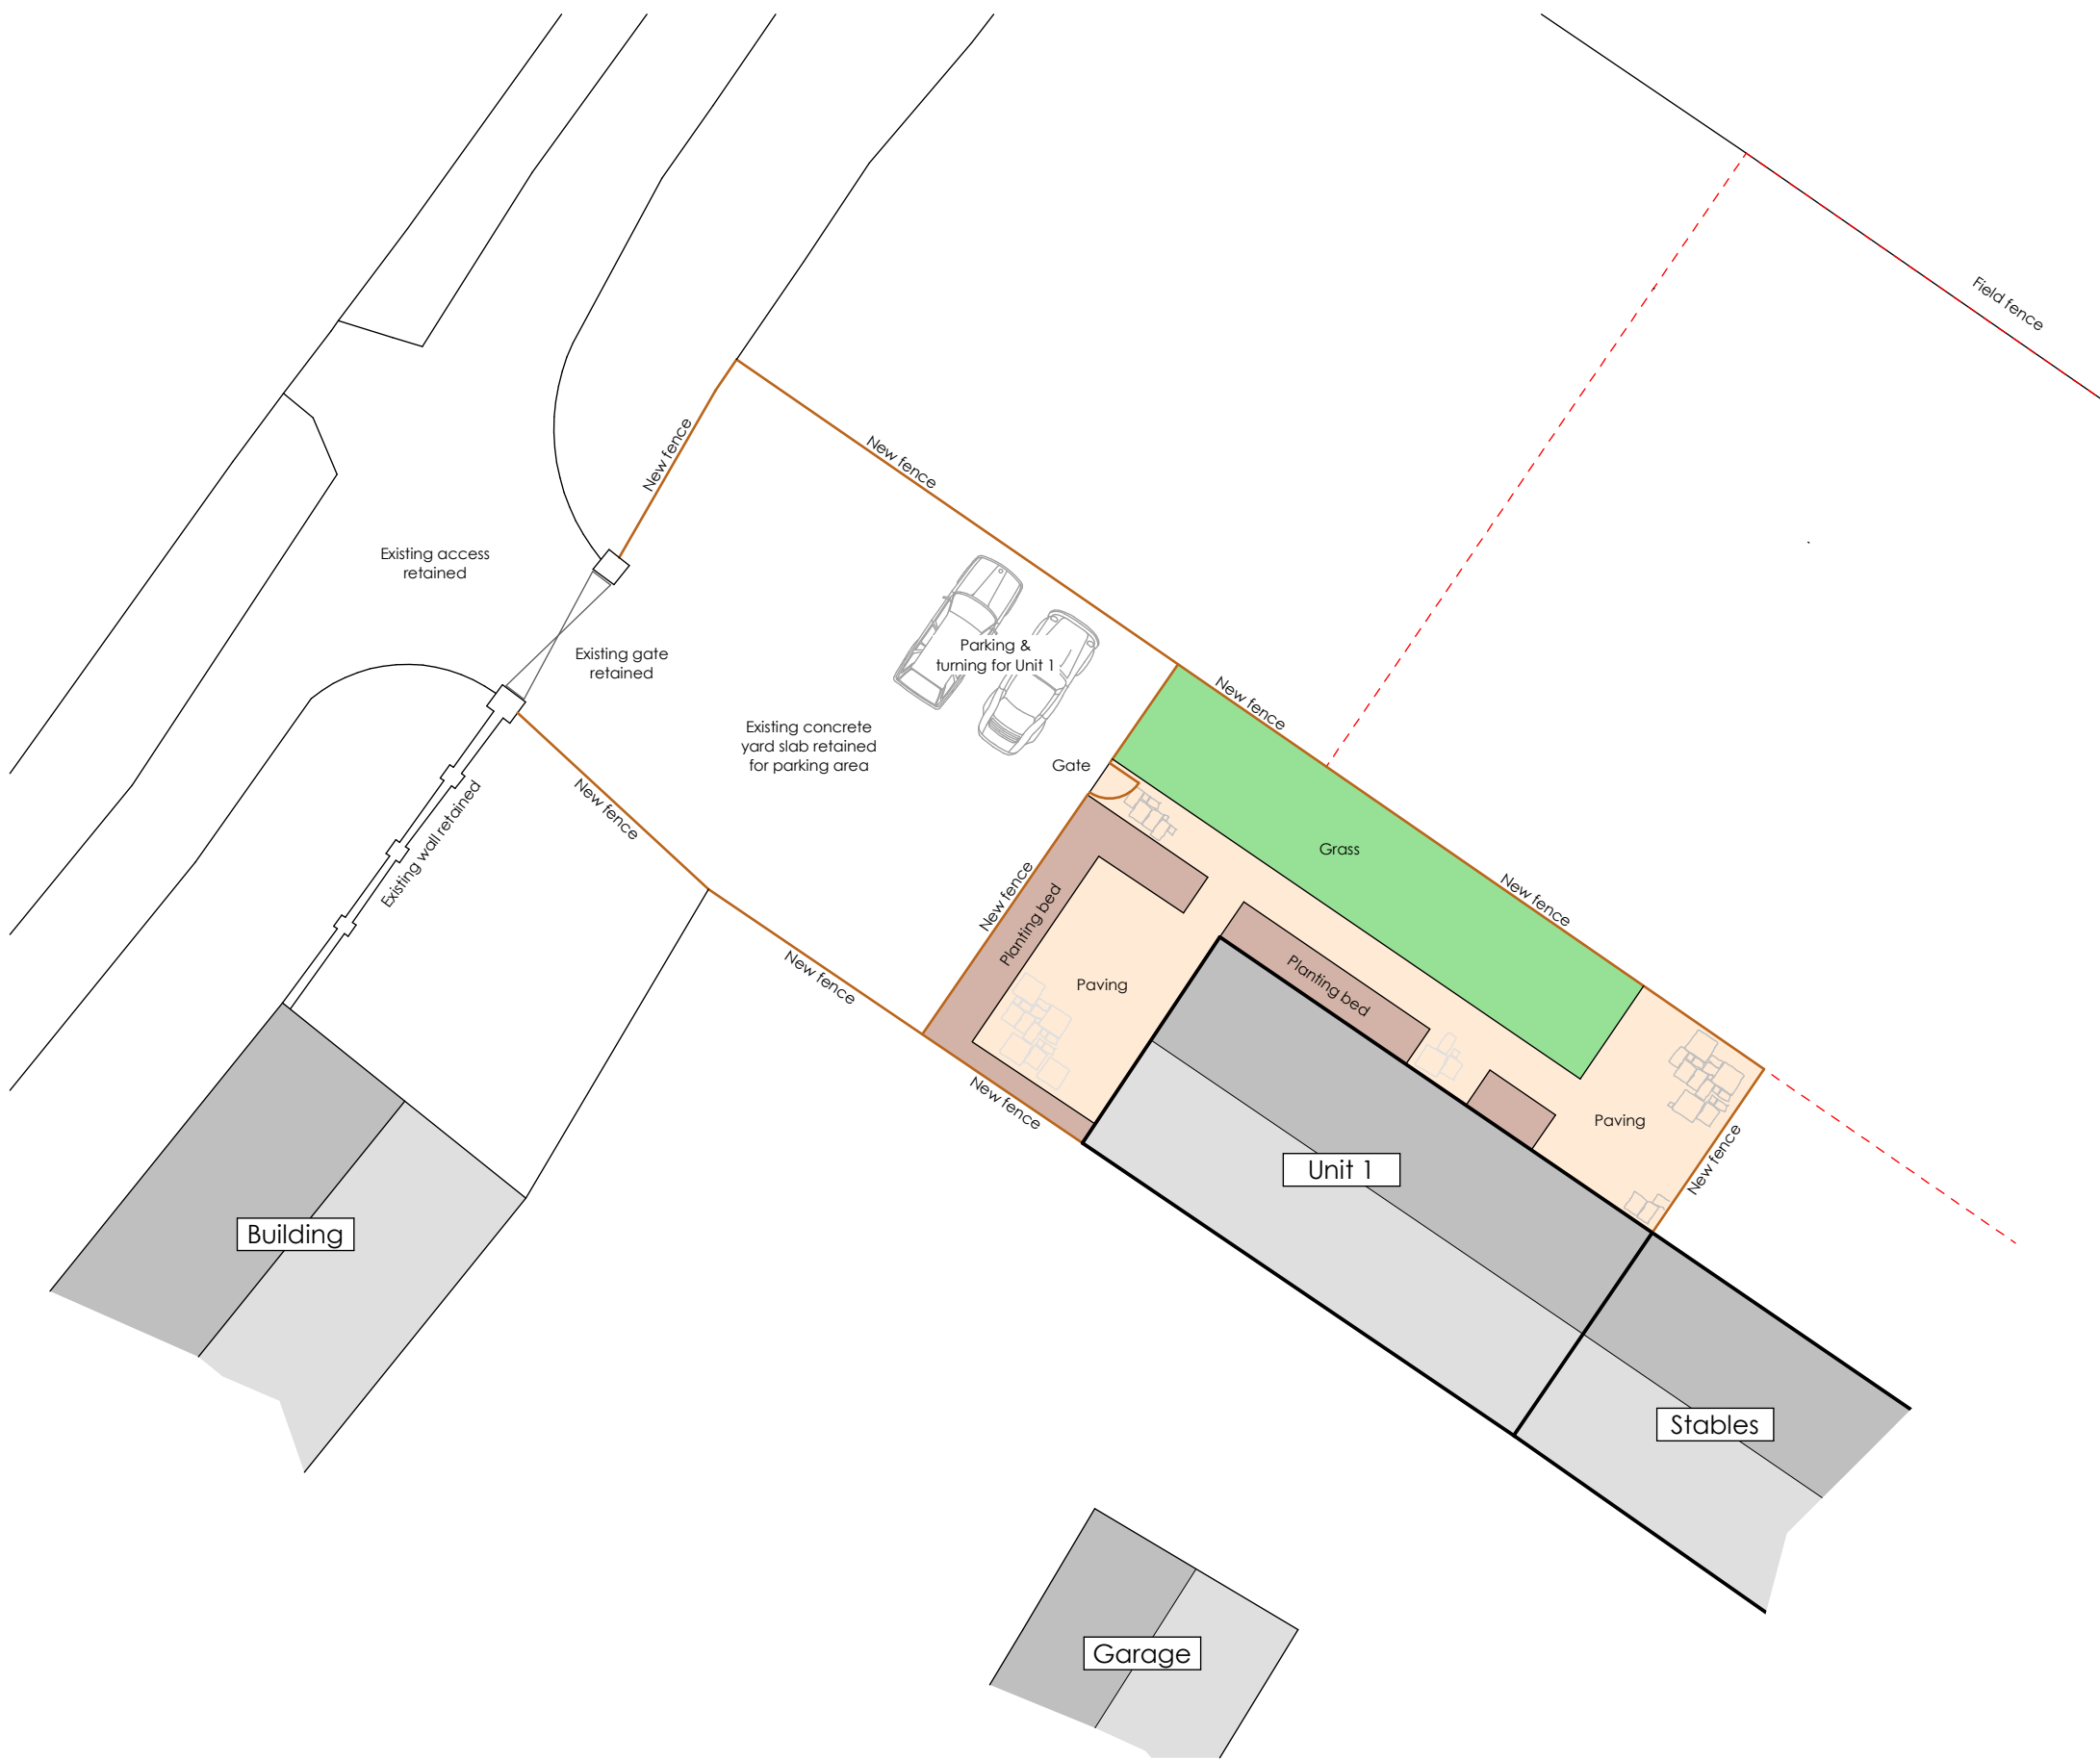

LANDSCAPING PLAN (1/200 @ A1)

BLEAZARD & GALLETTA LLP

Building Design and Construction Consultants

JOB LOCATION

Wolvesacre Hall, Wolvesacre Lane, Iscoyd, Whitchurch, SY13 3AS

DESCRIPTION

Refurbishment and Part Conversion of Existing Barn Range

DRAWING

Typical Details

CLIENT Mr & Mrs Clarke

DATE November 2017

SCALE 1:1, 1:20, 1:2, 1:200, 1:50 @ A1

DRAWING NUMBER 1819D114

THE COPYRIGHT OF THIS DRAWING IS VESTED IN BLEAZARD AND GALLETTA LLP AND CANNOT BE COPIED OR REPRODUCED IN WHOLE OR IN PART WITHOUT THEIR WRITTEN CONSENT. DO NOT SCALE FROM THIS DRAWING. REPORT ANY ERRORS IMMEDIATELY.

MAYPOLE COURT, 2 HIGH STREET, WEM, SHROPSHIRE, SY4 5AA
TELEPHONE 01939 235303 - FAX 01939 235344 - E-MAIL mail@bleazardandgalletta.co.uk