


Z:\Drawings\Draw4184-1 - Land at Penley\DRAWINGS\00-SURVEY\4184-1-A(050)03F-OA-Ex Site Block Plan.dwg, 21/06/2018 14:17:15

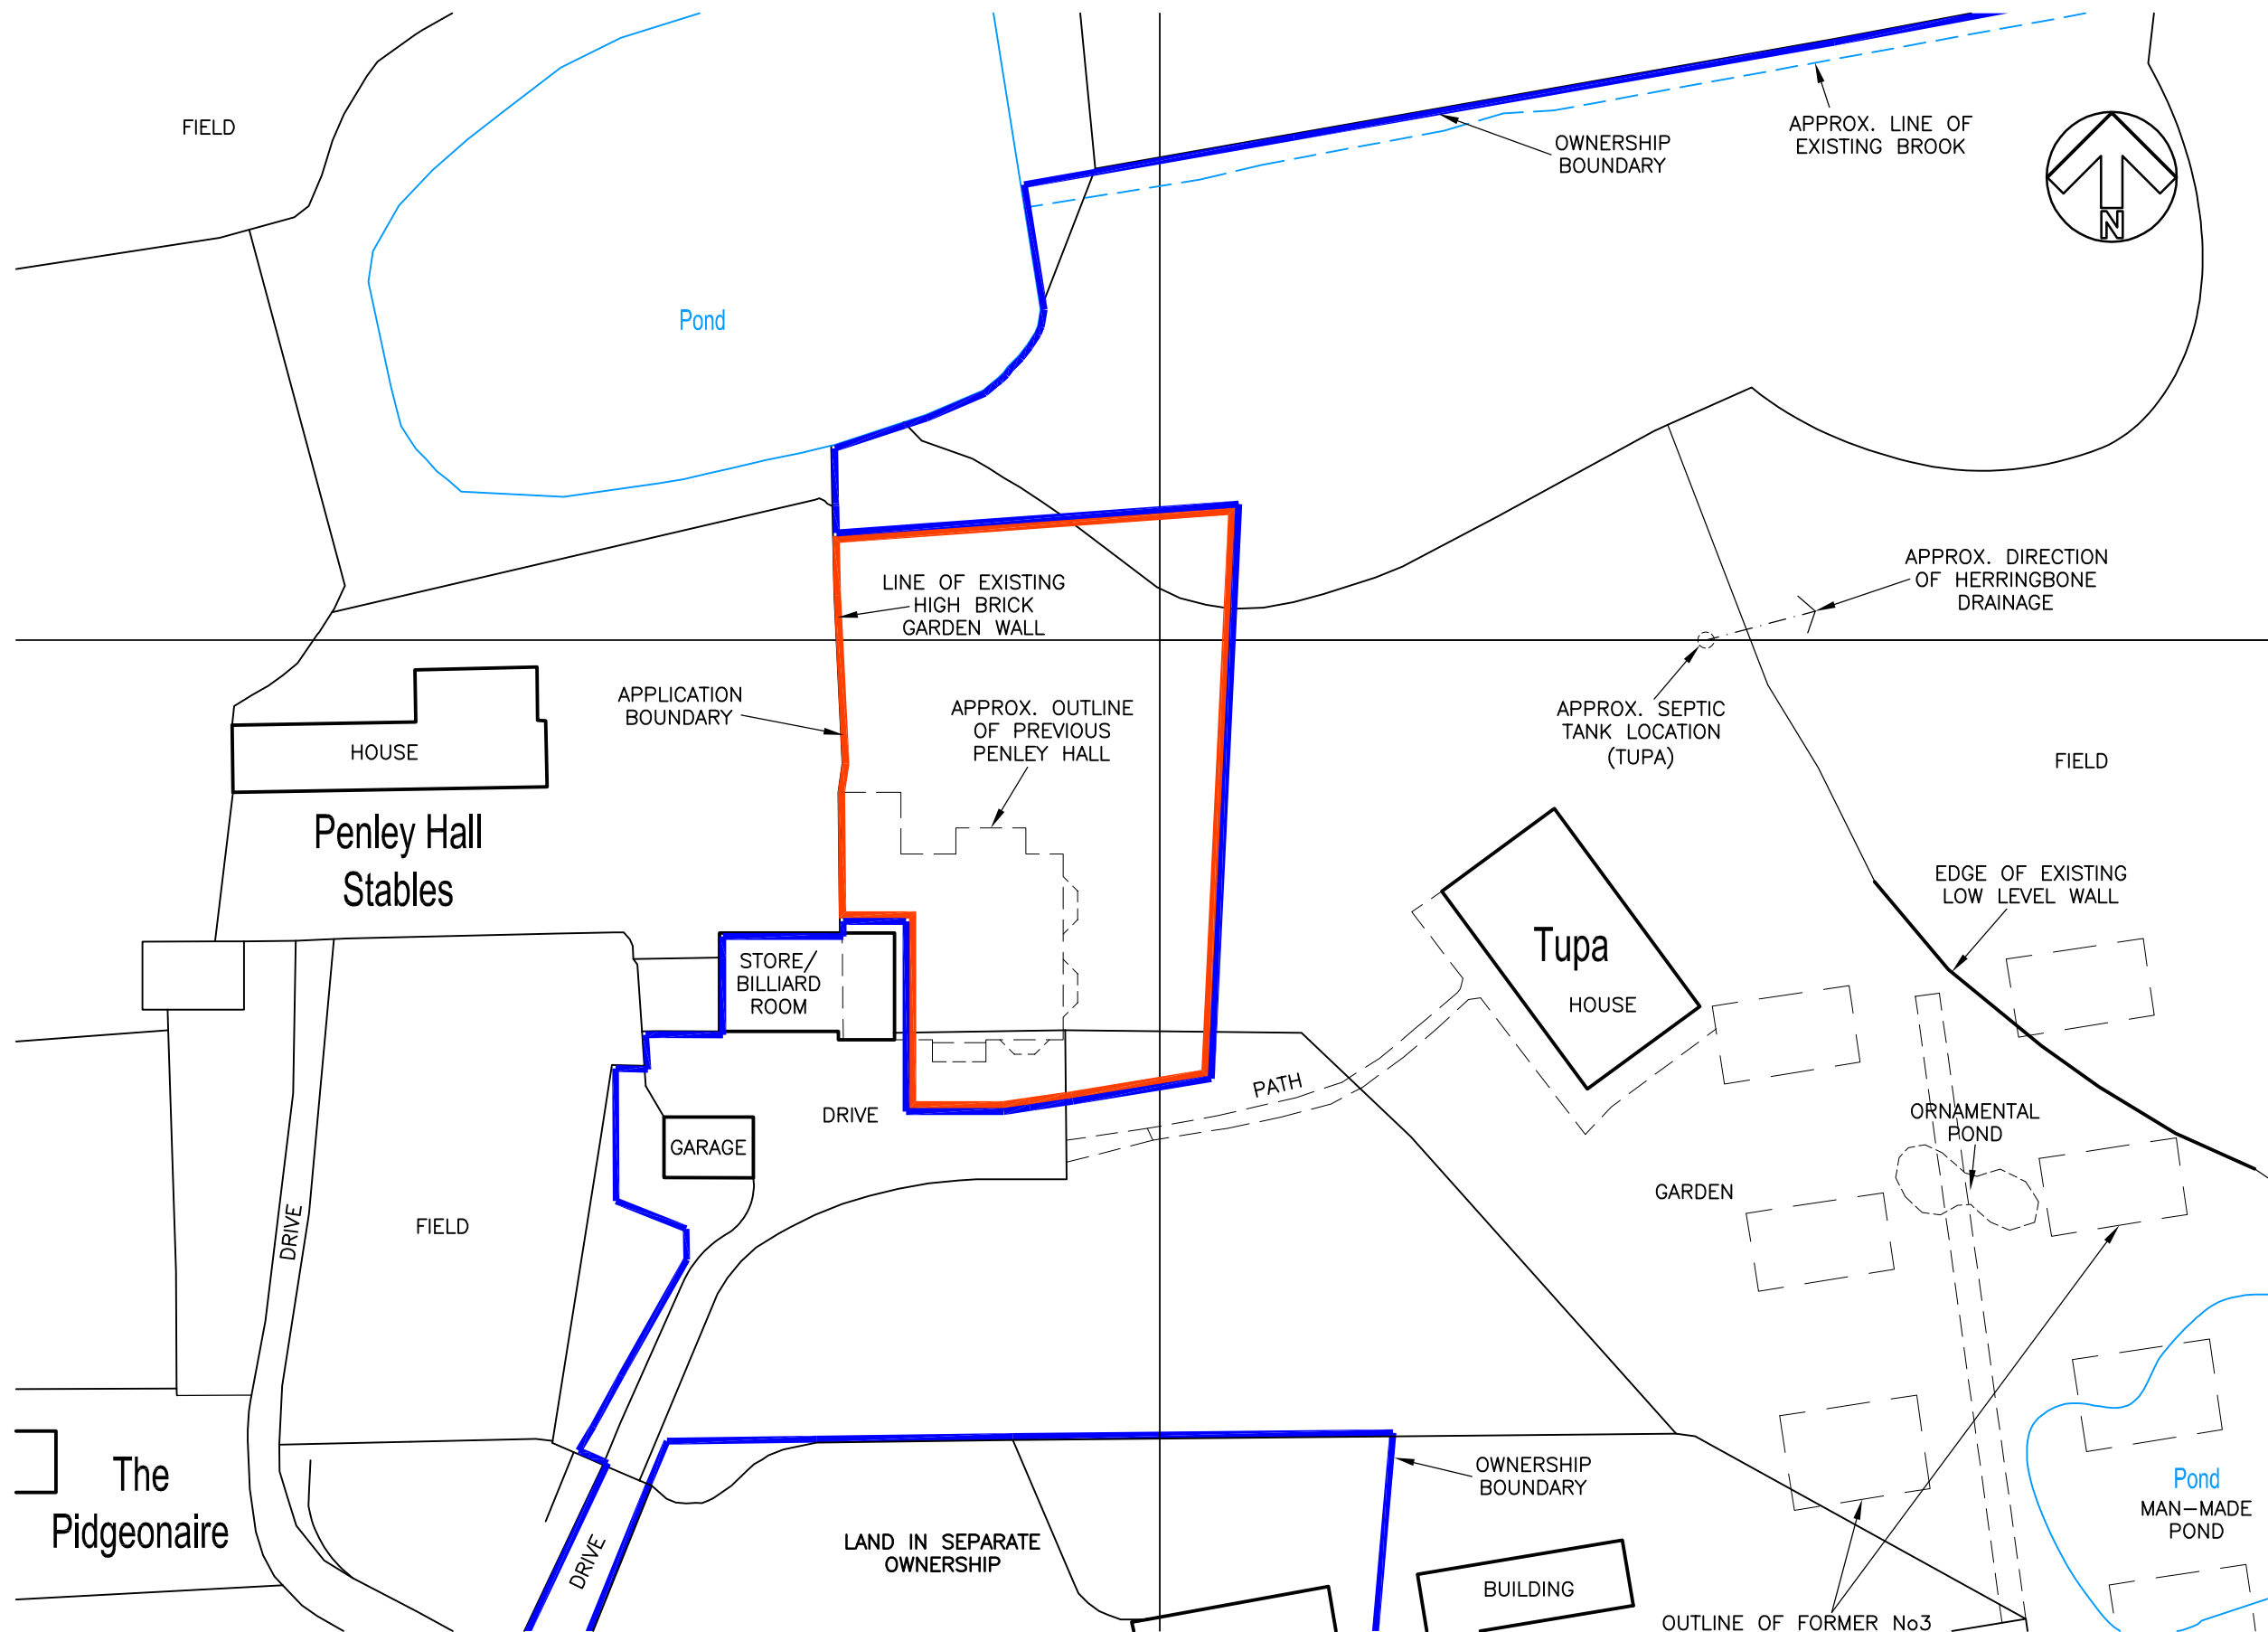

EXISTING SITE BLOCK PLAN SCALE 1:500

Crown Copyright.  
All rights reserved.  
Licence Number 100005046

APPROX SITE AREA: 0.111 hectares (0.275 acres)  
BASED ON ASSUMED BOUNDARY ON O.S. MAP

NOTES:

THIS DRAWING IS THE PROPERTY OF McCORMICK ARCHITECTURE LTD AND COPYRIGHT IS RESERVED BY THEM. THE DRAWING IS NOT TO BE COPIED OR DISCLOSED BY OR TO ANY UNAUTHORISED PERSONS WITHOUT THE WRITTEN CONSENT OF McCORMICK ARCHITECTURE LTD. DO NOT SCALE FROM THIS DRAWING. CONTRACTORS TO CHECK ALL DIMENSIONS ON SITE AND TO REPORT ANY DISCREPANCIES. ELECTRONIC ISSUE VERSIONS OF THIS DRAWING ARE NOT TO BE CHANGED BY RECIPIENTS OR 3rd PARTIES.

NOTE: THIS DRAWING IS FOR INFORMATION AND PLANNING APPLICATION PURPOSES ONLY

DRAWING PREPARED FROM PROMAP DRAWING AND NOT FROM TOPO SURVEY (APPROXIMATE ONLY)

|   |         |                |          |
|---|---------|----------------|----------|
| Revision: F                                                                                                 | By: EWR | Date: 21/06/18 | Chkd: WR |
| APPLICATION BOUNDARY AMENDED                                                                                |         |                |          |
| Revision: E                                                                                                 | By: EWR | Date: 14/07/18 | Chkd: WR |
| NOTES AMENDED FOLLOWING CLIENT COMMENTS 13.06.18                                                            |         |                |          |
| Revision: D                                                                                                 | By: EWR | Date: 07/06/18 | Chkd: WR |
| APPLICATION AREA AMENDED                                                                                    |         |                |          |
| Revision: C                                                                                                 | By: EWR | Date: 25/05/18 | Chkd: WR |
| APPLICATION AREA AMENDED FOLLOWING MEETING WITH CLIENTS 24.05.18.                                           |         |                |          |
| Revision: B                                                                                                 | By: EWR | Date: 08/05/18 | Chkd: WR |
| APPLICATION AREA AMENDED FOLLOWING MEETING WITH CLIENT 19.04.18. APPROX. BROOK LOCATION ADDED. NOTES ADDED. |         |                |          |
| Revision: A                                                                                                 | By: EWR | Date: 09/04/18 | Chkd: PM |
| AREA AMENDED                                                                                                |         |                |          |

**McCORMICK**  
ARCHITECTURE  
THE MOORINGS, ROWTON BRIDGE ROAD,  
CHRISTLETON, CHESTER, CH3 7AE  
TEL: 01244 332020  
email: info@mcormick-architecture.co.uk  
web: www.mcormick-architecture.co.uk

Client:  
**MR K. BARKER & MRS T. WILSON**

Project:  
**PENLEY HALL SITE, PENLEY HALL DRIVE,  
PENLEY, WREXHAM, LL13 0LU**

Detail:  
**EXISTING  
SITE BLOCK PLAN**

Status:  
**FOR INFORMATION**

|             |            |              |
|-------------|------------|--------------|
| Drawn By:   | Date:      | Scale:       |
| OS/EWR      | 20/03/2018 | 1:500 @ A3   |
| Checked By: | Date:      | Signature:   |
| PM          | 21/03/2018 | P. McCORMICK |
| Job No:     | Drg No:    | Revision:    |
| 4184/1      | A(050)03   | F            |