



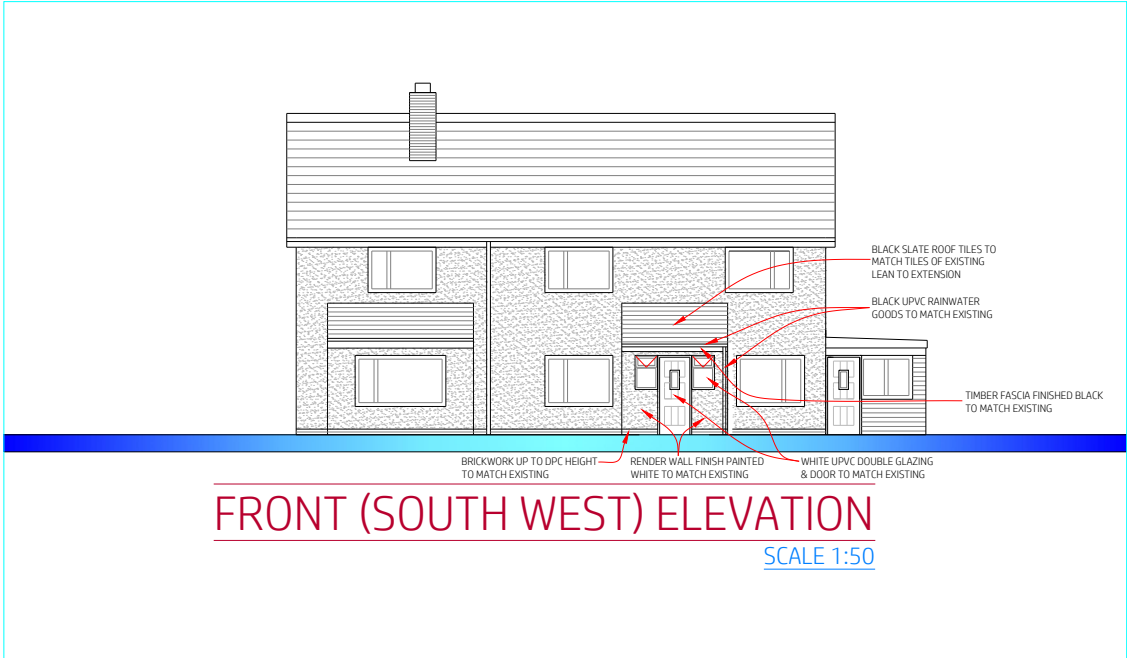

FRONT (SOUTH WEST) ELEVATION
SCALE 1:50

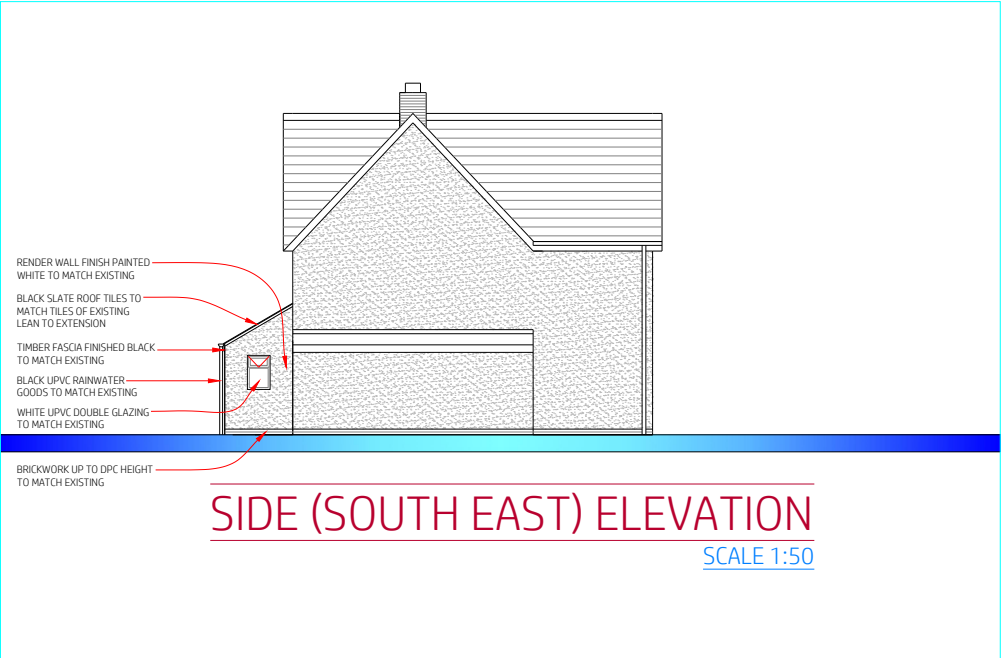

SIDE (SOUTH EAST) ELEVATION
SCALE 1:50



REAR (NORTH EAST) ELEVATION
SCALE 1:50



SIDE (NORTH WEST) ELEVATION
SCALE 1:50



SCALE BAR

A. 17-05-18 PROPOSED PORCH ROOF & RWP AMENDED.
rev: | date: | description:
client: Paul Wilson

project/address:
Proposed Porch Re-construction
Trem Berwyn, Garth Road, Garth,
LLANGOLLEN
LL20 7UR

drawing: PROPOSED ELEVATIONS
drawing ref: 18/371/03 | scale/sheet: 1:50/A3
date: 15-02-18 | drawn: IG | checked: IG
drawing status: FOR APPROVAL