T3

QMS

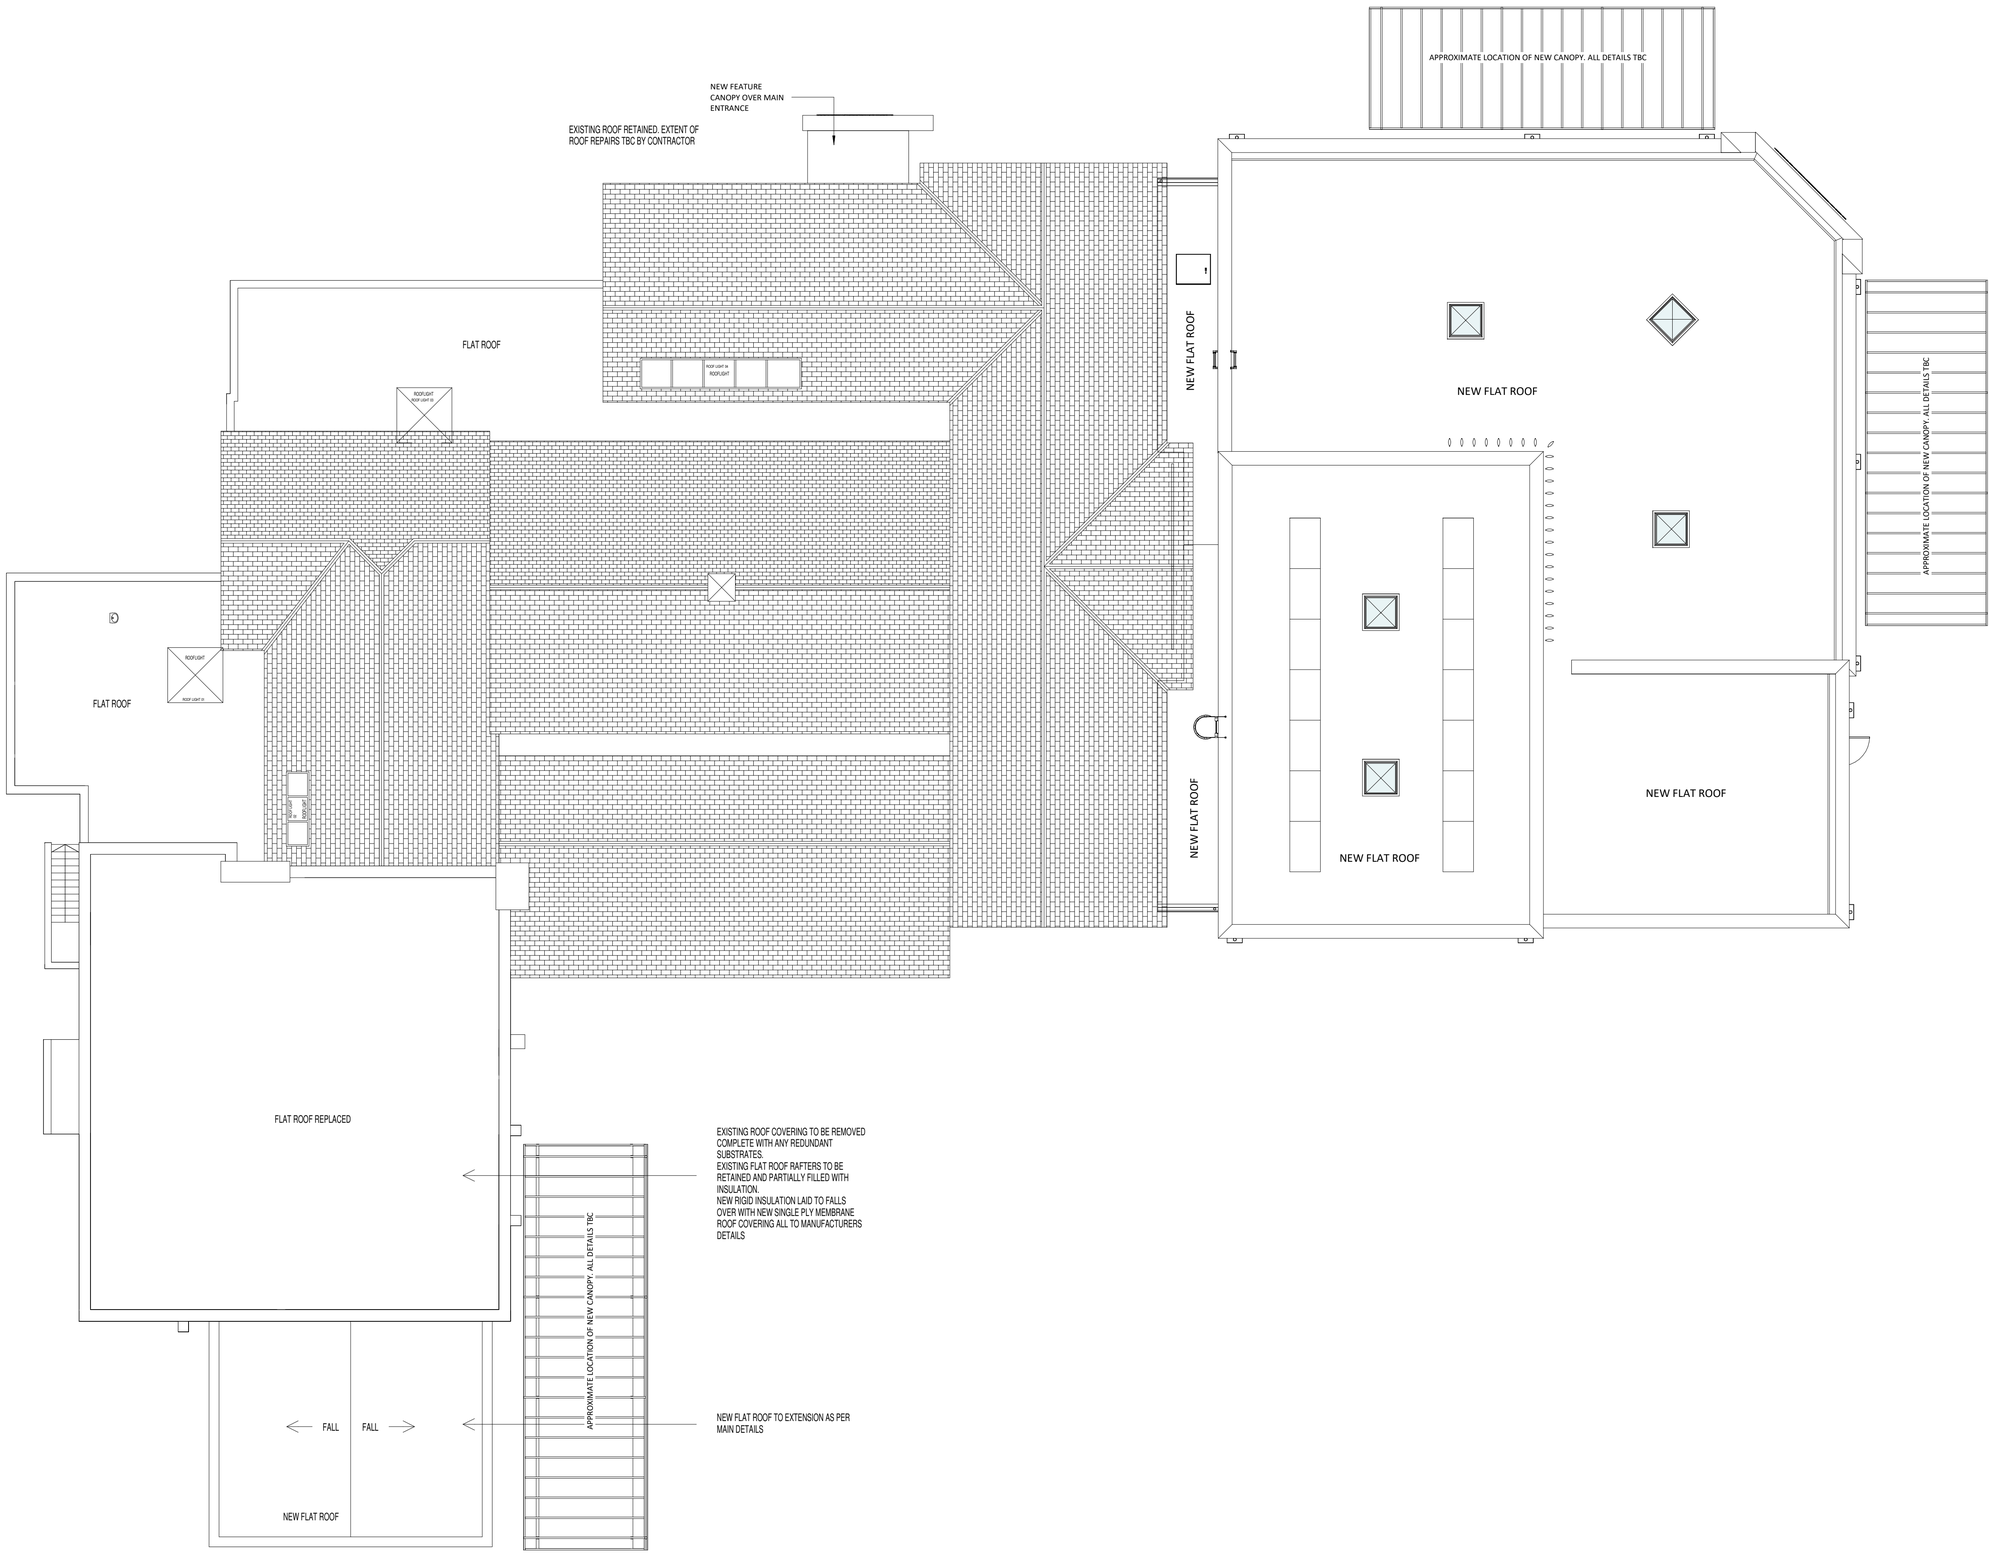

General Notes

1. Contractor to verify all dimensions and check level datums on site
2. All of the designs are the sole property of TACP Architects Ltd and may not be used without their written agreement
3. All prints, specifications and their copyright are the property of TACP Architects Ltd
4. Do not scale off drawings
5. All dimensions shall be checked on site before commencment of shop drawings, manufacture and all discrepencies must be reported to TACP Architects Ltd

Revisions

Rev	Date	Description	By	Check
A	01/02/2018	Roof plan Updated	MR	MG
B	06/02/2018	Classroom extension flat roof modified to suit plan	MR	MG
C	13/03/2018	Drawing updated	MR	MG
D	22/03/2018	Drawing Updated	MR	MG
E	29/05/2018	Issued for Building Regulations submission	MR	MG

Consultants

Client
Read Construction

Project Title
Gwersyllt Primary School

Drawing Title
Roof Plan (Planning)

Scale	Date	Drawn By	Checked By	Office
1 : 100@A1	23/01/2018	MR	MG	Wrexham

Job Number	Drawing Number	Revision
17070-NB	GA-102	E

TACP Architects Ltd
Pembroke House
Ellice Way, Wrexham Technology Park,
Wrexham, LL13 7YT
01978 291161

admin@tacparchitects.co.uk
www.tacparchitects.co.uk

Architecture ● Interior Design ● Healthcare Planning ● Conservation ● Masterplanning ● Sustainable Design