



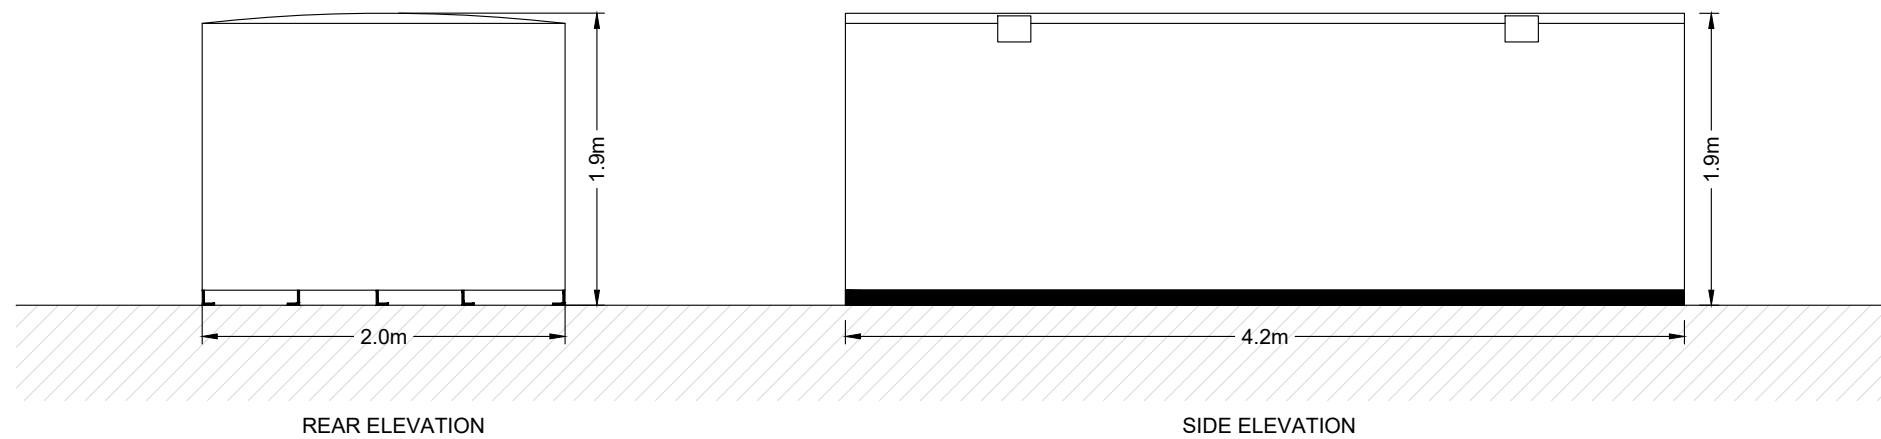

THIS INFORMATION IS CONFIDENTIAL AND THE PROPERTY OF SIRIUS. IT IS RELEASED ON CONDITION THAT NONE OF THE INFORMATION SHALL BE DISCLOSED TO ANY THIRD PARTY OR REPRODUCED IN WHOLE OR PART WITHOUT THE PRIOR CONSENT IN WRITING OF SIRIUS

CLIENT

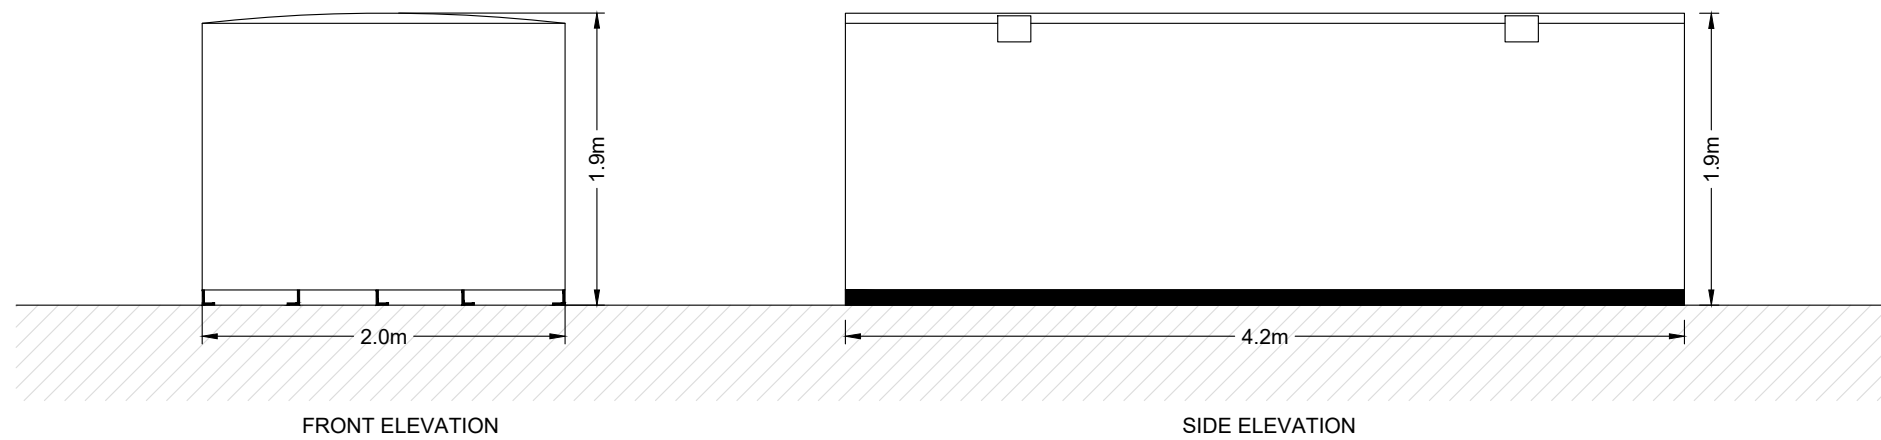

4245 Park Approach, Thorpe Park, Leeds. LS15 8GB. 0113 264 9960

NOTES

KEY

JOB TITLE

MINERS ROAD RESERVE POWER
PLANT EXTENSION

DRAWING TITLE

INDICATIVE LUBE OIL
STORAGE CONTAINER
ELEVATIONS

DRAWN	DATE	APPROVED	DATE
S.T	13/6/2018	F.W	13/6/2018

SCALE	SHEET	DRAWING NUMBER	REVISION
1:50	A3L	SRE1082/17/04	0

REV	DESCRIPTION	DATE	BY