



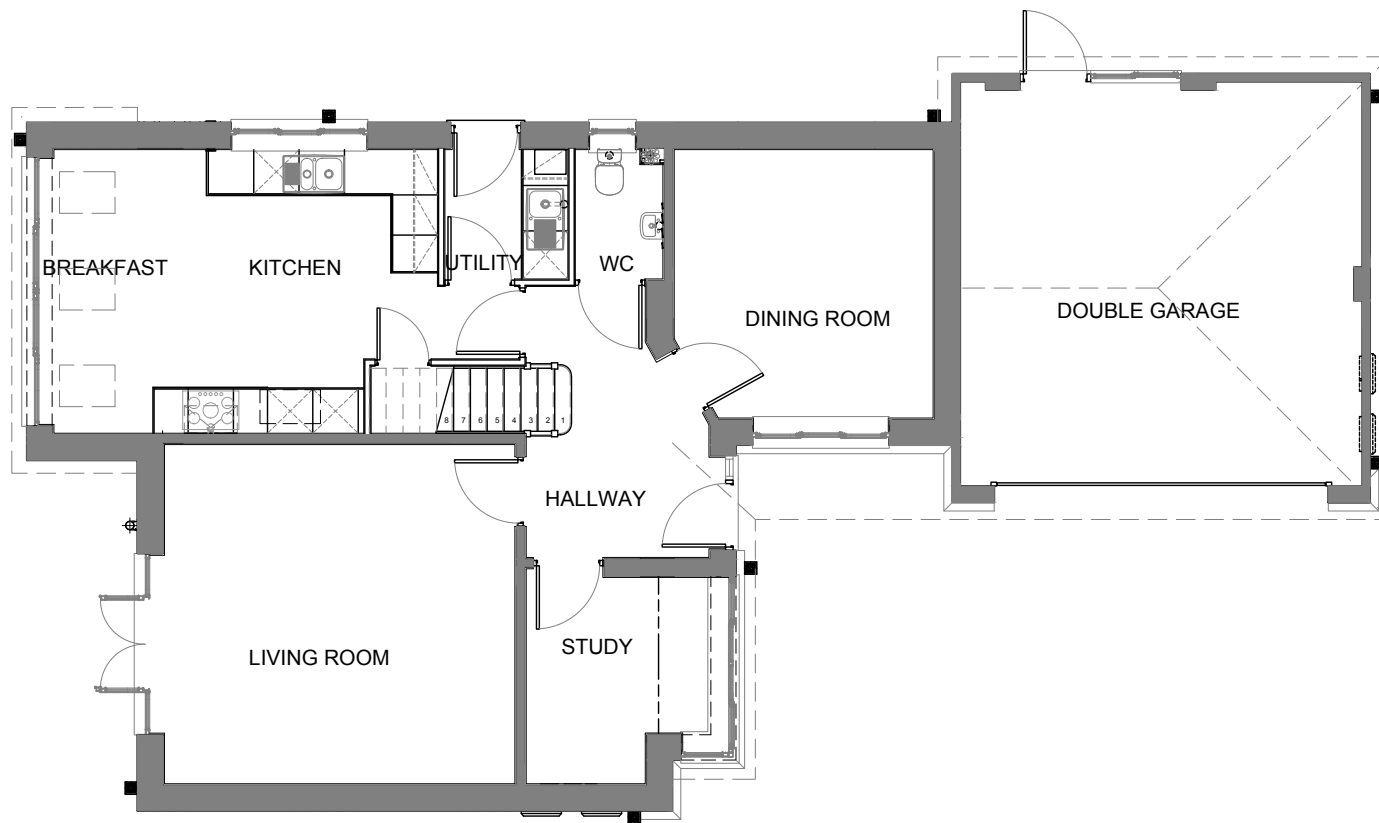

GROUND FLOORPLAN

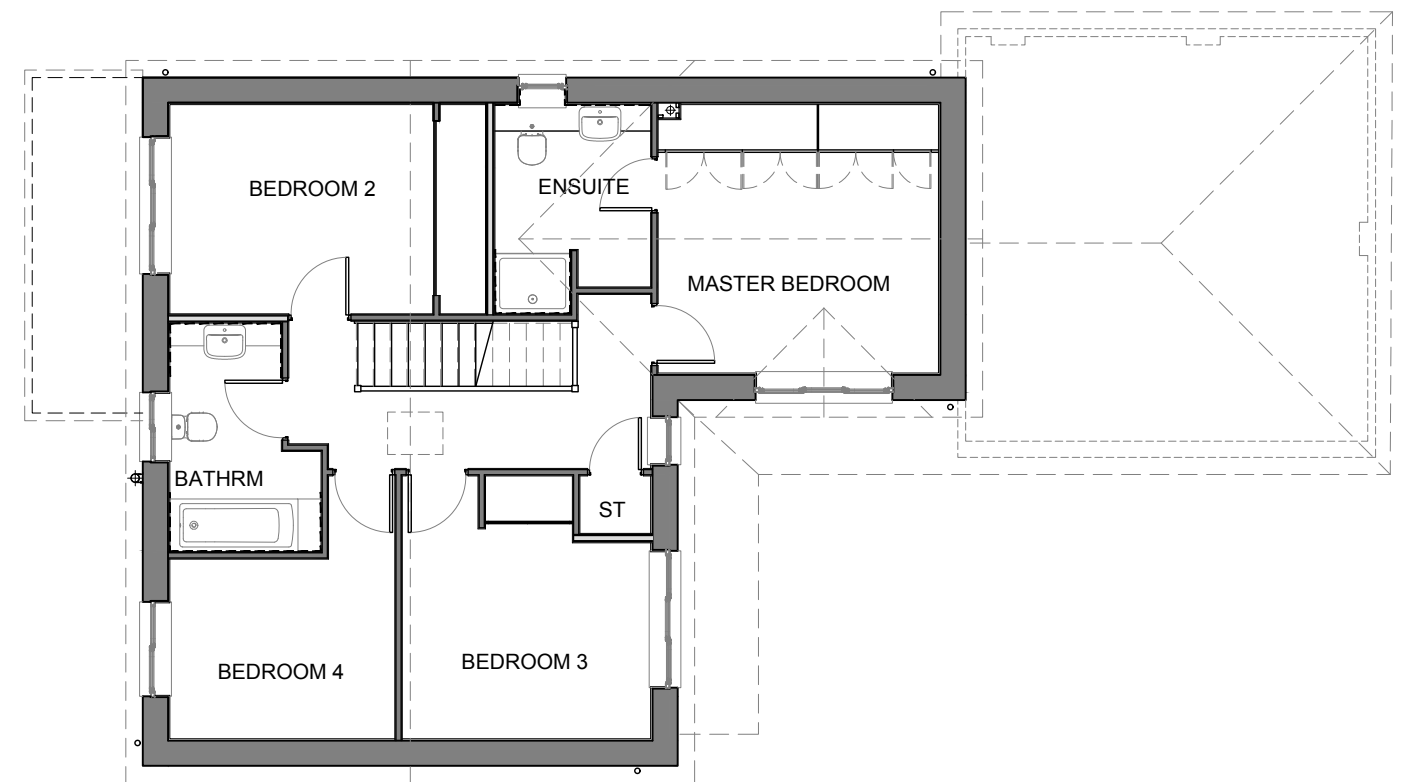

FIRST FLOORPLAN

THE CAERNARFON

2017 EDITION

Floor plans

1551 sq ft 144m²

Date: NOVEMBER 2017

Drawing Scale 1:100 @A3 Room dimensions taken into recesses *Maximum

Dimensions

ANWYL
thoughtful homes

Anwyl Construction Company Ltd.

www.anwyl.co.uk



FRONT ELEVATION



SIDE ELEVATION



REAR ELEVATION



SIDE ELEVATION

THE CAERNARFON

2017 EDITION - BOULEVARD

Brick

1551 sq ft 144m²

Date: NOVEMBER 2017

Drawing Scale 1:100 @A3 Room dimensions taken into recesses *Maximum Dimensions

ANWYL
thoughtful homes

Anwyl Construction Company Ltd.

www.anwyl.co.uk



FRONT ELEVATION



SIDE ELEVATION



REAR ELEVATION



SIDE ELEVATION

THE CAERNARFON

2017 EDITION - GREEN SPACE NETWORK

Brick

1551 sq ft 144m²

Date: NOVEMBER 2017

Drawing Scale 1:100 @A3 Room dimensions taken into recesses *Maximum Dimensions

ANWYL
thoughtful homes

Anwyl Construction Company Ltd.

www.anwyl.co.uk



FRONT ELEVATION



SIDE ELEVATION



REAR ELEVATION



SIDE ELEVATION

THE CAERNARFON

2017 EDITION - LANES

Brick

1551 sq ft 144m²

Date: NOVEMBER 2017

Drawing Scale 1:100 @A3 Room dimensions taken into recesses *Maximum Dimensions

ANWYL
thoughtful homes

Anwyl Construction Company Ltd.

www.anwyl.co.uk