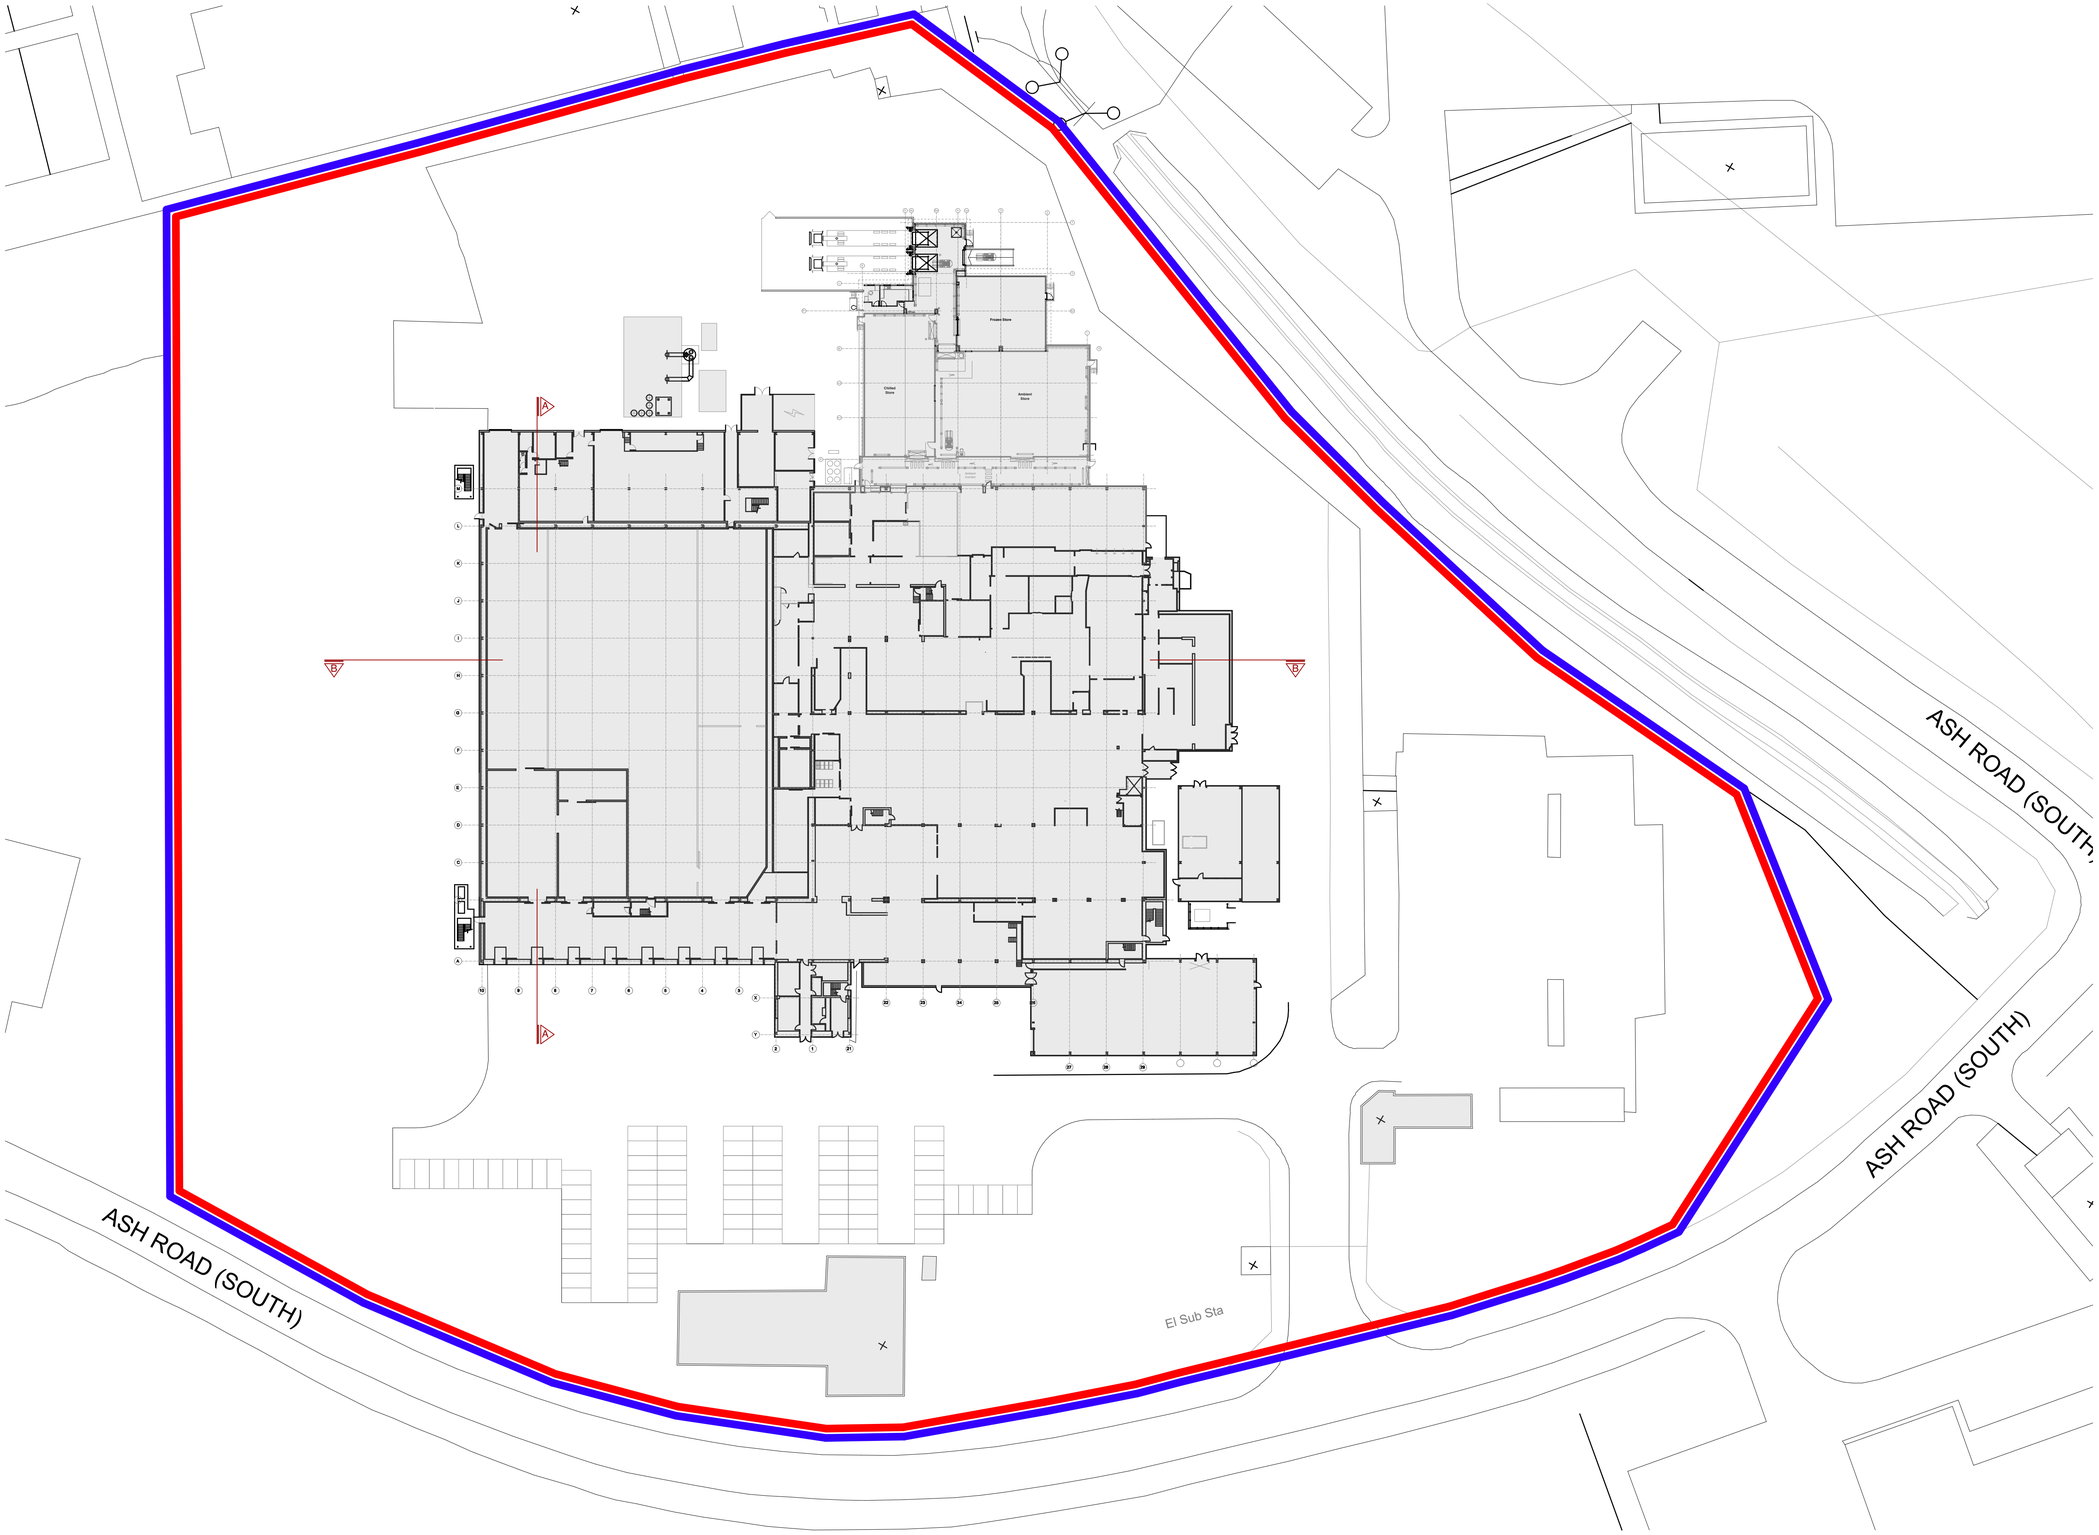

drawing title	revision
Existing Site Plan	P01

identification / location — sheet number

project	originator	volume	level	type	role	drawing
2246	CFL	ZZ	ZZ	DR	A	P-0201

Drawing Sign Off

print name	sign
on behalf of	date

0 5 10 25m

N

Application Site

Land in Same Ownership

Site Area = 45, 267sqm

Site Address:
Rowan Foods Ltd
Ash Road South
Wrexham Industrial Estate
Wrexham
LL13 9UG

rev	change	notes	date
P01	RIBA POW ↓ 3.2	Planning - Submission to Local Authority	10/04/2018

This drawing and its contents, on paper and as the originating data file, remain the copyright of CoxFreeman © CoxFreeman, 2017.

ROWAN FOODS
A DIVISION OF OSCAR MAYER

CoxFreeman
4th Floor Penthouse
39 Stoney Street
The Lace Market
Nottingham NG1 1LX

t 0115 950 5075
f 0115 948 3128
info@coxfreeman.co.uk
www.coxfreeman.co.uk

client: Rowan Foods	project created: February 2018
project: Rowan Foods	CFL job reference: 2246
drawing title: Existing Site Plan	scale: 1:500 @ A1
suitability description: Suitable for Information	status code: S2
revision description: **Planning**	revision: **P01**

identification / location — sheet number

project	originator	volume	level	type	role	drawing
2246	CFL	ZZ	ZZ	DR	A	P-0201