


1. This drawing is the copyright of tpm landscape Ltd and cannot be reproduced in any form without the consent of the company.
2. This drawing is to be read in conjunction with detail landscape drawings, details and specification.
3. This drawing is to be read in conjunction with all relevant Architects', Engineer's, Specialists, Bills of Quantities and Specifications.
4. The insertion of any firm or proprietary brand on this drawing is an indication of the class or quality required and does not exclude the use of alternative materials that are equal in performance, quality and appearance, provided that they have been approved in writing by the Landscape Architect.
5. The Contractor is responsible for accurately ascertaining the position of underground services and responding to all relevant service easement requirements.
6. All dimensions are in millimetres unless stated otherwise, for the purposes of construction this drawing must not be scaled and only written dimensions used. Written and scaled dimensions to be checked on site, any discrepancies reported prior to work commencing. IF IN DOUBT PLEASE ASK.
7. All works and materials are to be in accordance with the relevant British Standards and Code of Practice.
8. All Proprietary products are to be used strictly in accordance with the manufacturer's instructions and details.

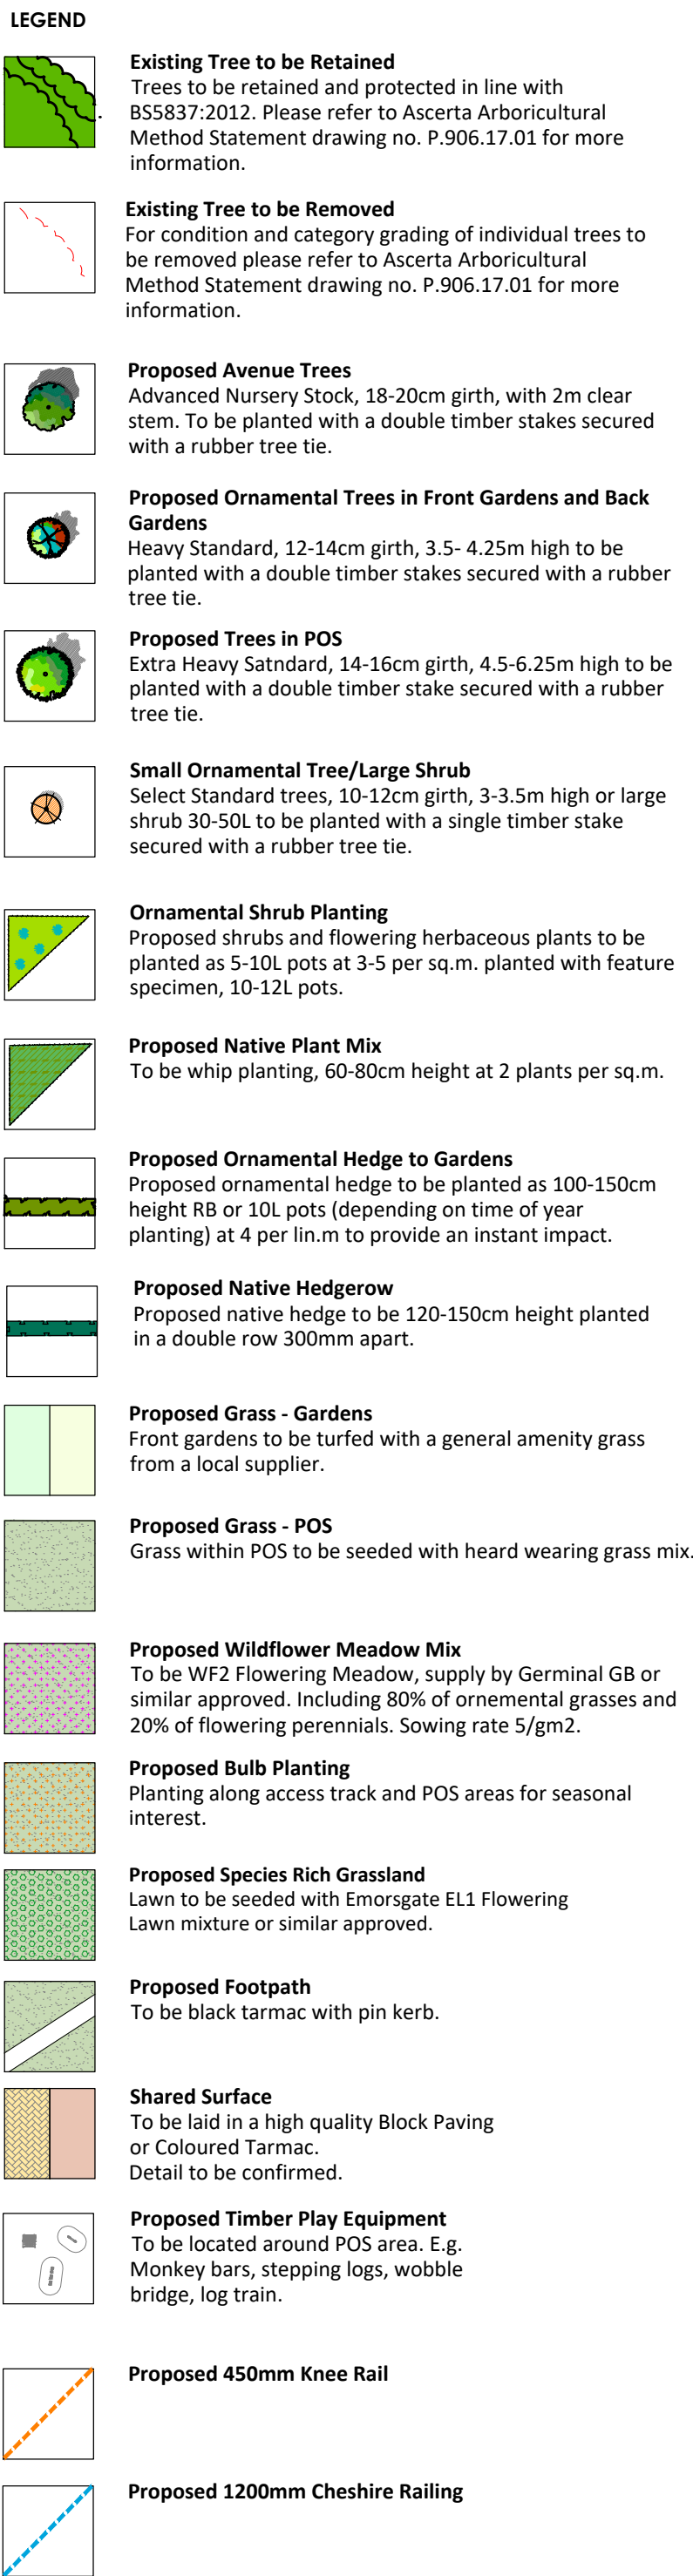

Client
Anwyl and Bellway
 Project
Home Farm, Gresford Road, Llay
 Description
Landscape Masterplan
 Status
For Approval

Scale @ A1	Drawn	Checked	Date
1:1000	MW	CT	12.12.17
Job number	Drawing number	Revision	
2912	101	E	

tpm landscape
chartered landscape architects
address: 4th Floor Studio 10 Little Lever St Manchester M1 1HR
tel: 0161 235 0600 fax 0601 email info@tpmlandscape.co.uk

REVISION NOTES			
Rev	By	Description	Date
E	MW	Architects Layout Changed	01.06.18
D	AB	Low Entrance Wall Removed	12.12.17
C	AB	Updated in line with client's comments	05.12.17
B	AB	Changed in line with new layout and client's comments	29.11.17
A	MW	Changed in line with new layout	17.11.17