


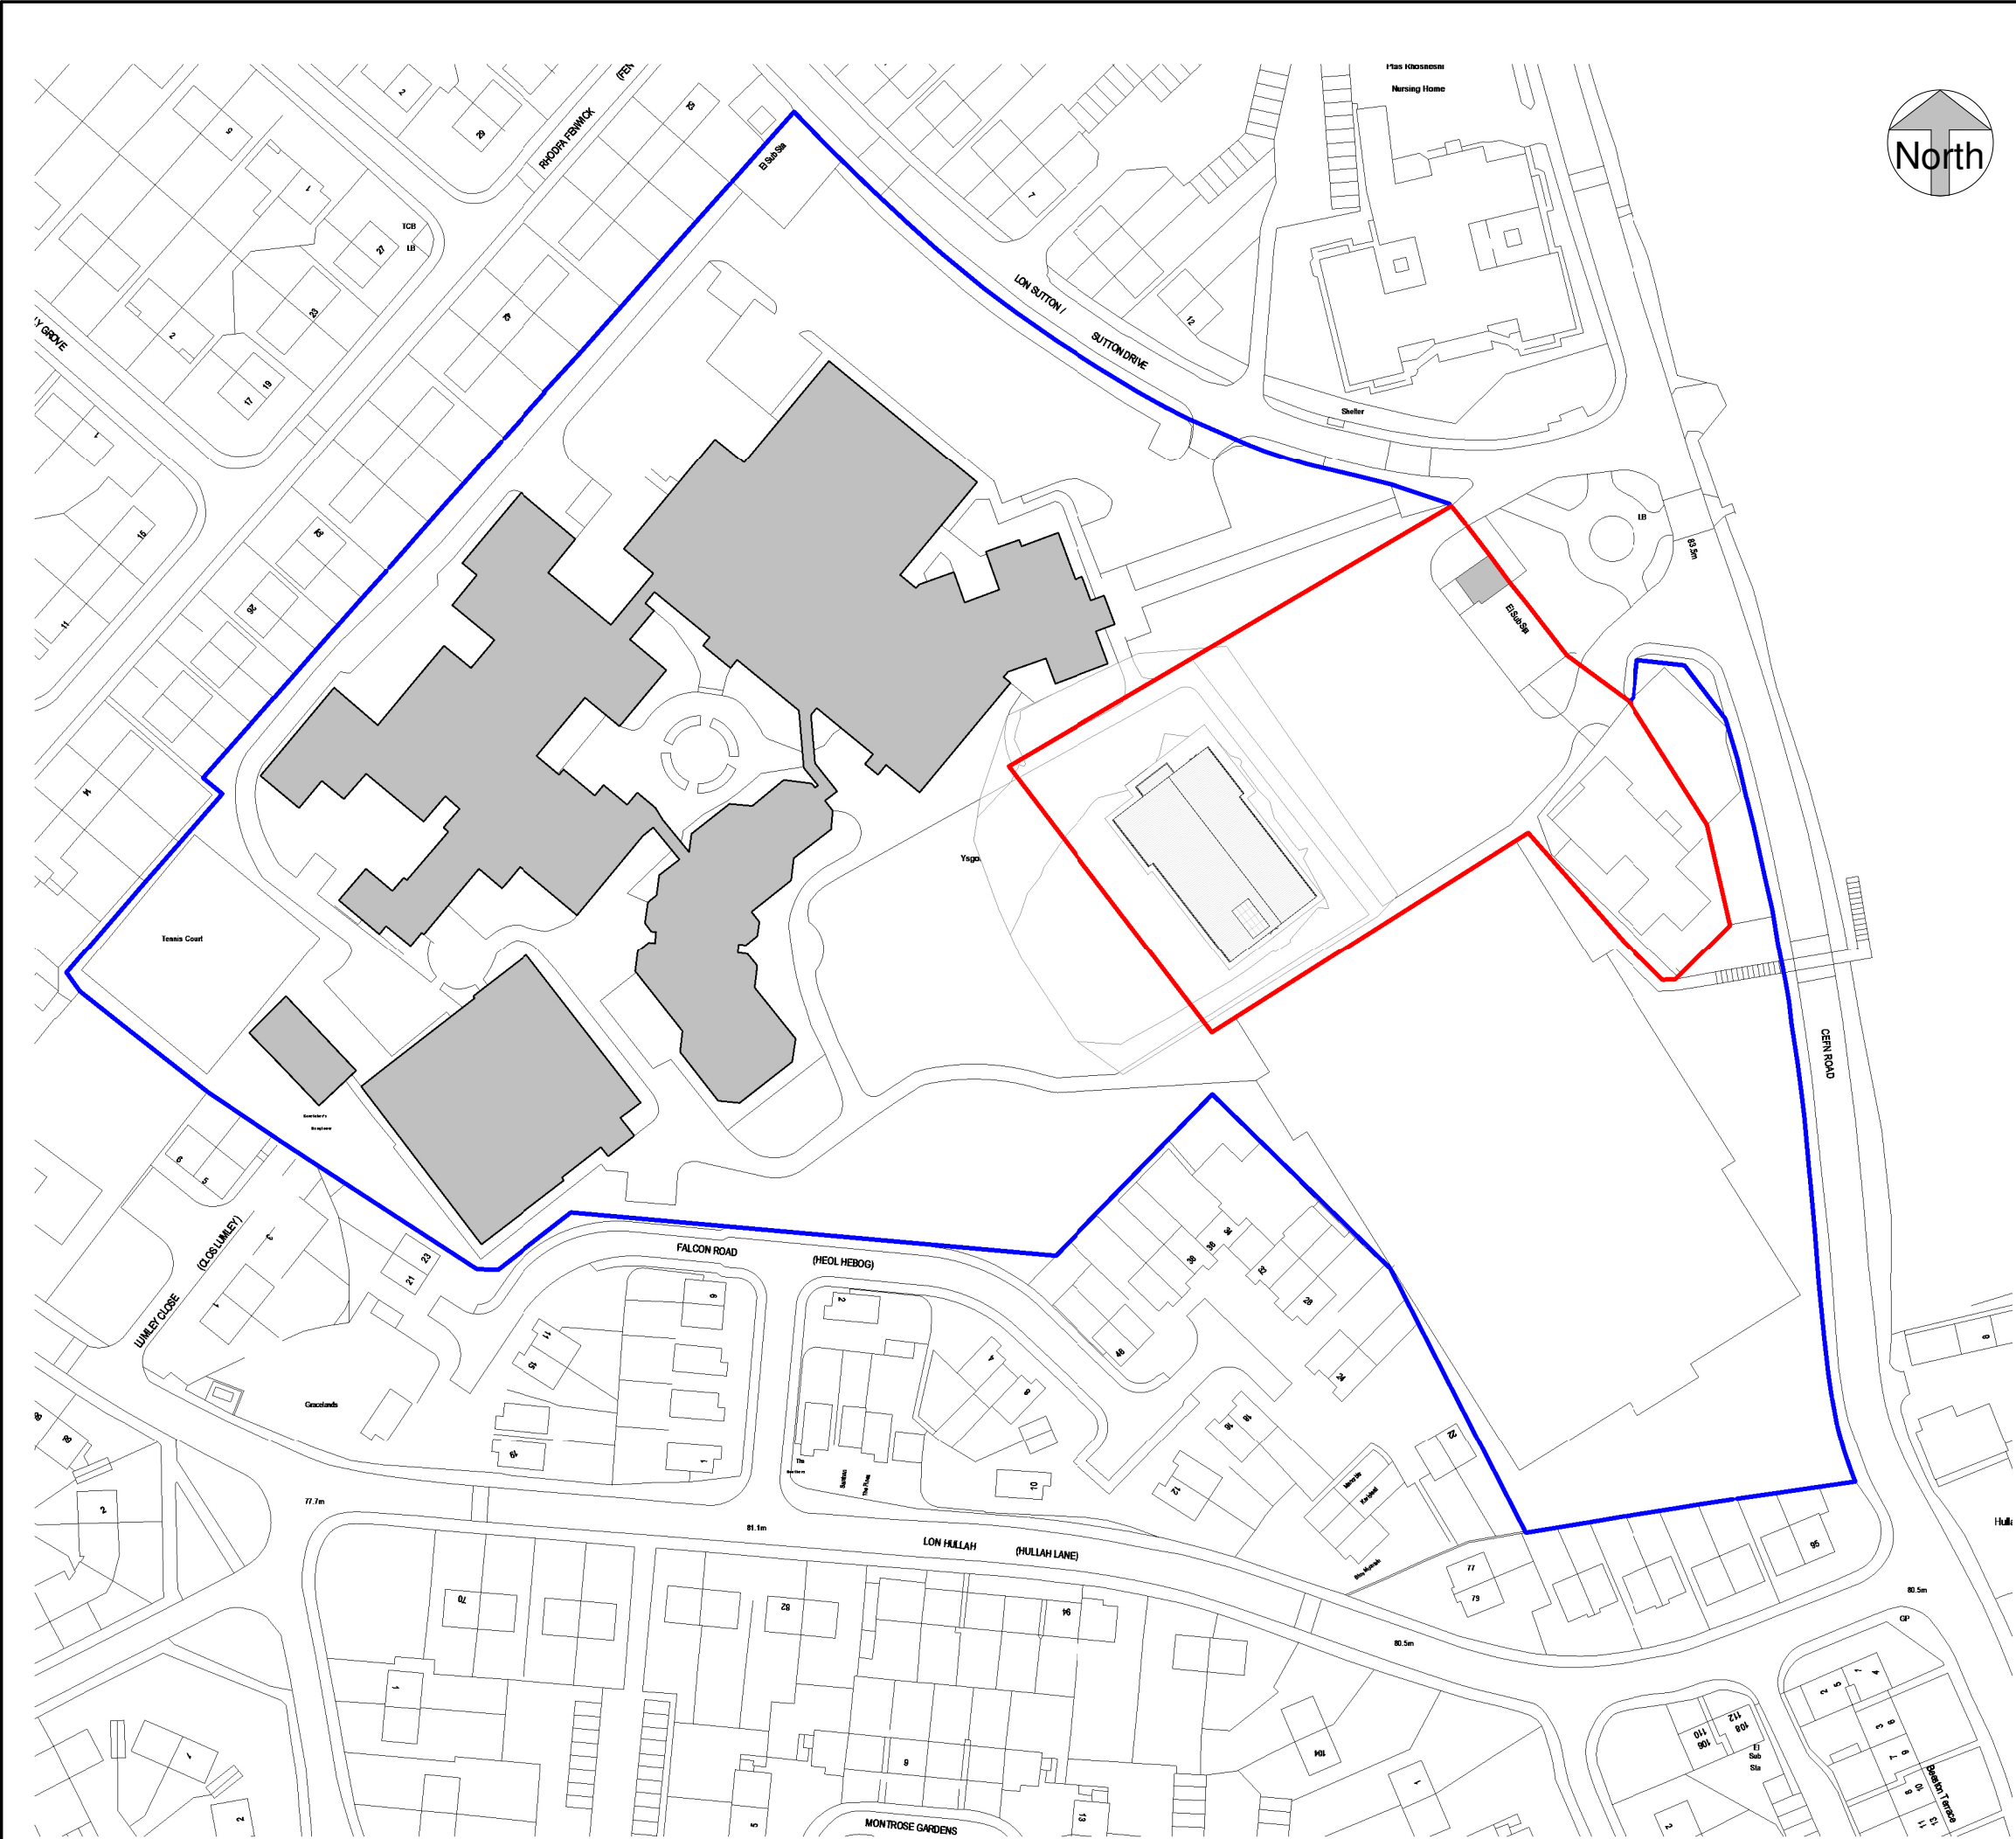

- General Notes
- 1. Contractor to verify all dimensions and check level datums on site
 - 2. All of the designs are the sole property of TACP Architects Ltd and may not be used without their written agreement
 - 3. All prints, specifications and their copyright are the property of TACP Architects Ltd
 - 4. Do not scale off drawings
 - 5. All dimensions shall be checked on site before commencement of shop drawings, manufacture and all discrepancies must be reported to TACP Architects Ltd

Revisions				
Rev	Date	Description	By	Check
A	26/04/18	Scheme updated	AHJ	MG
B	27/04/18	Issued for Planning	AHJ	MG
C	15/05/18	Building position updated	AHJ	MG

Consultants

Client

Read Construction

Project Title

Ysgol Morgan Llwyd

Drawing Title				
Location Plan				
Scale	Date	Drawn By	Checked By	Office
1 : 1250@A3	13/03/18	AHJ	MG	Wrexham
Job Number	Drawing Number		Revision	
17071	LOC-01		C	

TACP Architects Ltd
Pembroke House
Ellice Way, Wrexham Technology Park,
Wrexham, LL13 7YT
01978 291161

admin@tacparchitects.co.uk
www.tacparchitects.co.uk

Architecture • Interior Design • Healthcare Planning • Conservation • Masterplanning • Sustainable Design