


Drawing Phase Key:

- Phase 1
- Phase 1A
- Phase 1B
- Phase 1C

A	10/05/17	BOUNDARY AND SHADING UPDATED TO JLL COMMENTS	MS	SSR
Rev	Date	Description	Rev By	Chk'd By
Project Title	PROPOSED DEVELOPMENT			
	RUABON PARK PARK ROAD RUABON WALES			
Client	ALDI STORES LTD			
Status	PLANNING			
Scale	1:1250	Drawing Size	A3	
Date	MAY 18	Drawn By	MS	Checked SSR
Drawing Title	PHASING PLAN			
Job-Dwg No	1847NESW-095	Rev	A	

Phasing Plan - Scale 1:1250

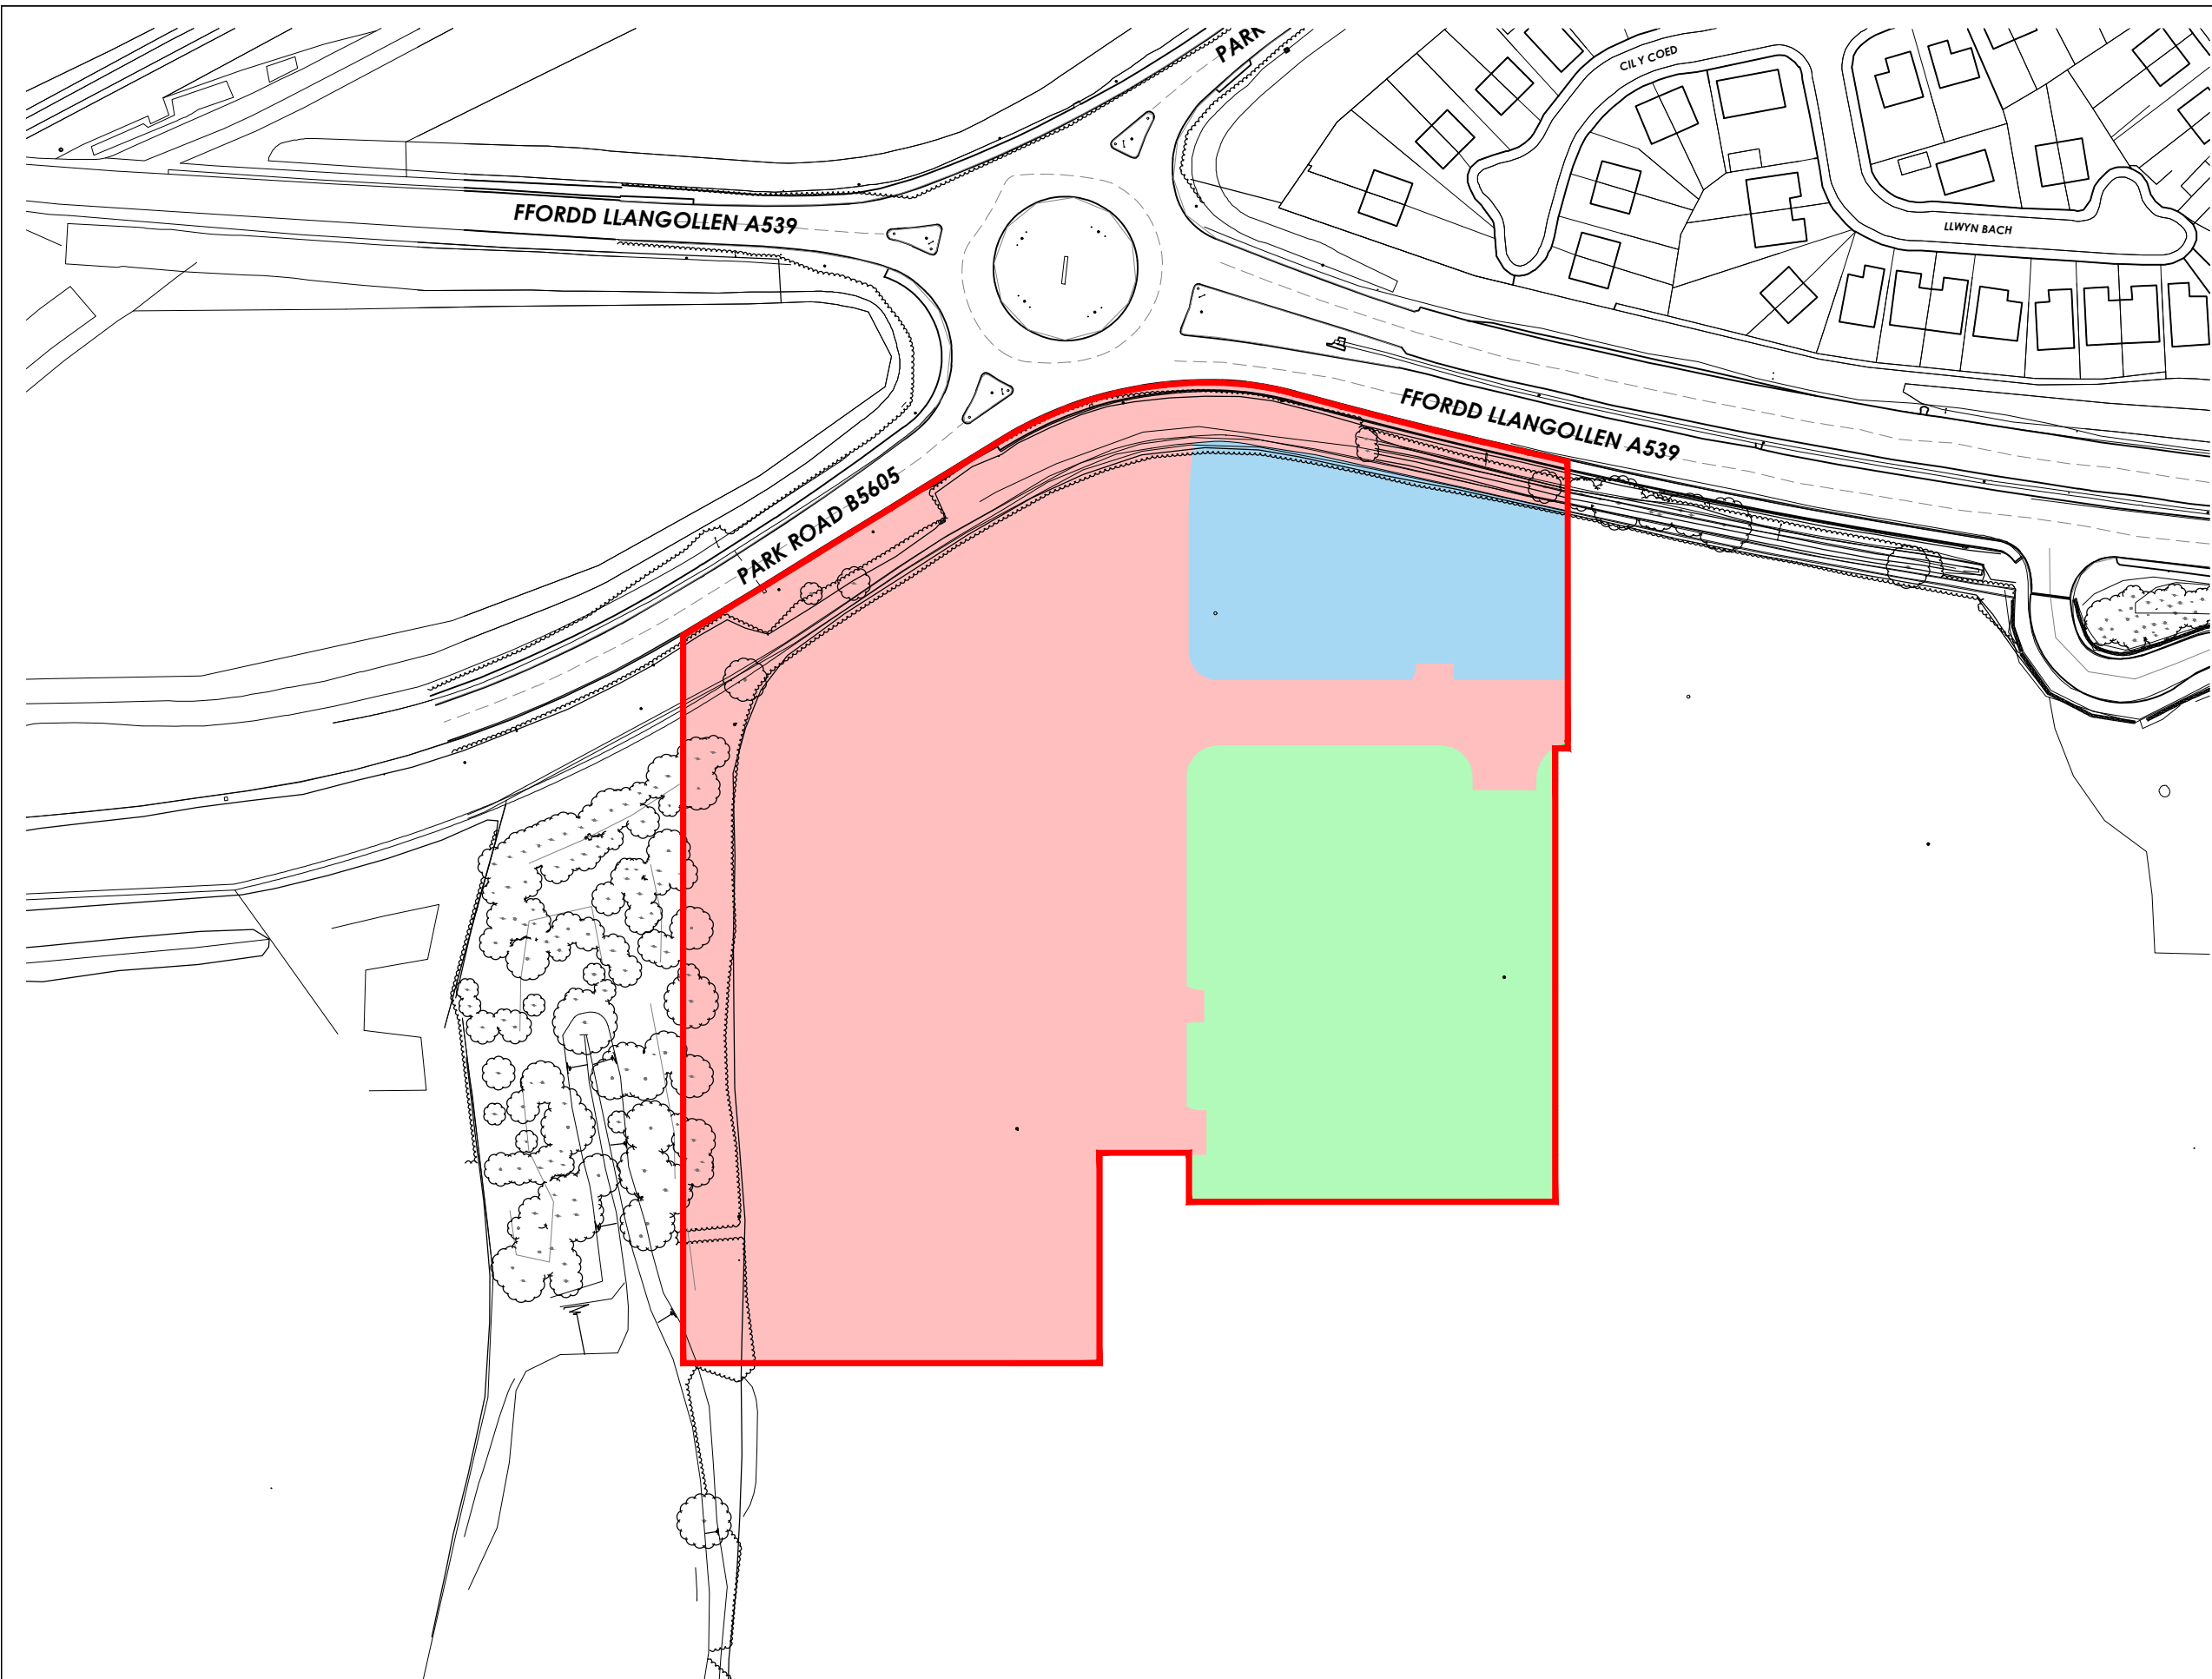

- ☐ 2 St. Johns North, Wakefield, WF1 3QA t. 01924 291800
- ☒ Carvers Warehouse, 77 Dale Street, Manchester, M1 2HG t. 0161 2388555
- ☐ The Old Rectory, 79 High Street, Newport Pagnell, MK16 8AB t. 01908 211577
- ☐ 101 London Road, Reading, RG1 5BY t. 0118 9507700
- ☐ 10 Gees Court, St Christophers Place, London, W1U 1JJ t. 0207 4091215

