


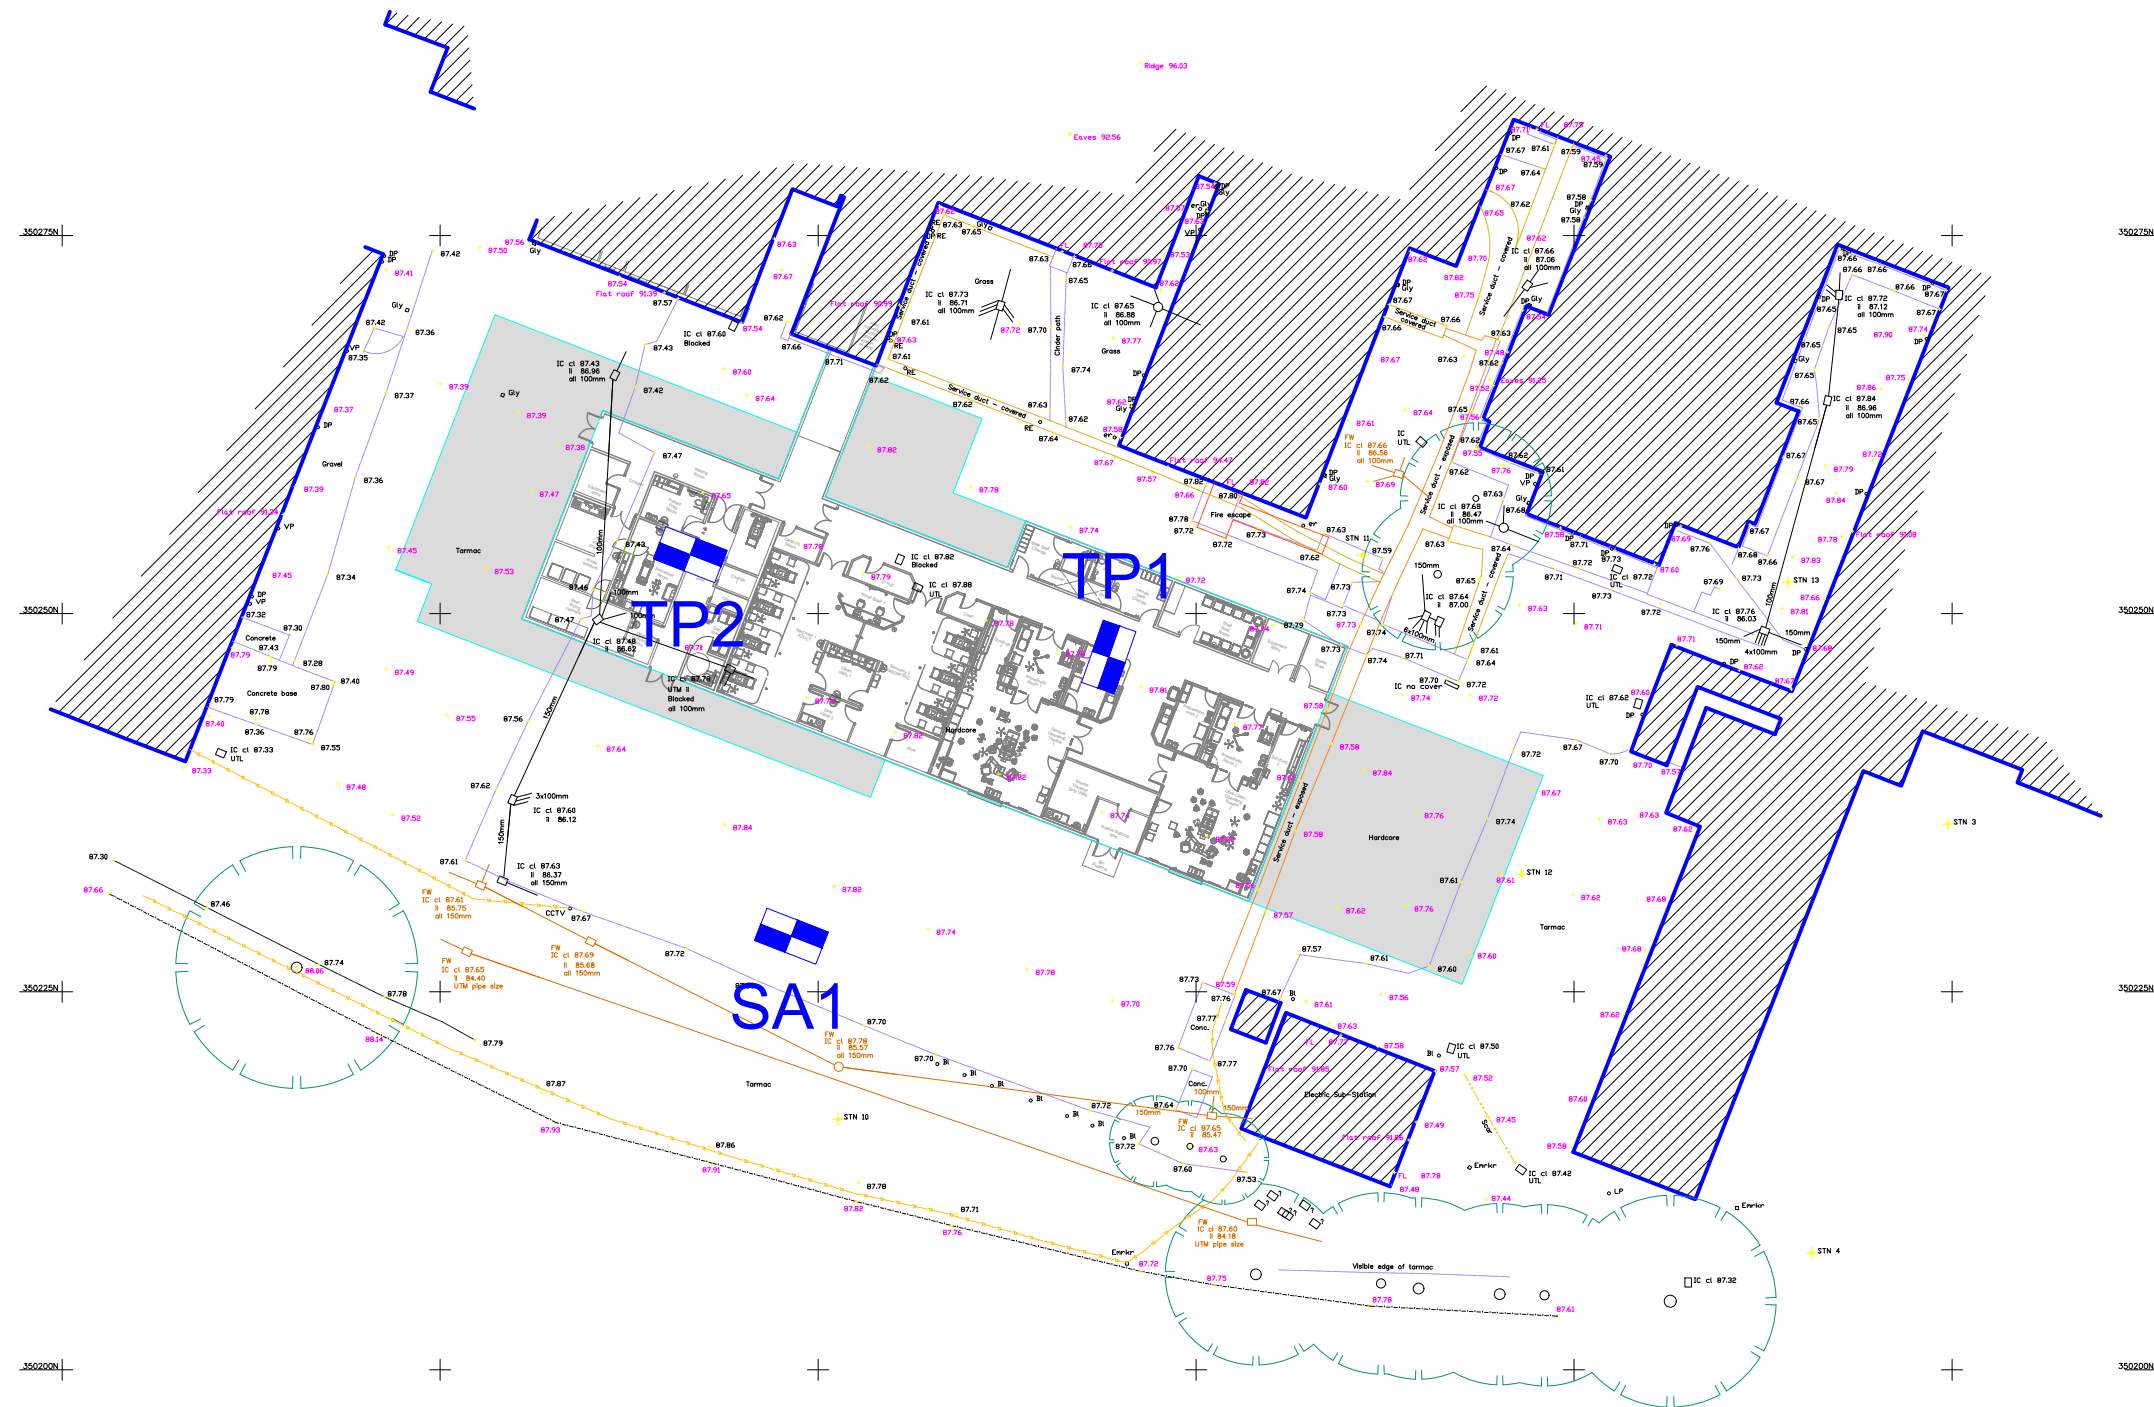

Legend



Approximate trial pit location



SCALE 1:500 @ A3

Figure Title
PROPOSED LAYOUT & TRIAL
PIT LOCATIONS

FIGURE 1