


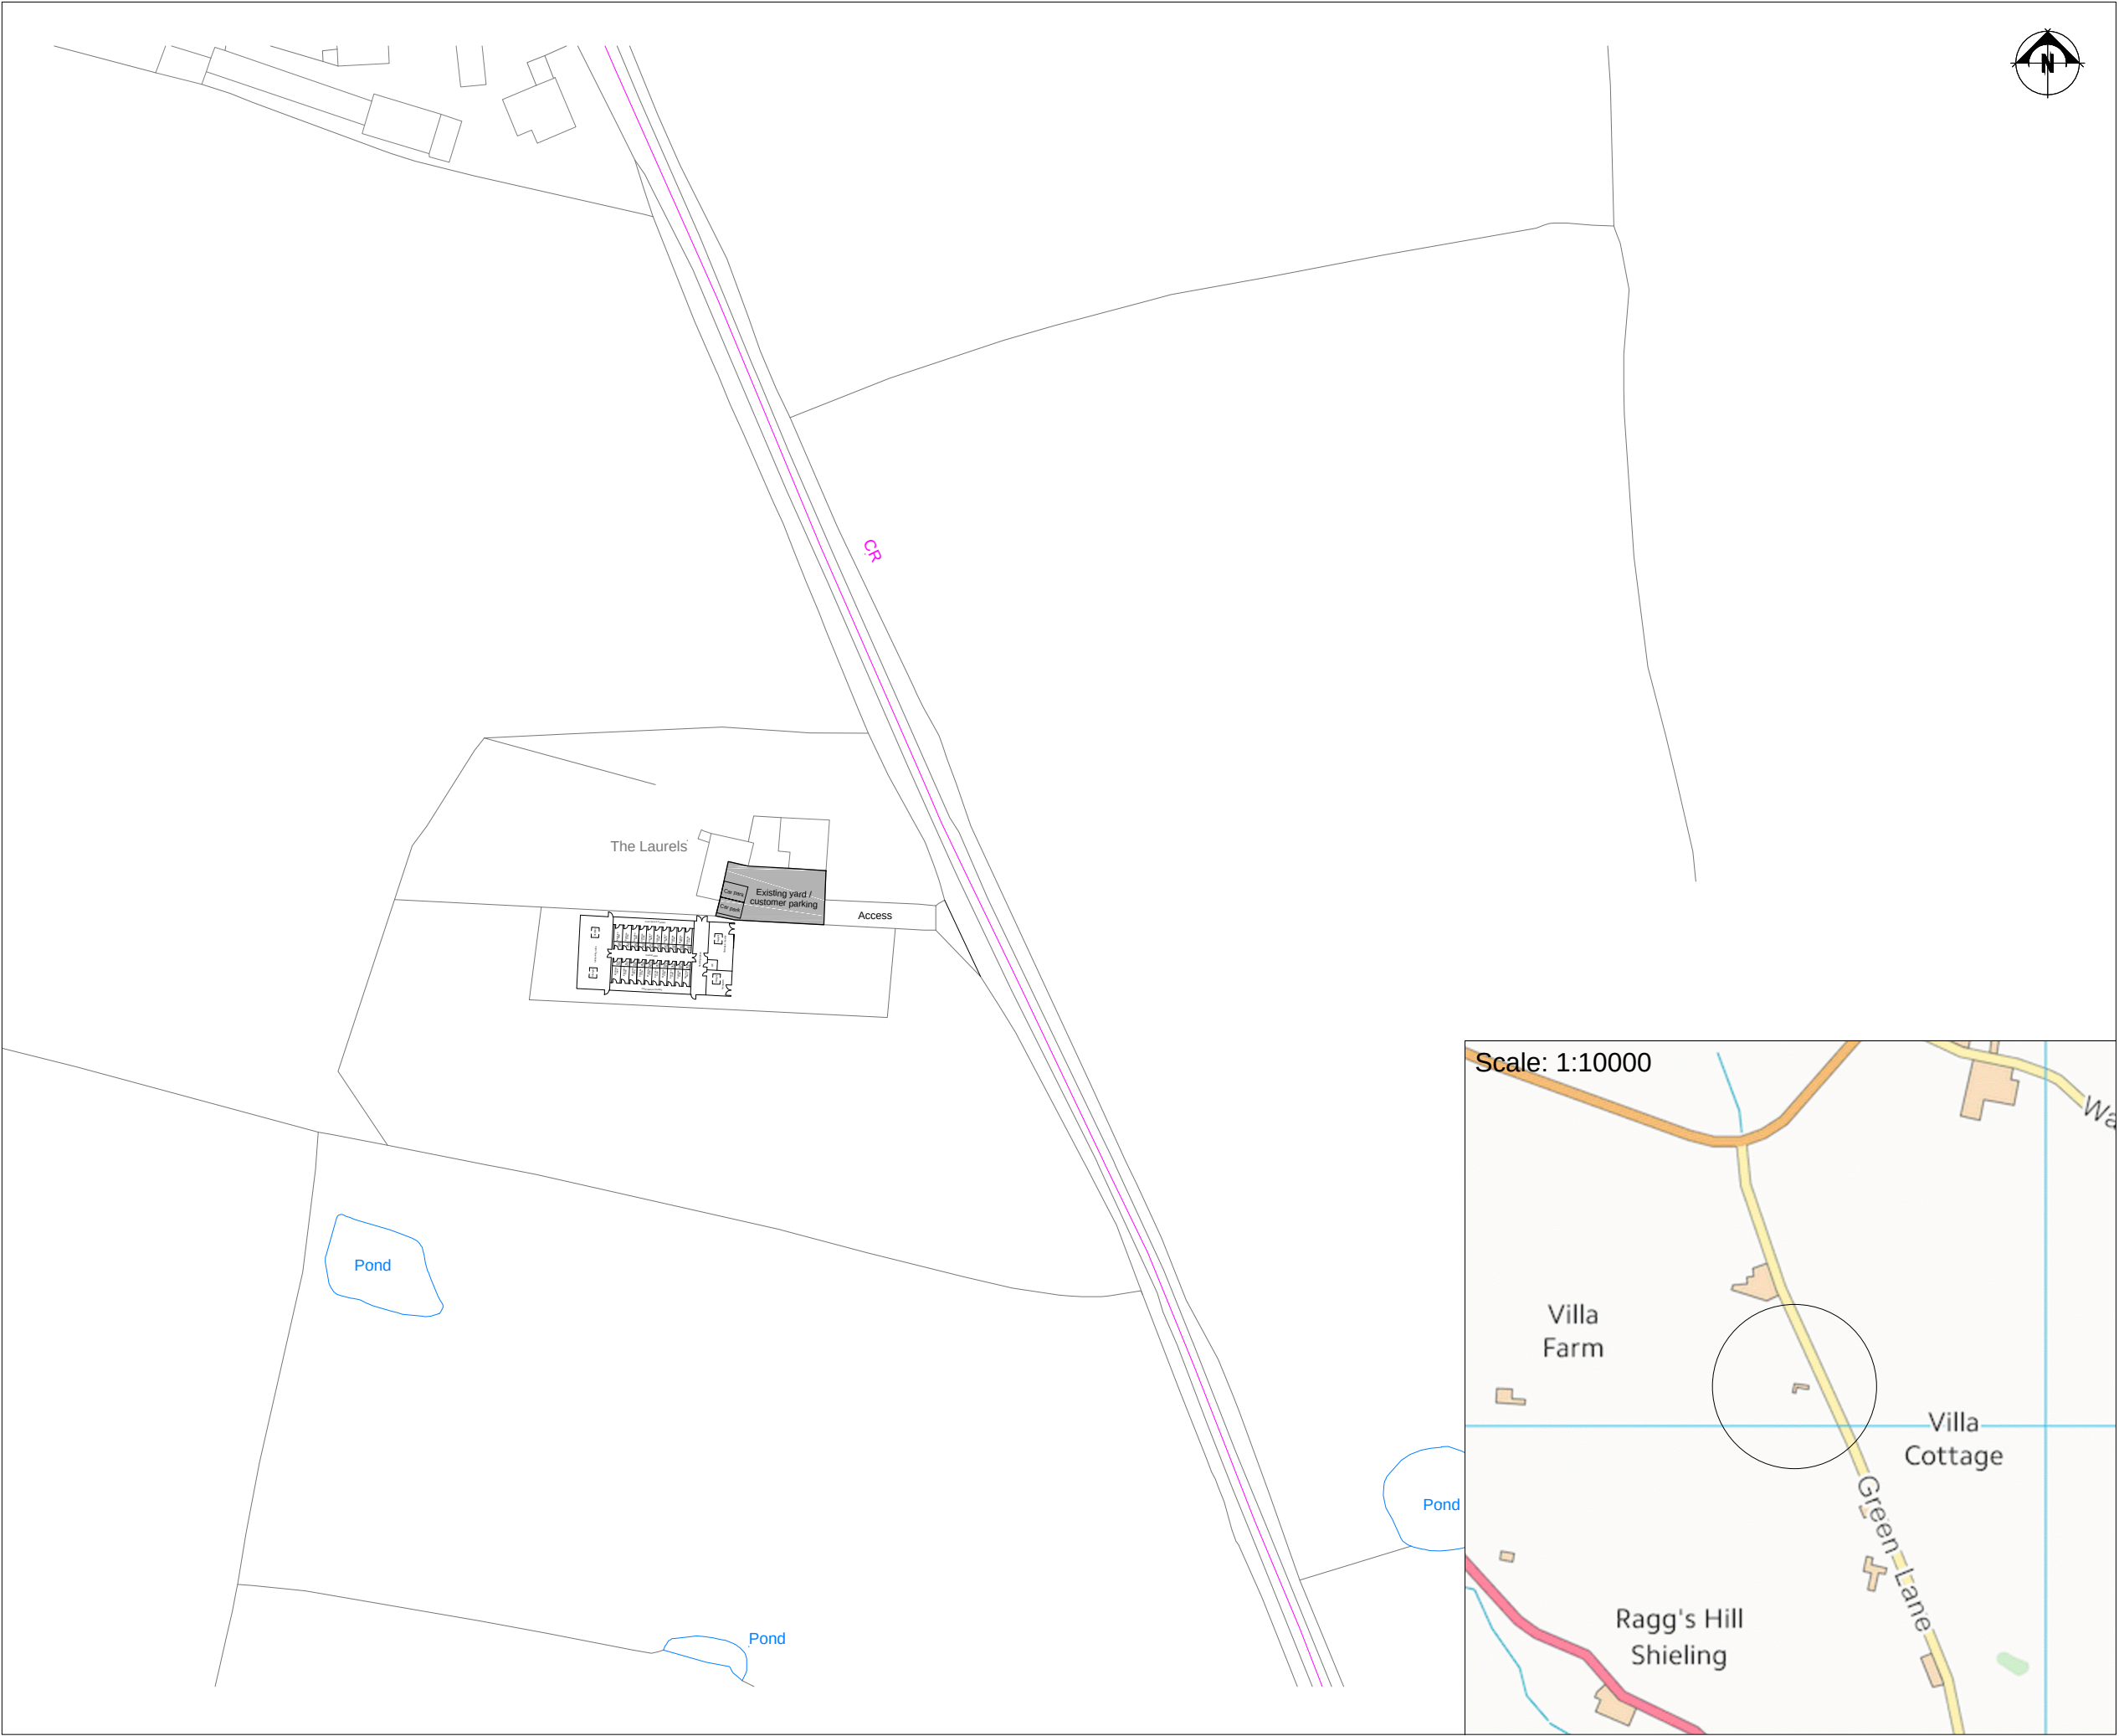

THIS DRAWING IS TO BE READ IN CONJUNCTION WITH ALL RELATED DRAWINGS. ALL DIMENSIONS MUST BE CHECKED AND VERIFIED ON SITE BEFORE COMMENCING ANY WORK OR PRODUCING SHOP DRAWINGS. THE ORIGINATOR SHOULD BE NOTIFIED IMMEDIATELY OF ANY DISCREPANCY. THIS DRAWING IS COPYRIGHT AND REMAINS THE PROPERTY ROGER PARRY & PARTNERS.

Rev	Description	Date	Dr by	App by
Original	by			



& Partners Residential - Agricultural - Commercial		
Job	Proposed Kannel	
Title	Location Plan	
Location	Laurel Grange Green Lane Bangor Wrexham LL13 0AH	
Client	Mr and Mrs Chadwick	
Scales	1:1250 @ A3	
Drawing No.	RJC-MZ128-01	
Drawn by	AZ	Date 05/04/2018
HOGSTOW HALL, MINSTERLEY SHREWSBURY, SHROPSHIRE. SY5 0HZ Tel: 01743 791336 Fax: 01743 792770 email: mail@rogerparry.net Web address: www.rogerparry.net Roger Parry & Partners LLP partnership no OC31203 Registered Office Hoggston Hall, Minsterley, Shropshire, SY5 0HZ Registered in England and Wales A list of members of the LLP is available at the above address.		