




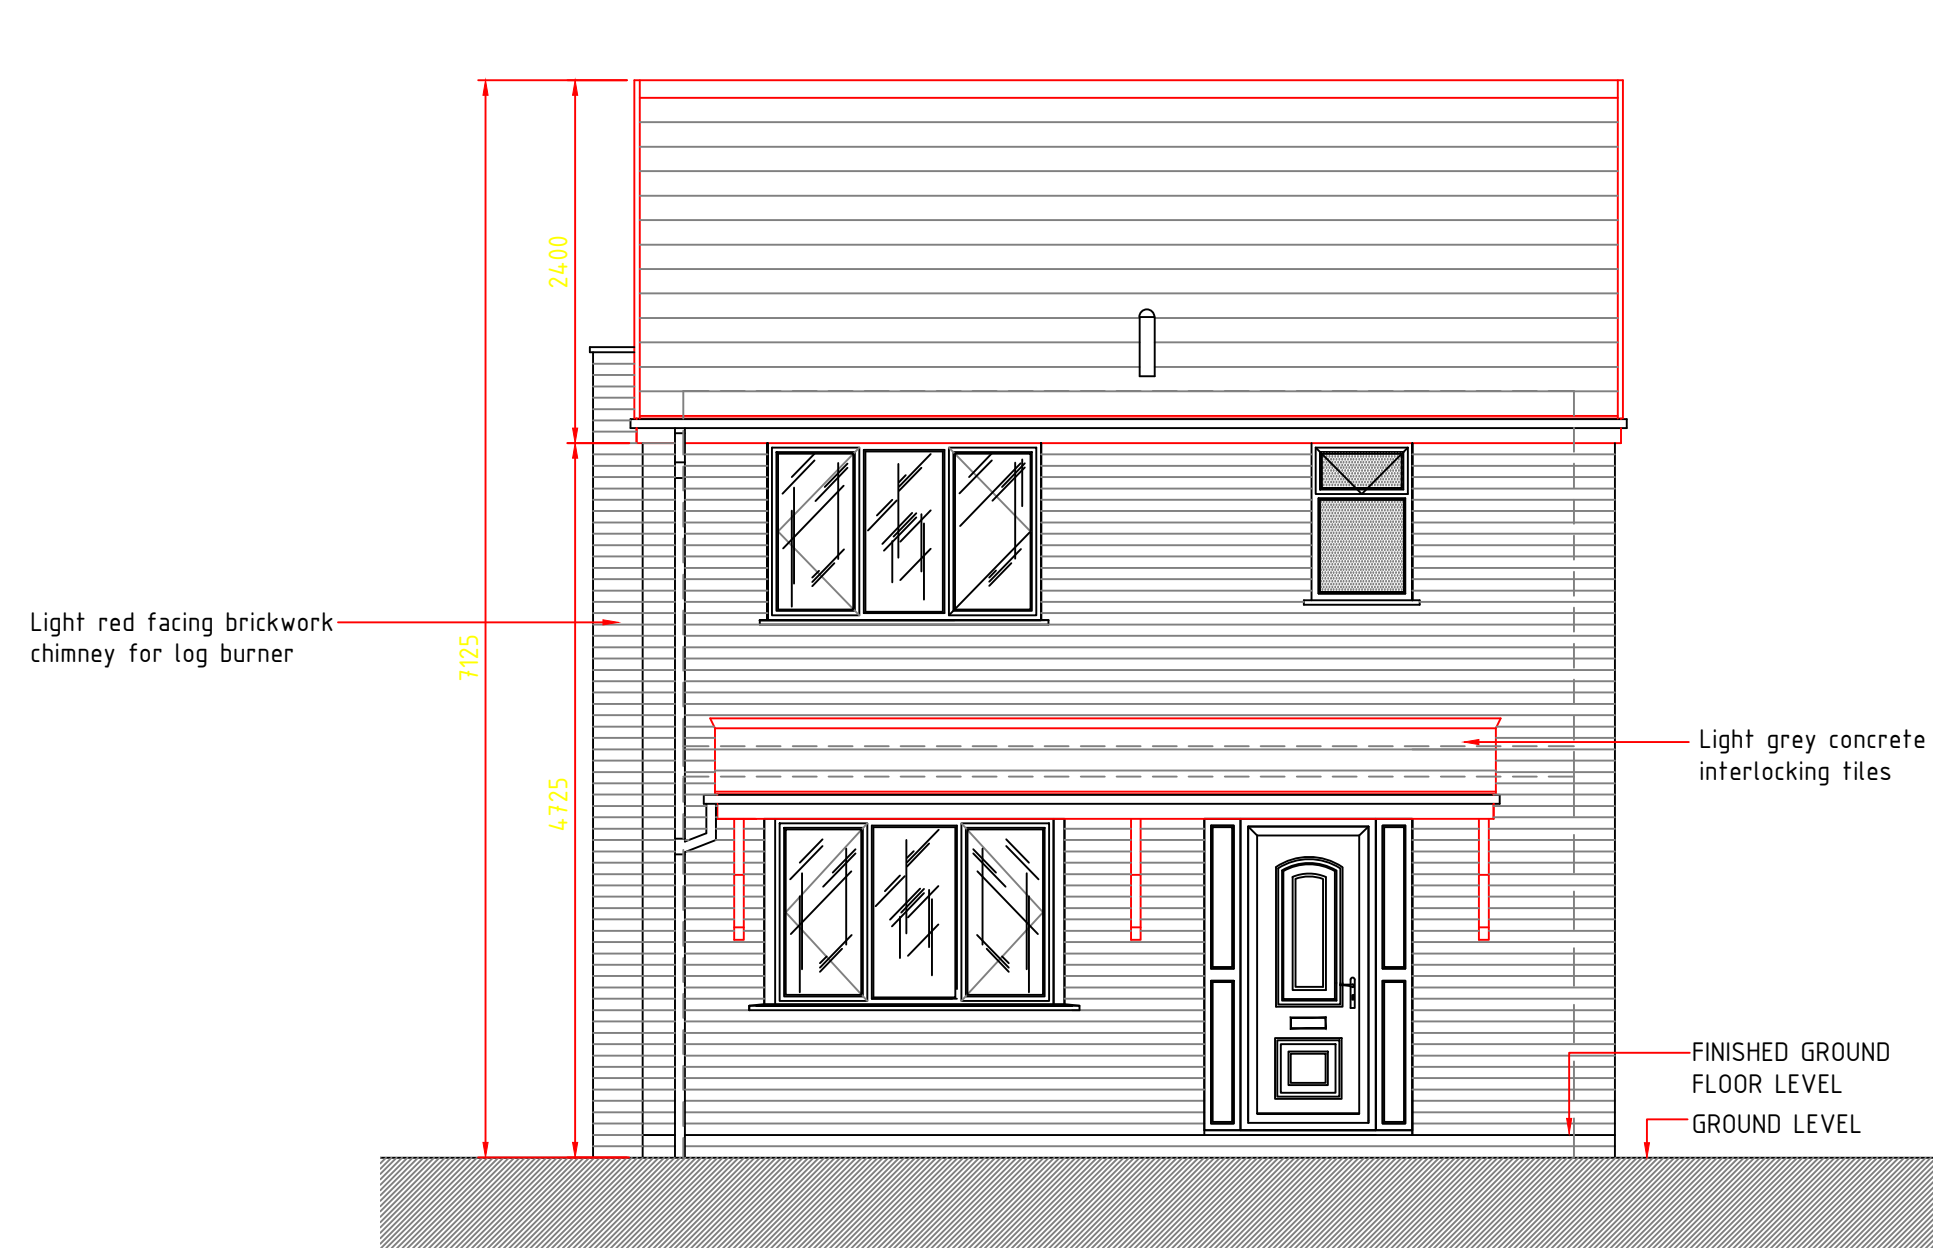


SOUTH WEST ELEVATION - proposed

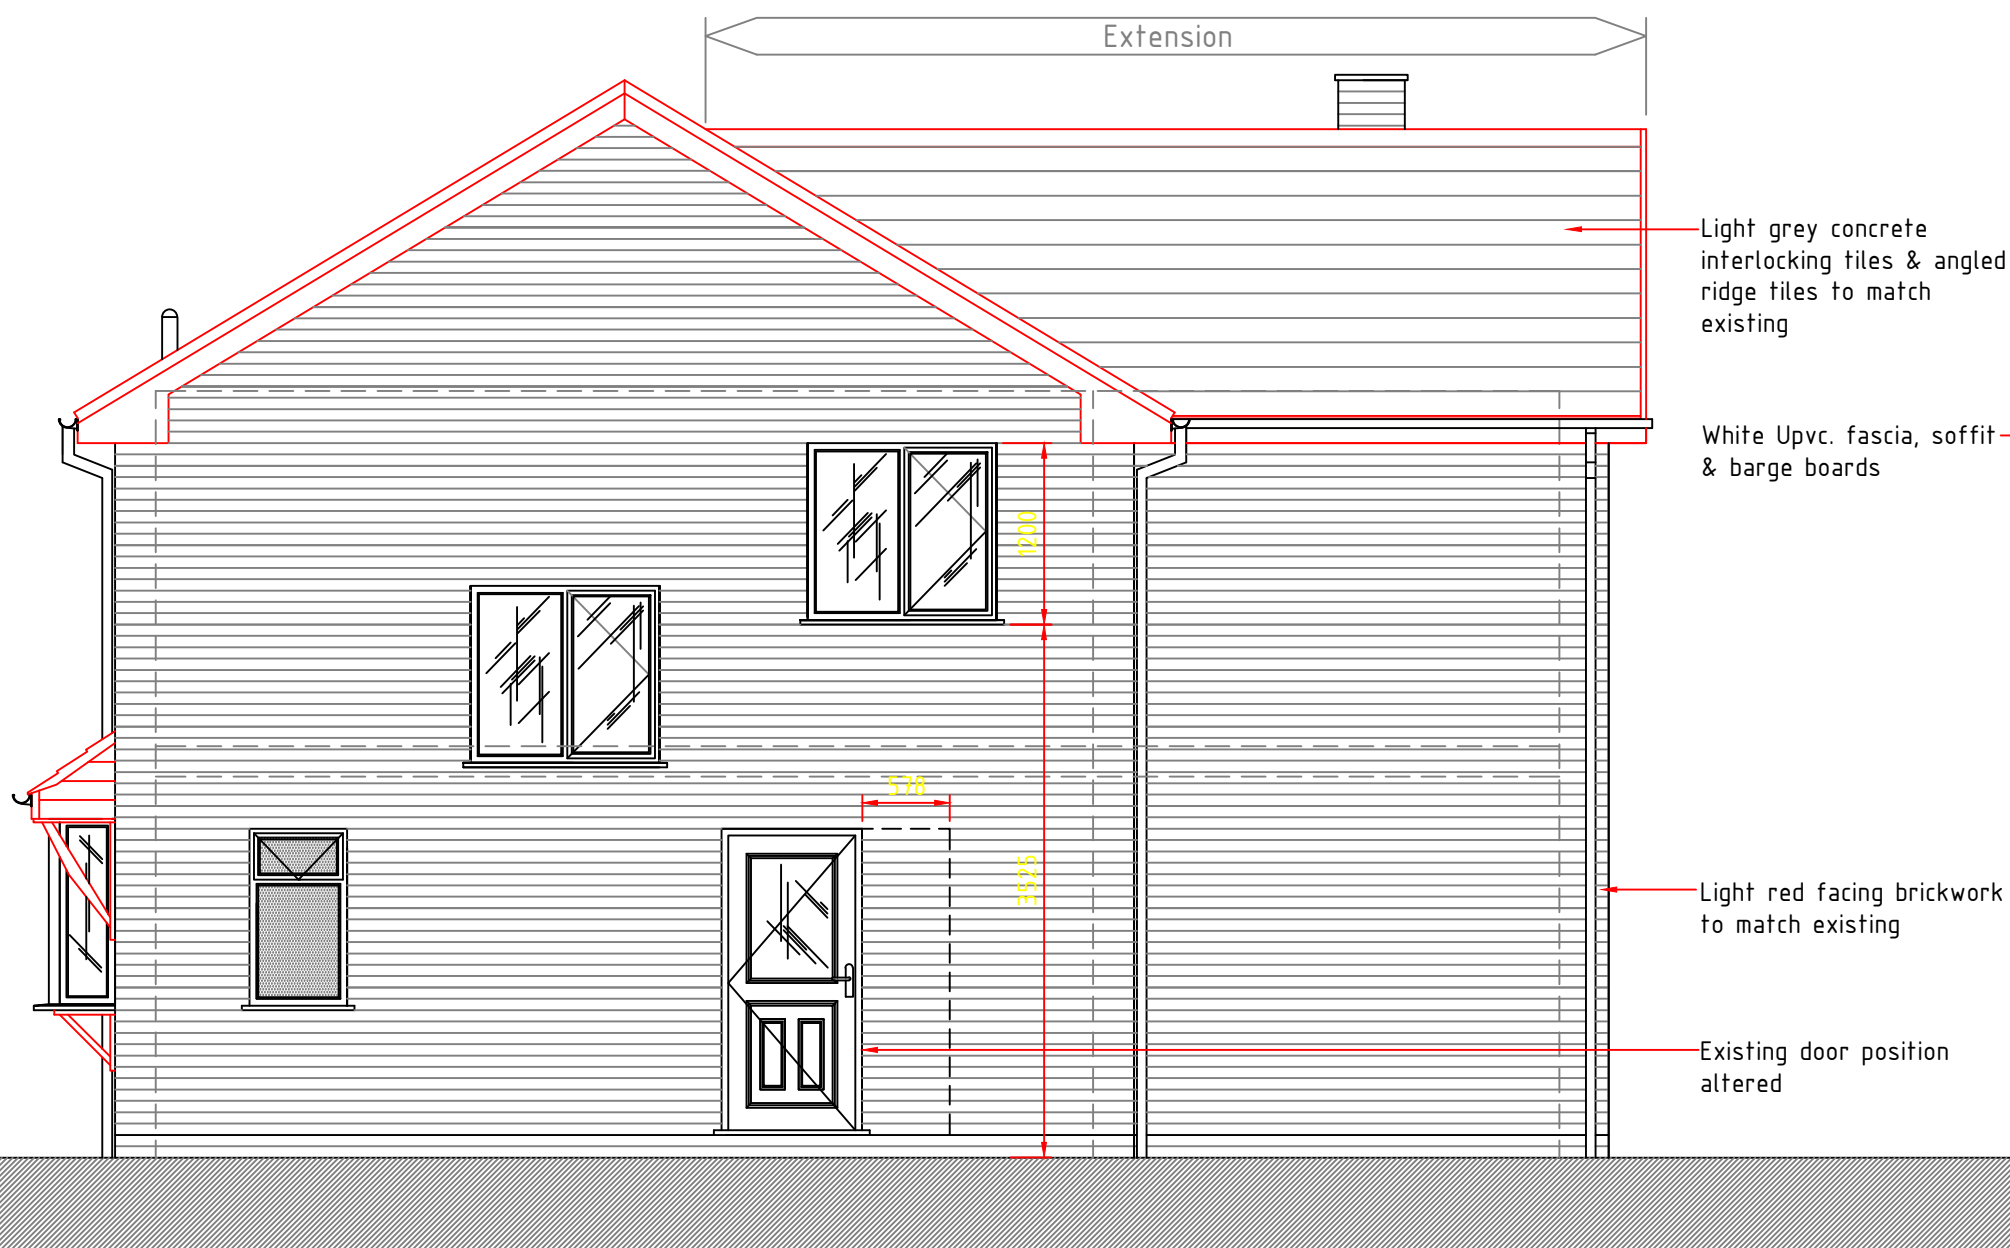


SOUTH EAST ELEVATION - proposed

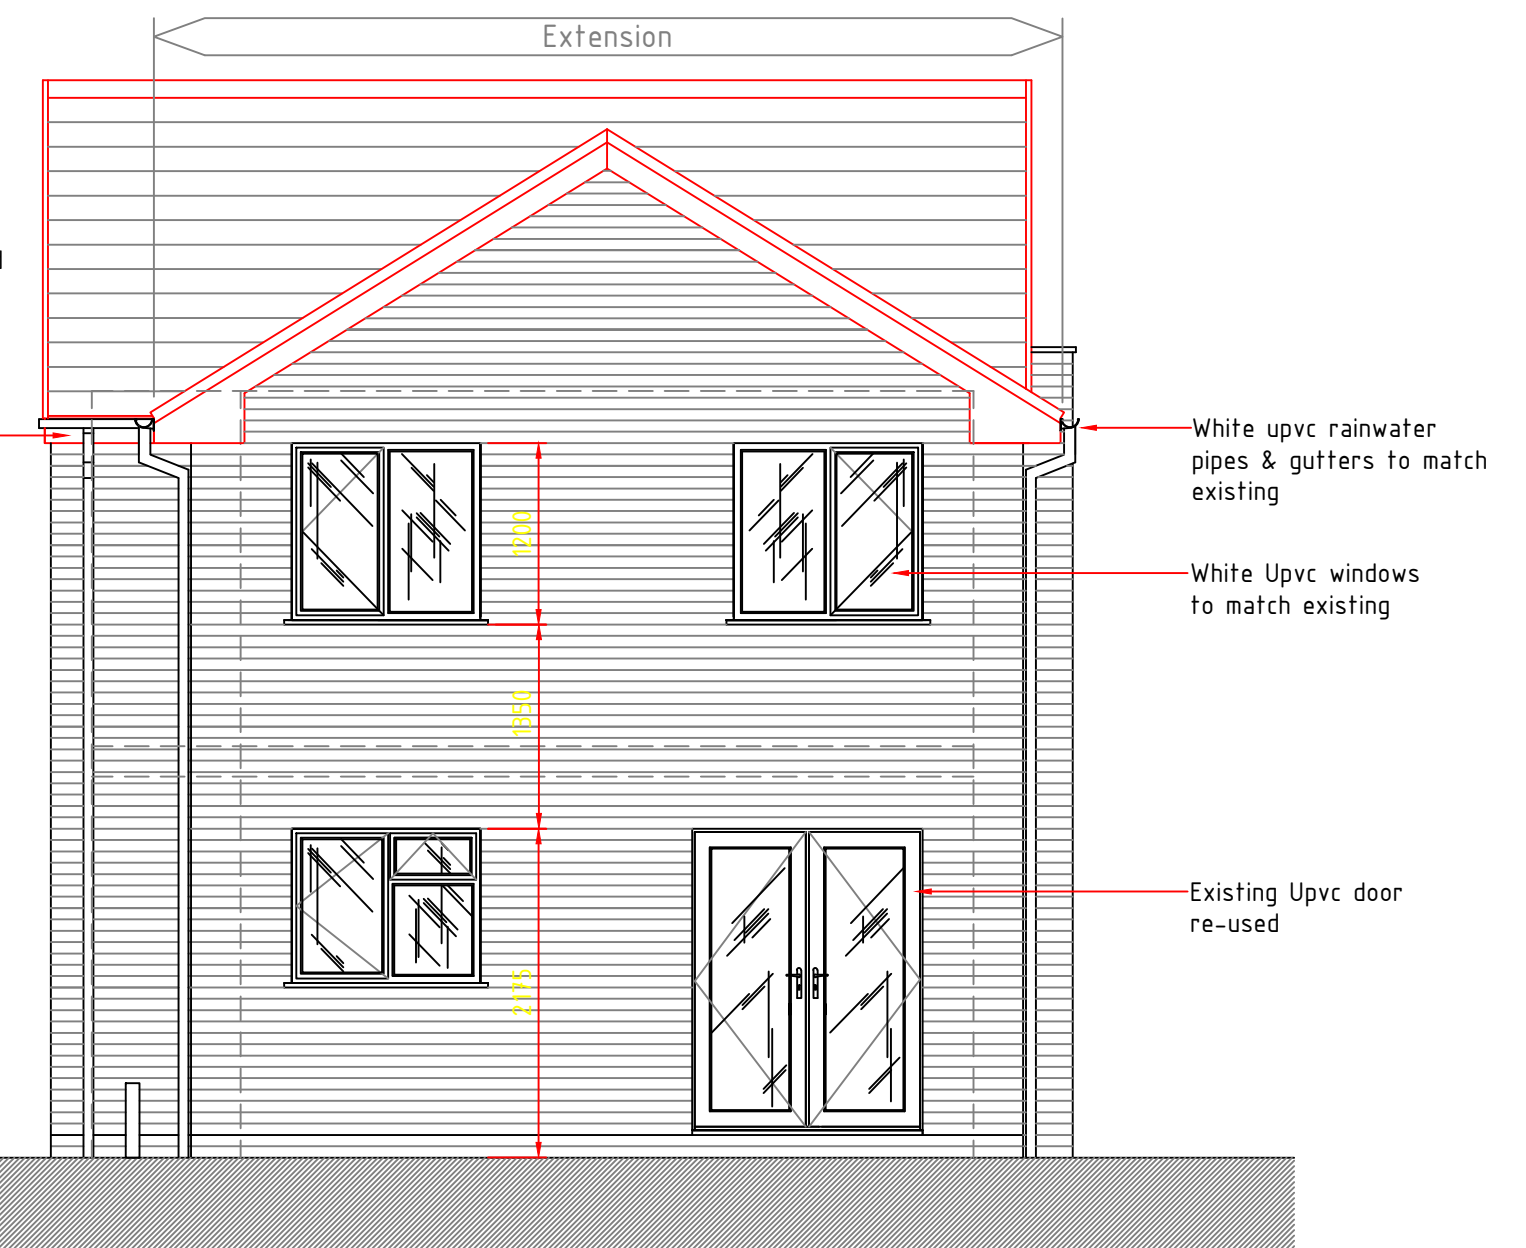


NORTH EAST ELEVATION - proposed

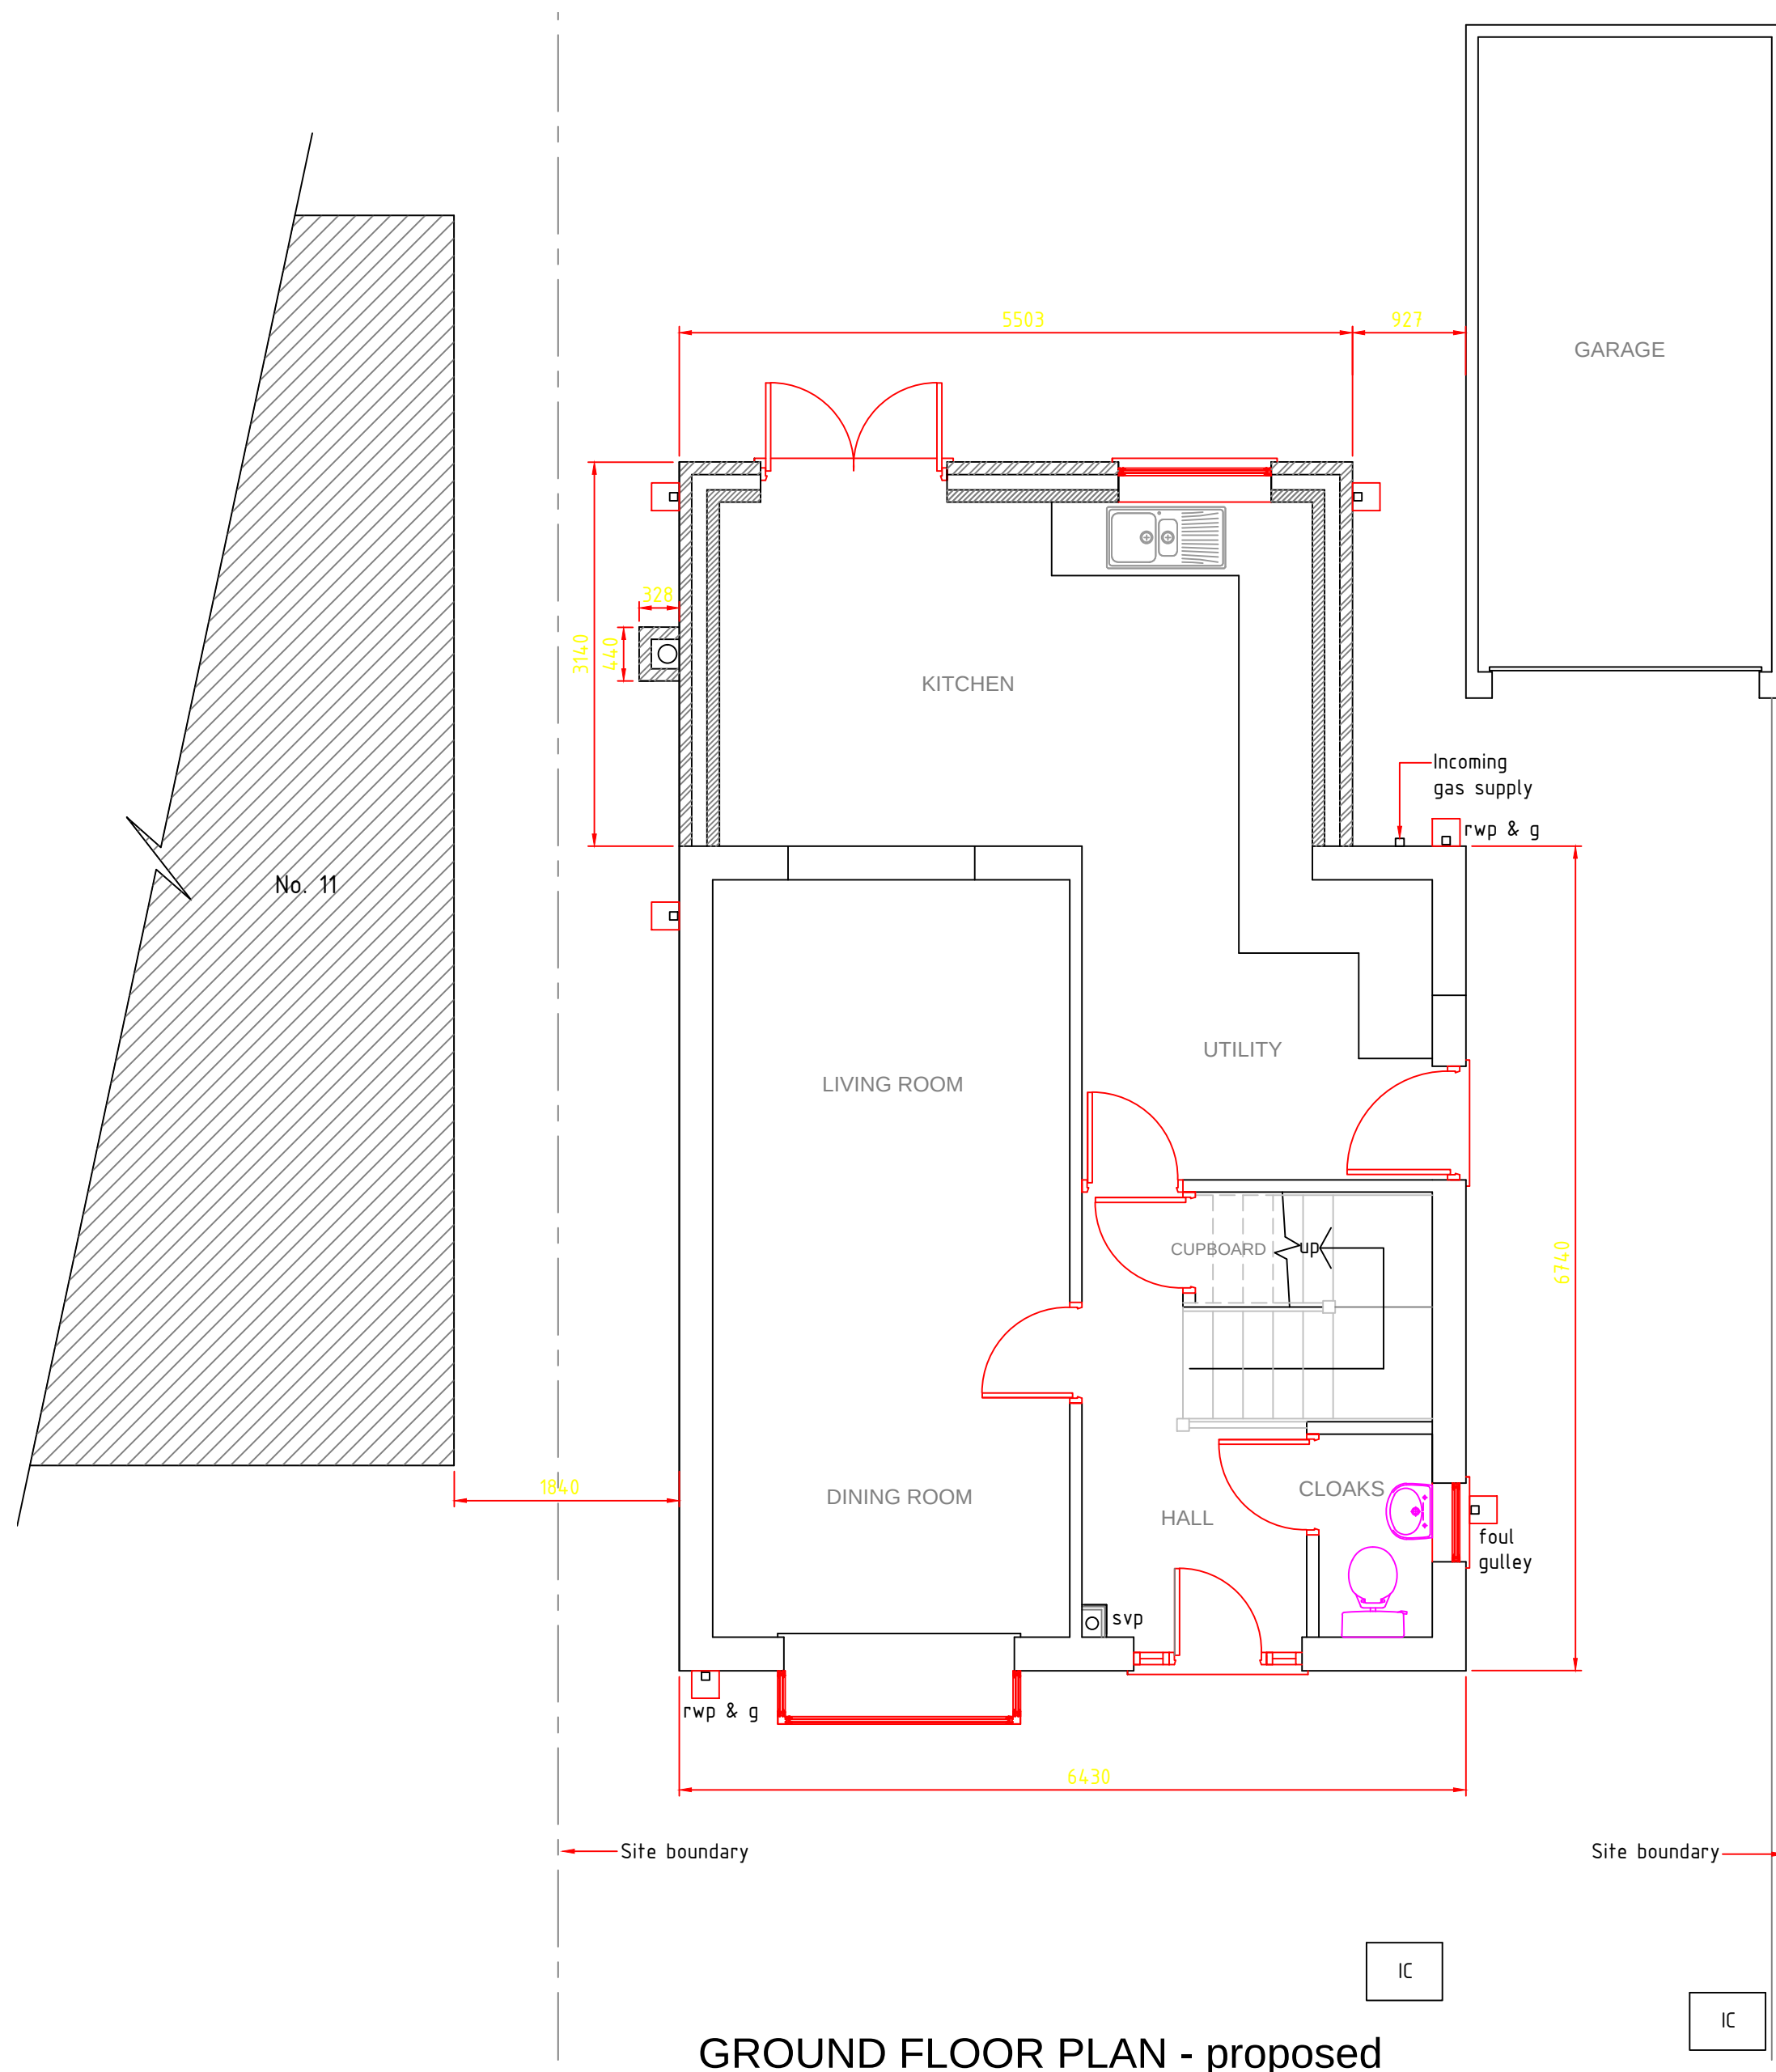

GROUND FLOOR PLAN - proposed

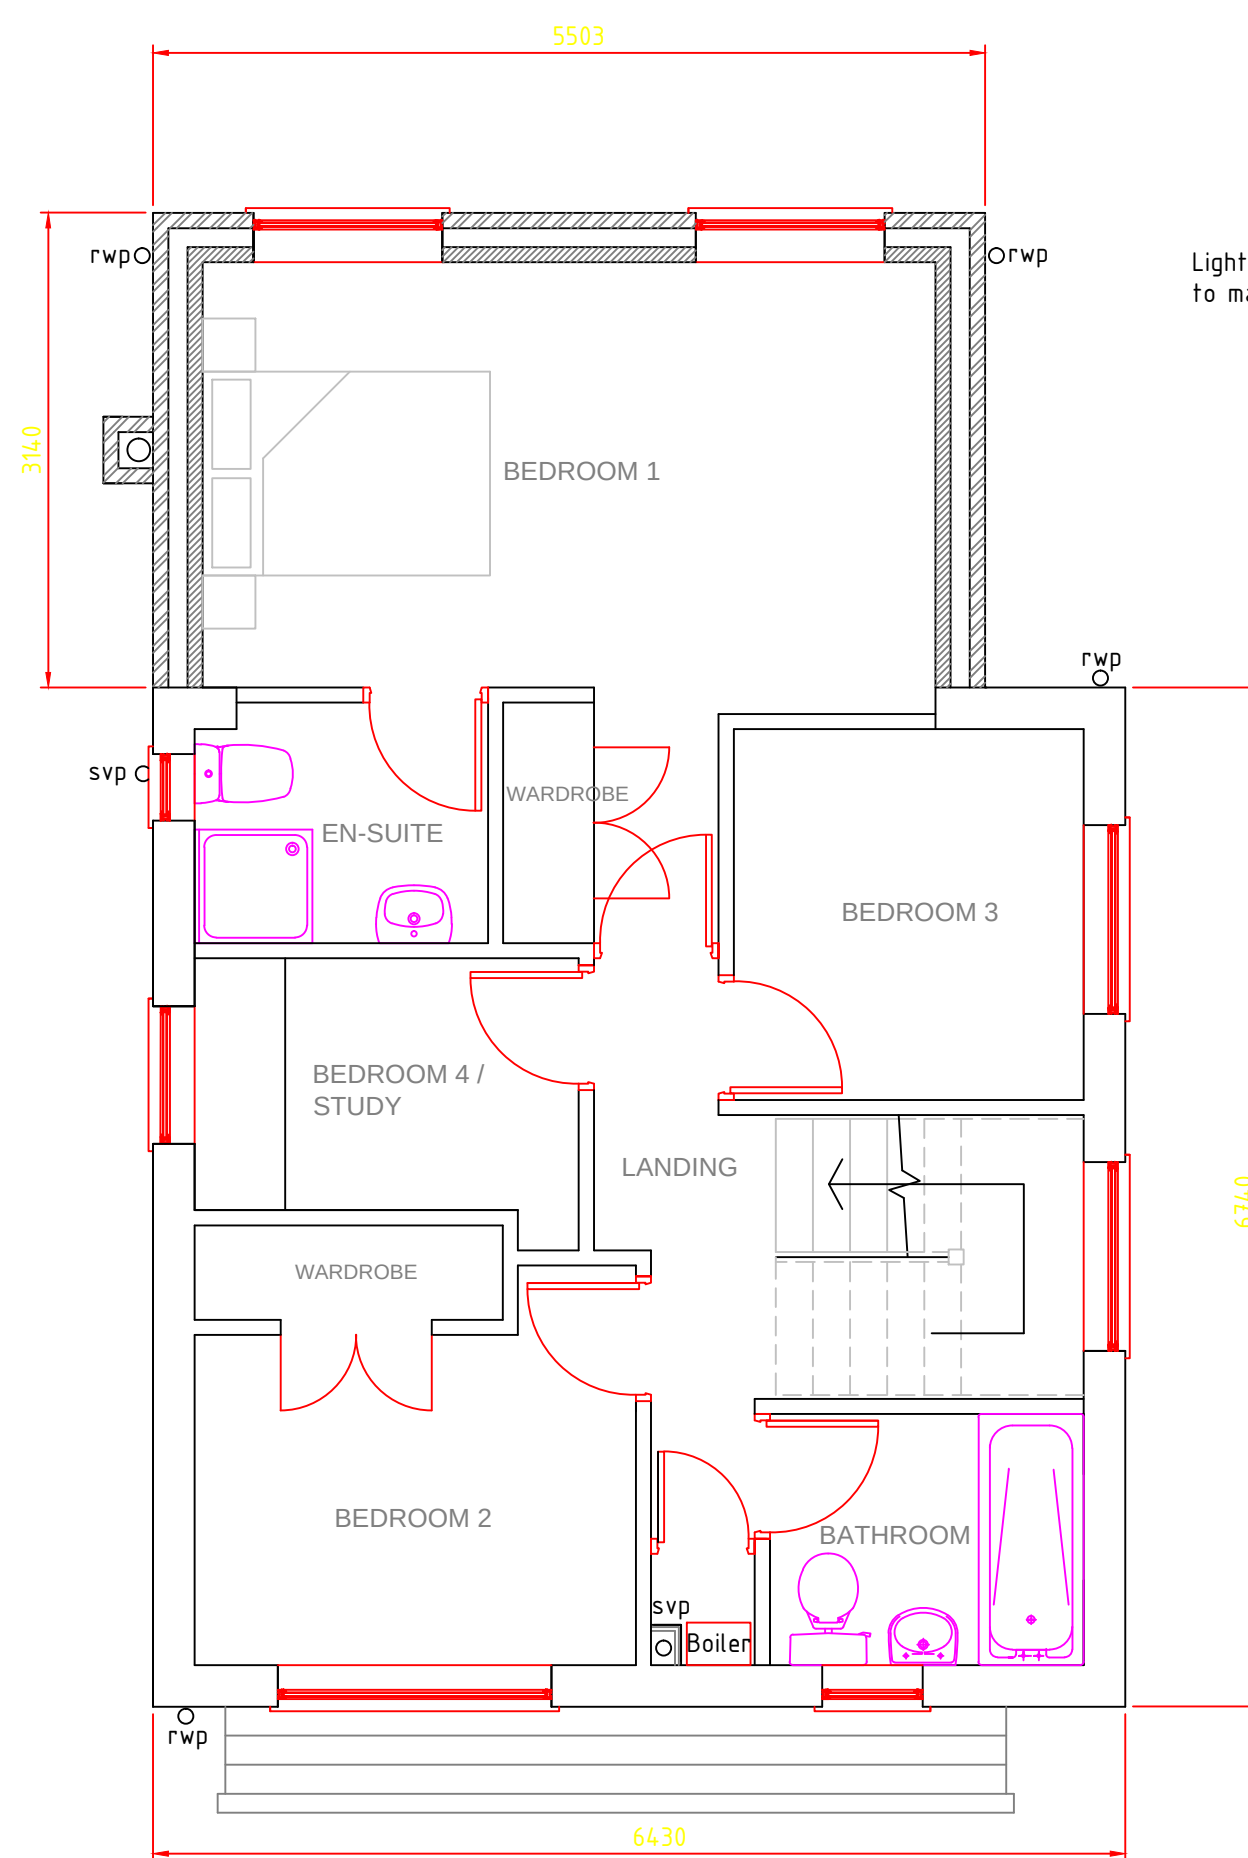

FIRST FLOOR PLAN - proposed

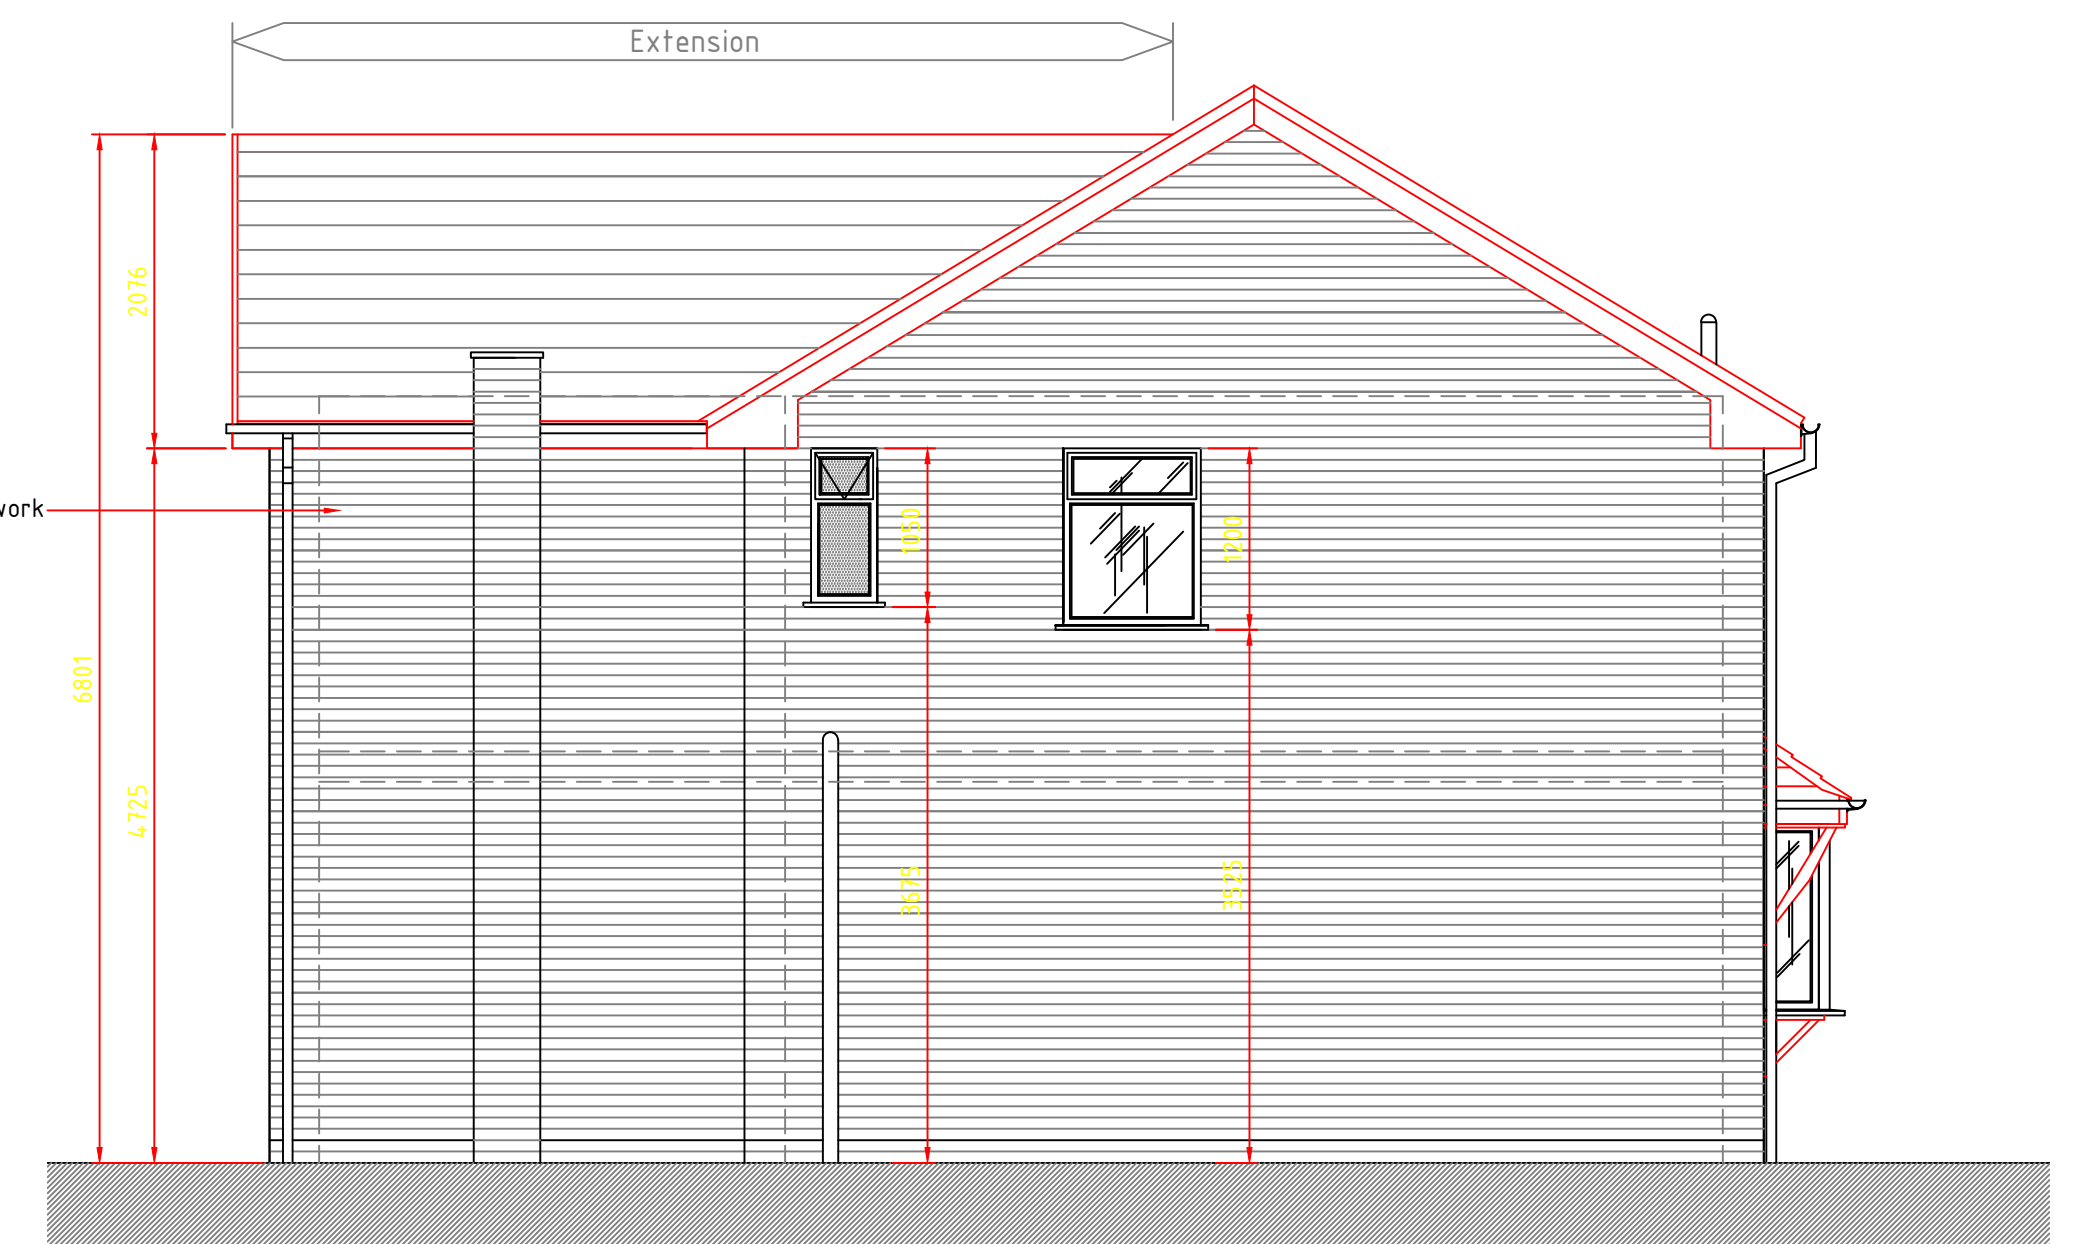

NORTH WEST ELEVATION - proposed

REV	DESCRIPTION	DATE
A	BEDROOM 3 WINDOW POSITION AMENDED TO PLANNERS COMMENT	APR 18
PROJECT		
MR CHRIS JONES		
13 POPLAR DRIVE, MARFORD, WREXHAM LL12 8XN		
TITLE		
PROPOSED TWO STOREY REAR EXTENSION TO EXISTING DETACHED DWELLING - PROPOSED PLANS & ELEVATIONS (DRAWING 2 OF 2)		
SCALE		
1:50 @ A1	DATE	STATUS
MAR 2018	PLANNING	101A