drawing title
Site Location Plan

revision
P01

identification / location — sheet number

| project | originator | volume | level | type | role | drawing |
|---|---|---|---|---|---|---|
| 2246 | CFL | ZZ | ZZ | DR | A | P-0101 |

## Drawing Sign Off

| print name | sign |
|---|---|
| on behalf of | date |

0 10 25 50m

N

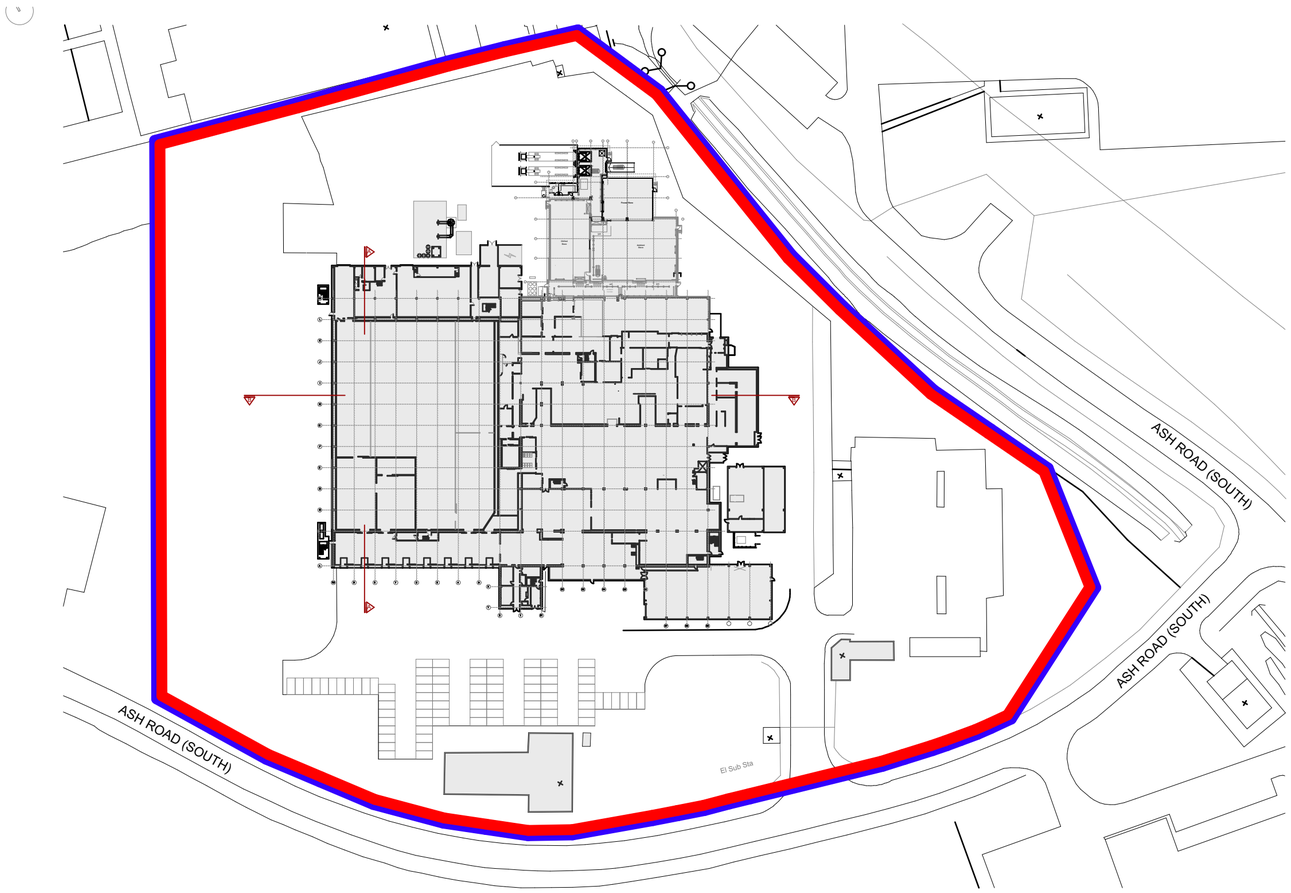


Application Site

Land in Same Ownership

Site Area = 45, 267sqm

Site Address:
Rowan Foods Ltd
Ash Road South
Wrexham Industrial Estate
Wrexham
LL13 9UG

| rev | change | notes | date |
|---|---|---|---|
| P01 | RIBA POW 1 3.2 | Planning - Submission to Local Authority | 10/04/2018 |

This drawing and its contents, on paper and as the originating data file, remain the copyright of CoxFreeman © **Cox**Freeman, 2017.

ROWAN FOODS
A DIVISION OF OSCAR MAYER

CoxFreeman
4th Floor Penthouse
39 Stoney Street
The Lace Market
Nottingham NG1 1LX

t 0115 950 5075
f 0115 948 3128
info@coxfreeman.co.uk
www.coxfreeman.co.uk

client: Rowan Foods
project created: February 2018
project: Rowan Foods
CFL job reference: 2246
drawing title: Site Location Plan
scale: 1:1250 @ A2
suitability description: Suitable for Information
status code: S2
revision description: **Planning**
revision: **P01**

identification / location — sheet number

| project | originator | volume | level | type | role | drawing |
|---|---|---|---|---|---|---|
| 2246 | CFL | ZZ | ZZ | DR | A | P-0101 |