

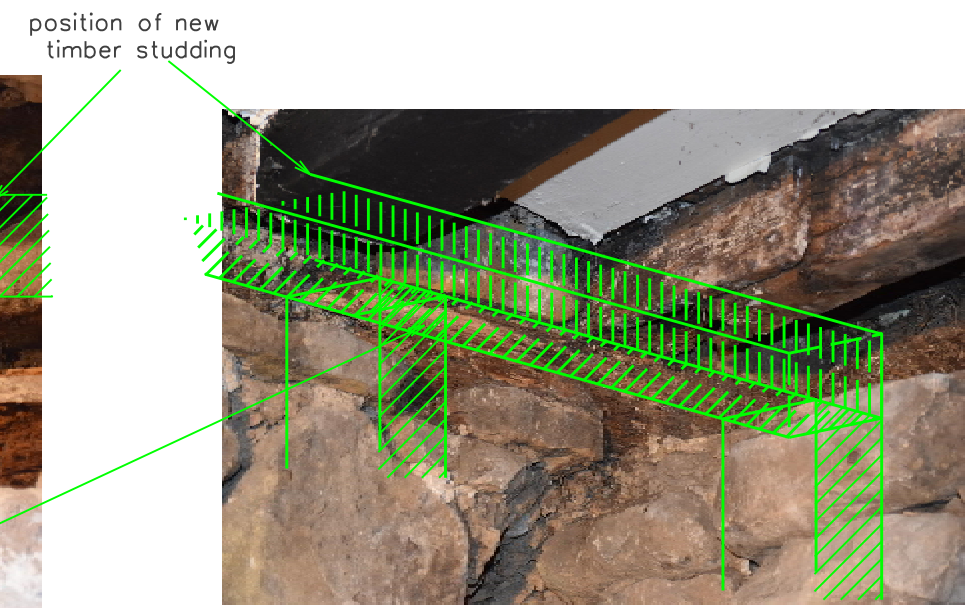


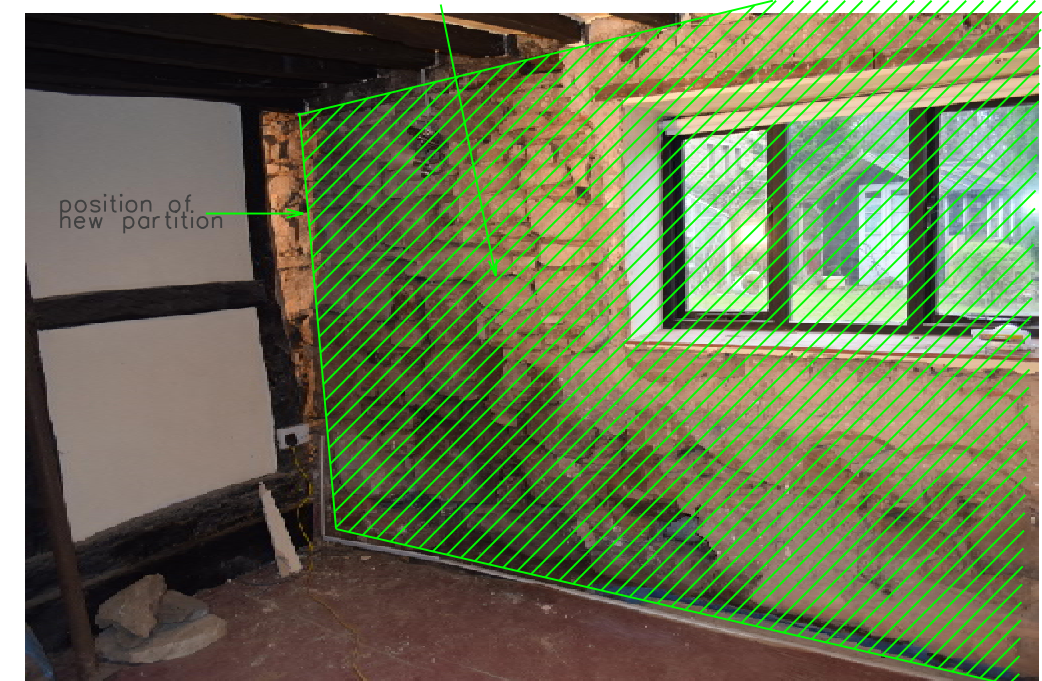

prior to new wall fill large holes with lime mortar and leave to set.

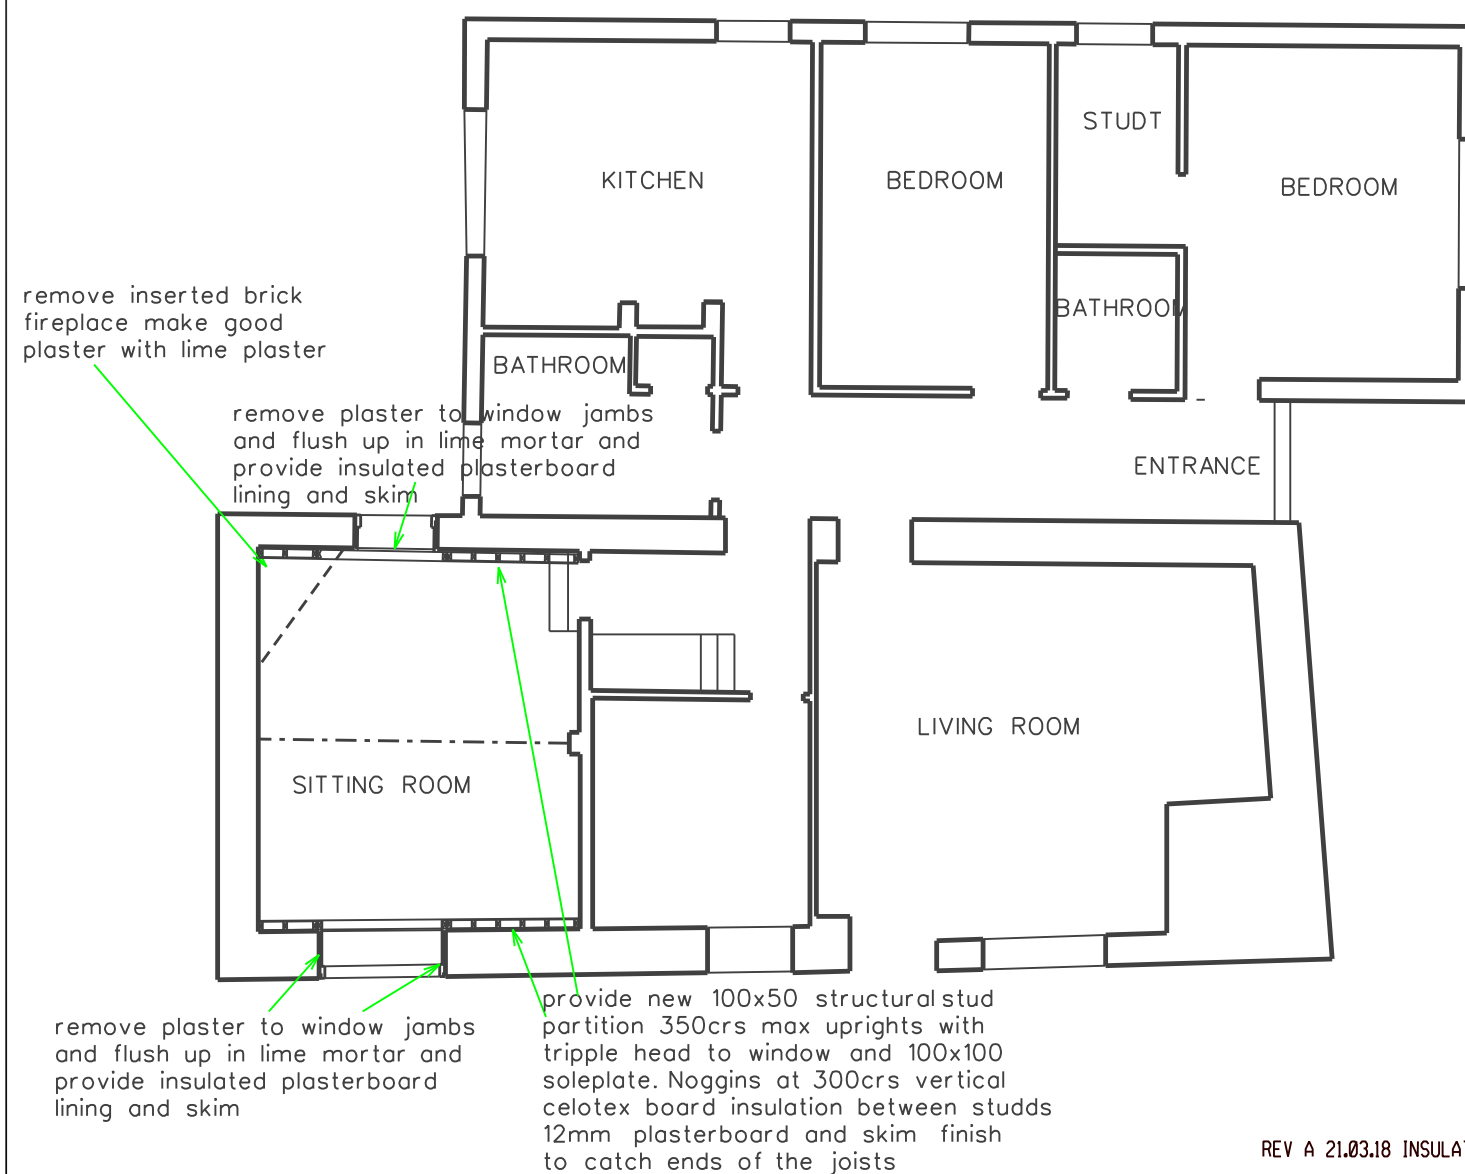

REV A 21.03.18 INSULATION BETWEEN STUDDS CHANGED TO CELOTEX BOARD

John Pugh FRICS Chartered Building Surveyor, Conservation Consultant
 Bryn Coch Farm, Llanfair DC, Ruthin, Denbighshire, LL15 2SH Tele 01824 703074
 PROPOSED REPAIRS
 SQUIRES COTTAGE BERSHAM
 FOR MRS. THOMAS
 LISTED BUILDING CONSENT APPLICATION
 Drawn Scale 1:100 at A3 Date 02.18 Status Draw No 444.5 Rev A