



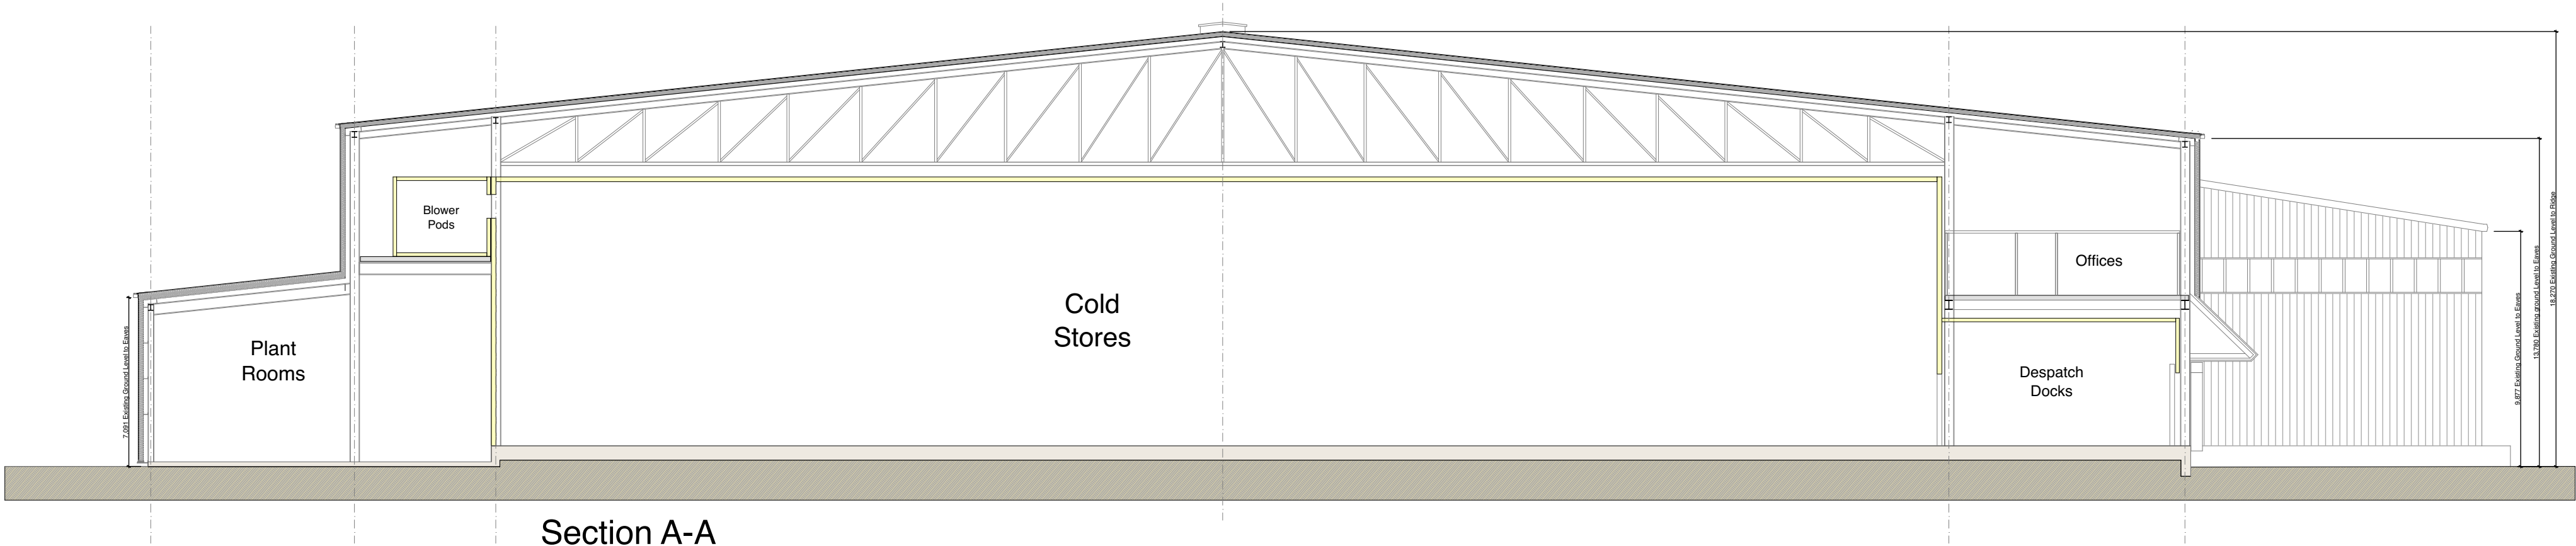

Section A-A

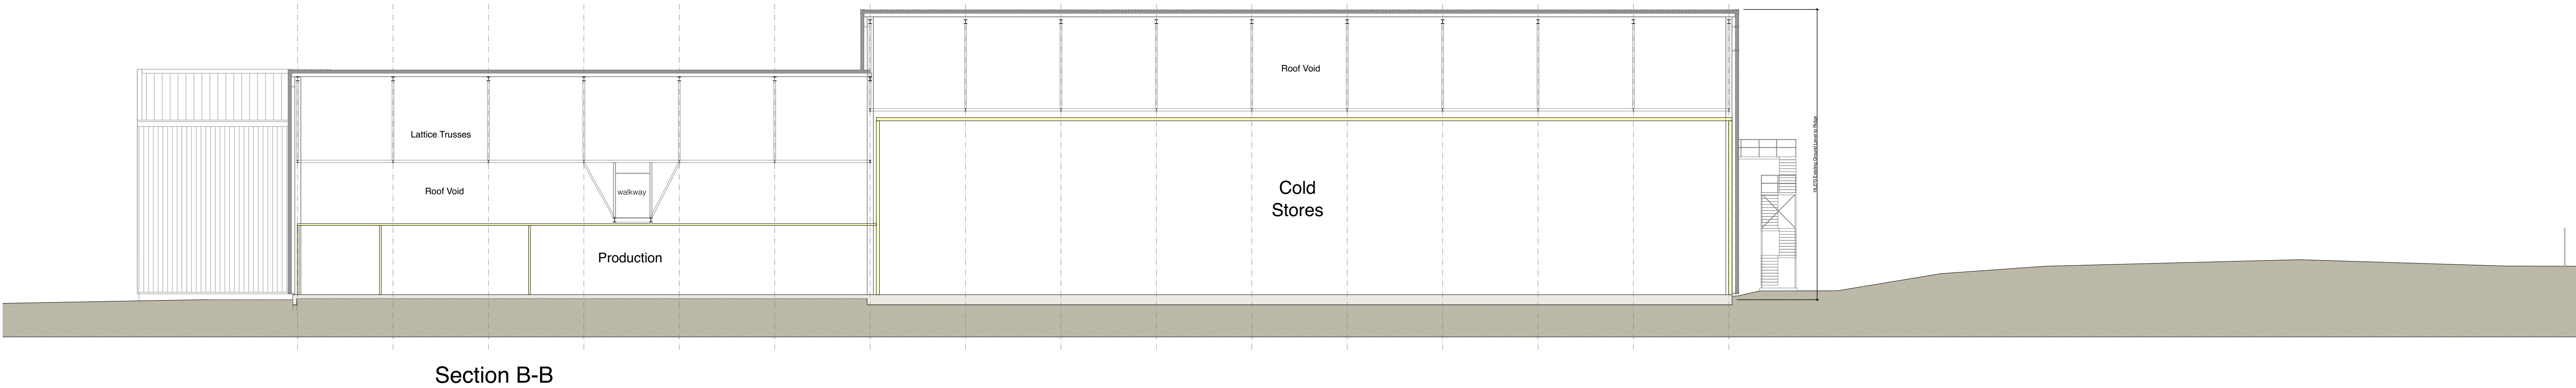

Section B-B

| drawing title             |            |        |              |      |      | revision |
|---------------------------|------------|--------|--------------|------|------|----------|
| Existing Sections         |            |        |              |      |      | P01      |
| identification / location |            |        | sheet number |      |      |          |
| project                   | originator | volume | level        | type | role | drawing  |
| 2246                      | - CFL      | - 00   | - ZZ         | - DR | - A  | - P-0301 |
| Drawing Sign Off          |            |        |              |      |      |          |
| print name                |            |        |              | sign |      |          |
| on behalf of              |            |        |              | date |      |          |

0 1 2 5 10m

| rev | change           | notes                                    | date       |
|-----|------------------|------------------------------------------|------------|
| P01 | RIBA P/Q/W 1 3/2 | Planning - Submission to Local Authority | 10/04/2018 |

This drawing and its contents, on paper and as the originating data file, remain the copyright of CoxFreeman © CoxFreeman, 2017.



ROWAN FOODS  
A DIVISION OF OSCAR MAYER

**CoxFreeman**  
4th Floor Penthouse  
39 Stoney Street  
The Lace Market  
Nottingham NG1 1LX  
10115 650 5075  
10115 948 3128  
info@coxfreeman.co.uk  
www.coxfreeman.co.uk

|                           |                   |        |       |      |      |          |
|---------------------------|-------------------|--------|-------|------|------|----------|
| client                    | project created   |        |       |      |      |          |
| Rowan Foods               | February 2018     |        |       |      |      |          |
| project                   | CFL job reference |        |       |      |      |          |
| Rowan Foods               | 2246              |        |       |      |      |          |
| drawing title             | scale             |        |       |      |      |          |
| Existing Sections         | 1:200 @ A1        |        |       |      |      |          |
| suitability description   | status code       |        |       |      |      |          |
| Suitable for Information  | S2                |        |       |      |      |          |
| revision description      | revision          |        |       |      |      |          |
| Planning                  | P01               |        |       |      |      |          |
| identification / location |                   |        |       |      |      |          |
| project                   | originator        | volume | level | type | role | drawing  |
| 2246                      | - CFL             | - 00   | - ZZ  | - DR | - A  | - P-0301 |