


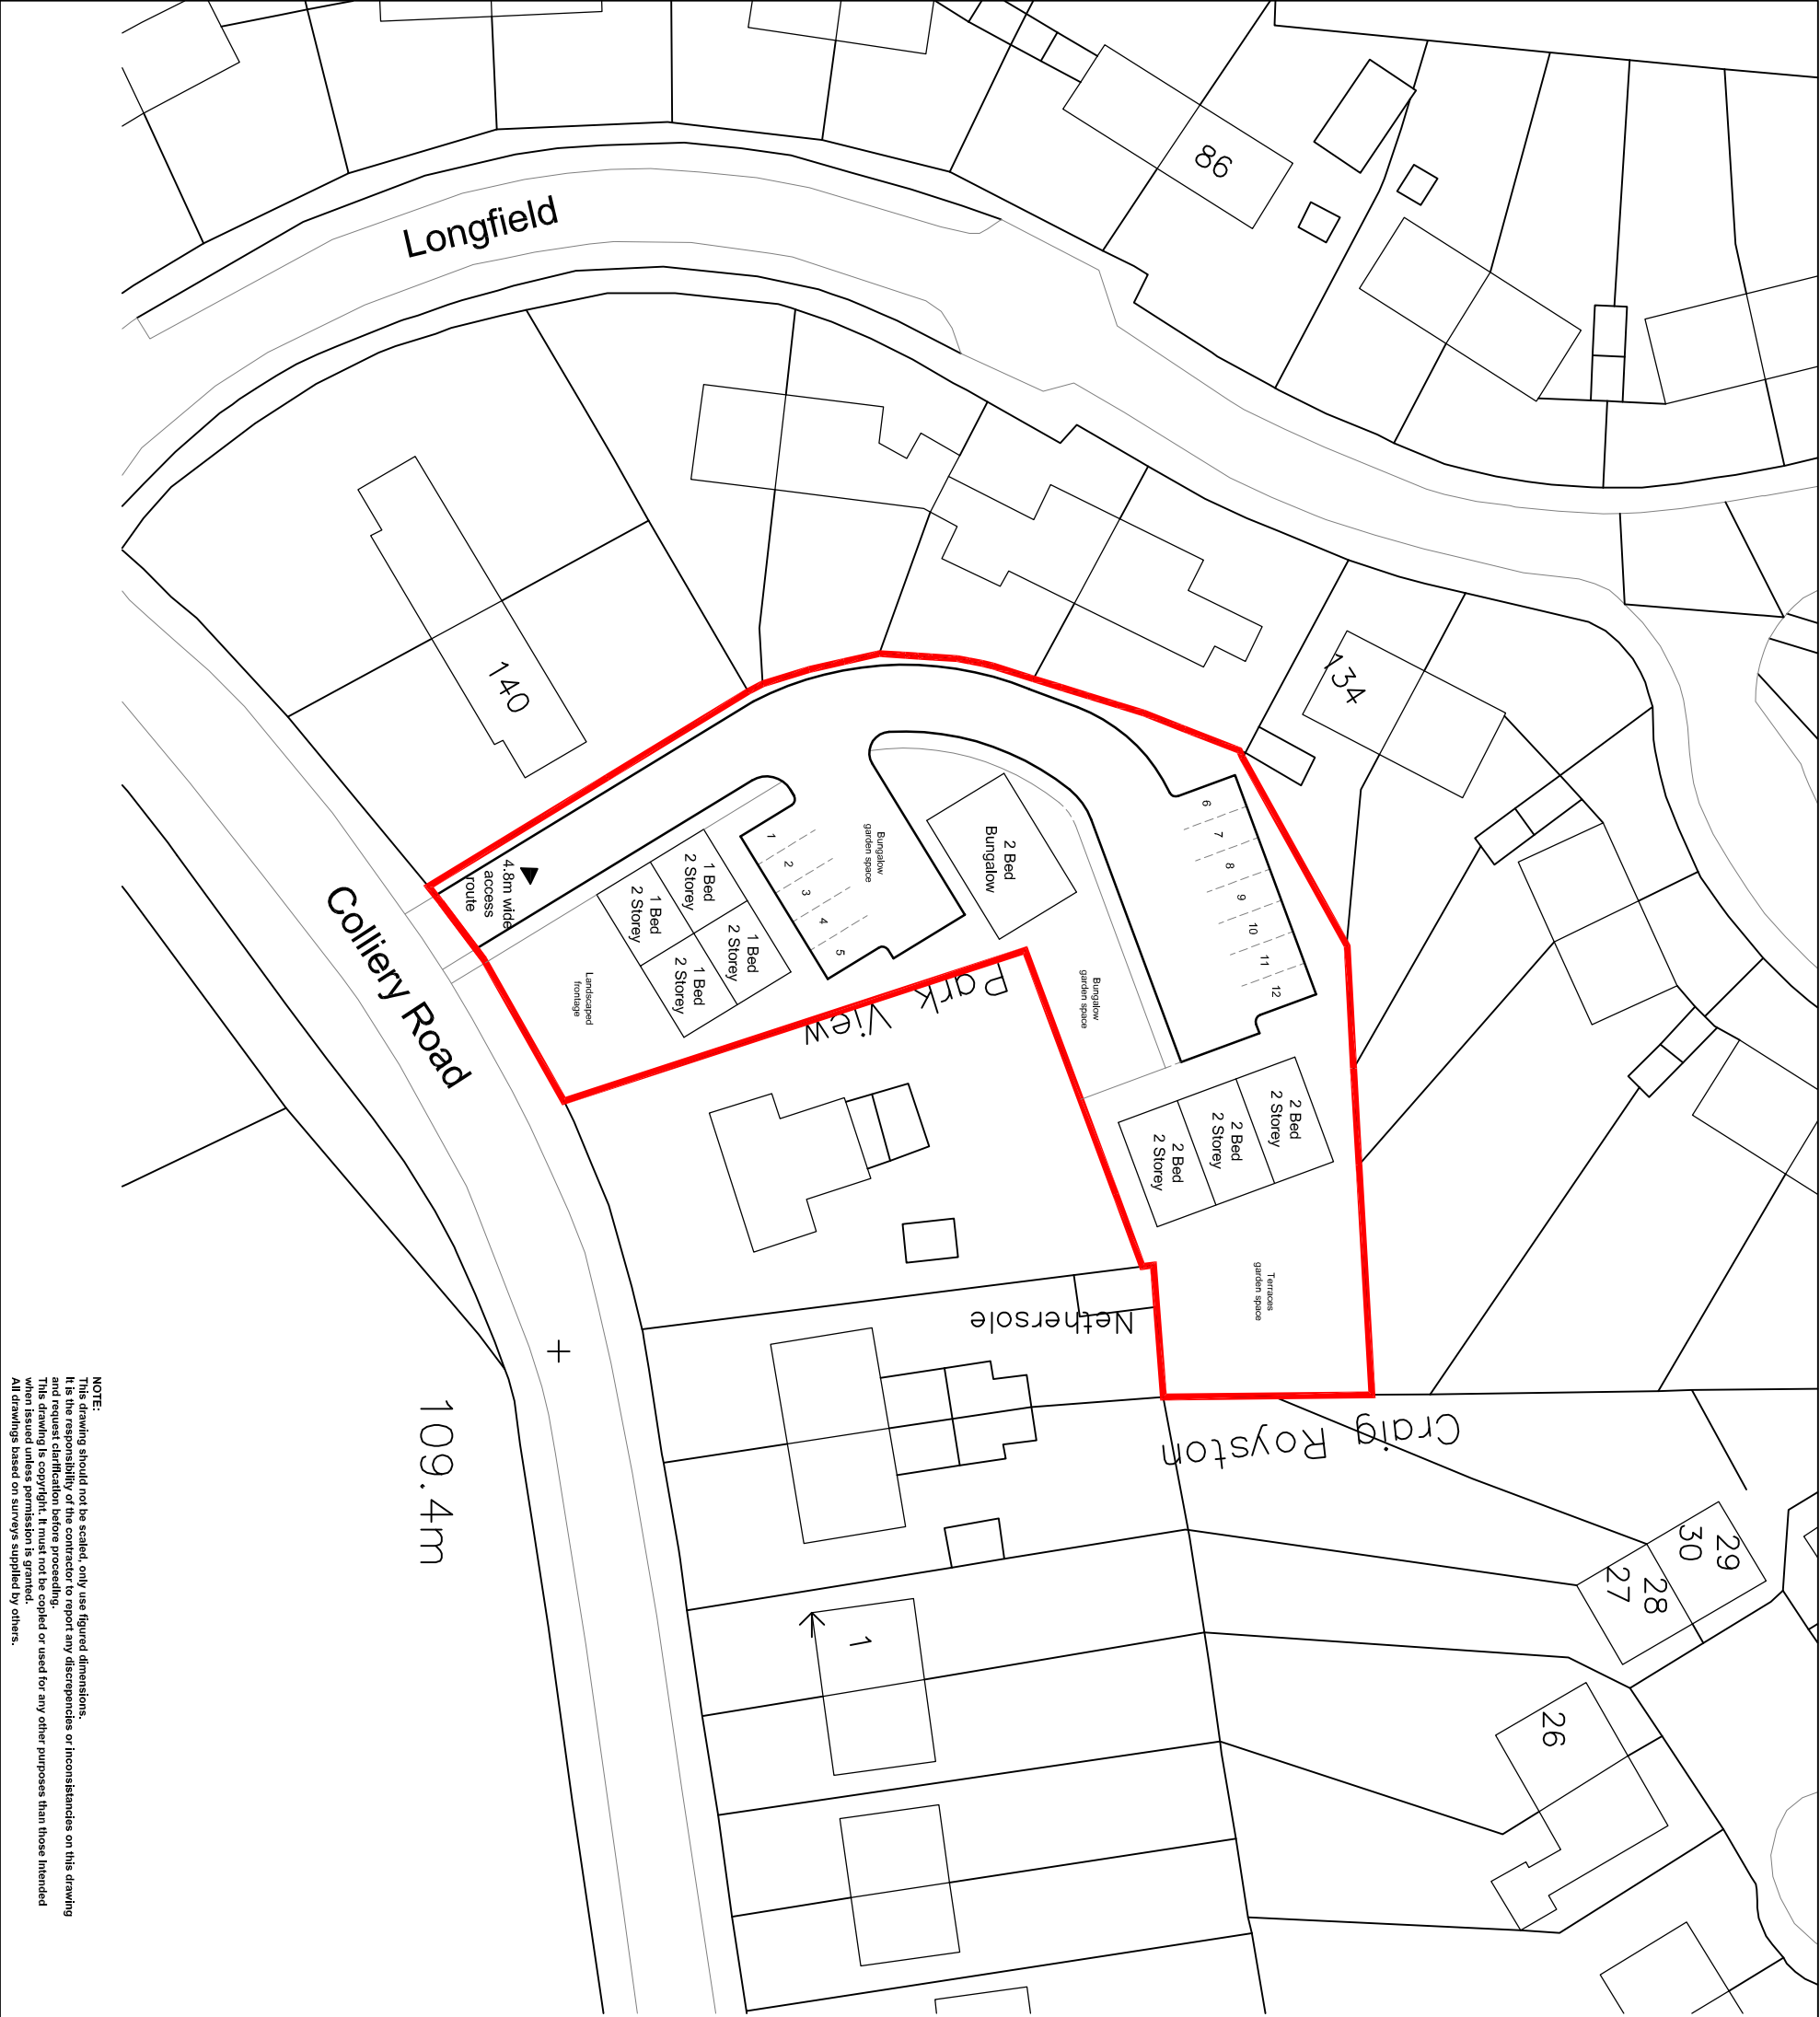

NOTE:
This drawing should not be scaled, only use figured dimensions.
It is the responsibility of the contractor to report any discrepancies or inconsistencies on this drawing and request clarification before proceeding.
This drawing is copyright. It must not be copied or used for any other purposes than those intended hereon unless permission is granted.
All drawings based on surveys supplied by others.

PLANNING DRAWINGS		DECEMBER 2017	1:500 @ A3
PROPOSED BLOCK PLAN		DR No. CRD_L102_REV_B	
SITE: Colliery Road Chirk Wrexham LL14 5PB		 Lane End, Redmore Road West Faldon, ST11 4ER Tel: 01691 610317 Mob: 07968 063003 Email: matt.watson@forceproperty.co.uk	

