



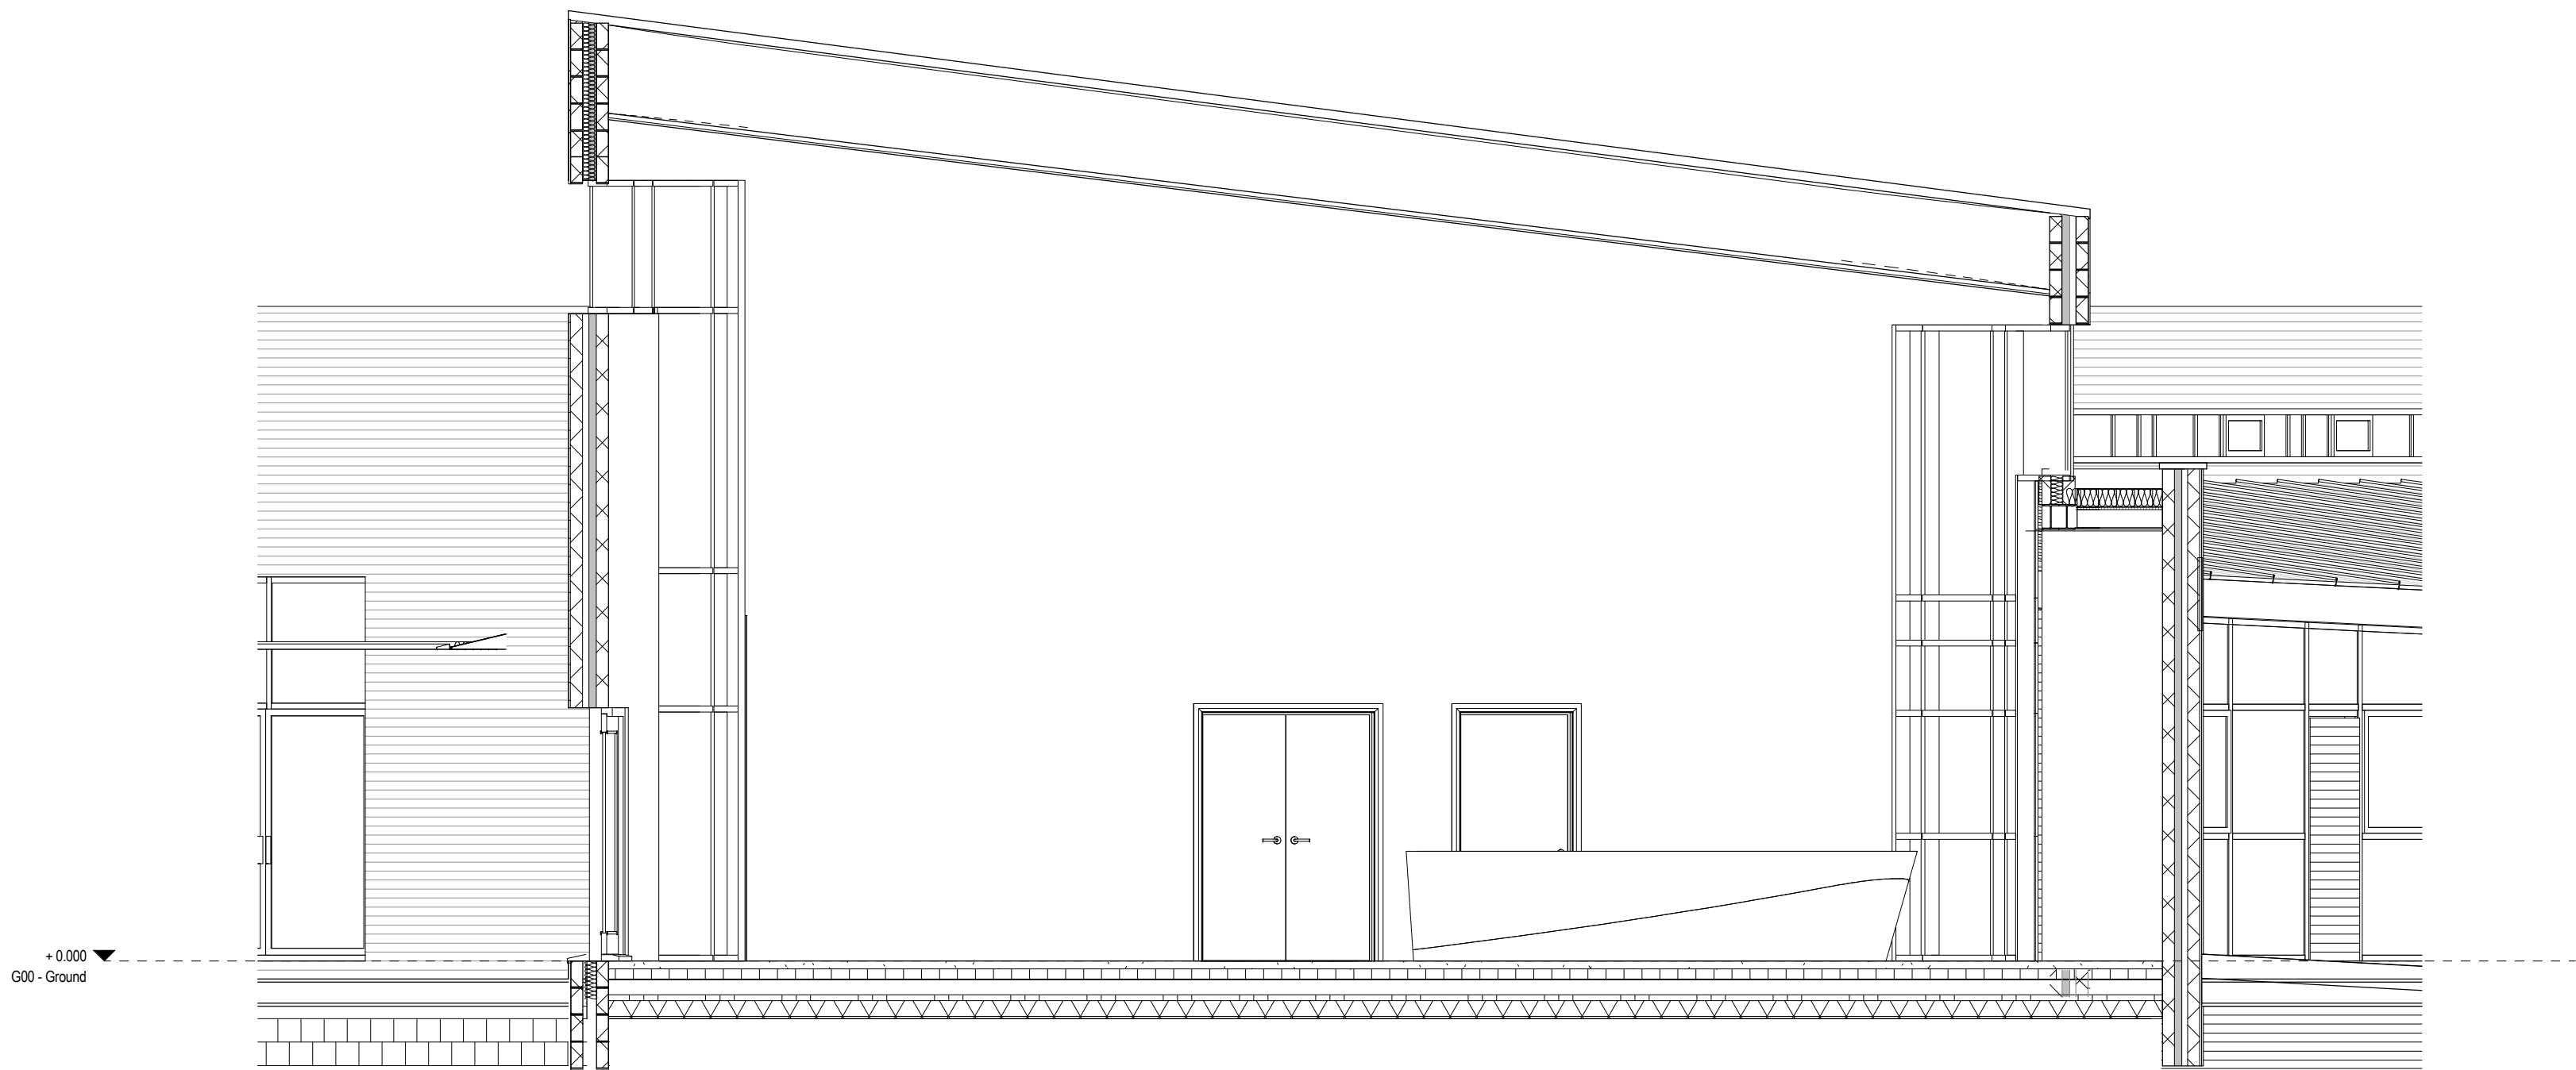

Section A-A

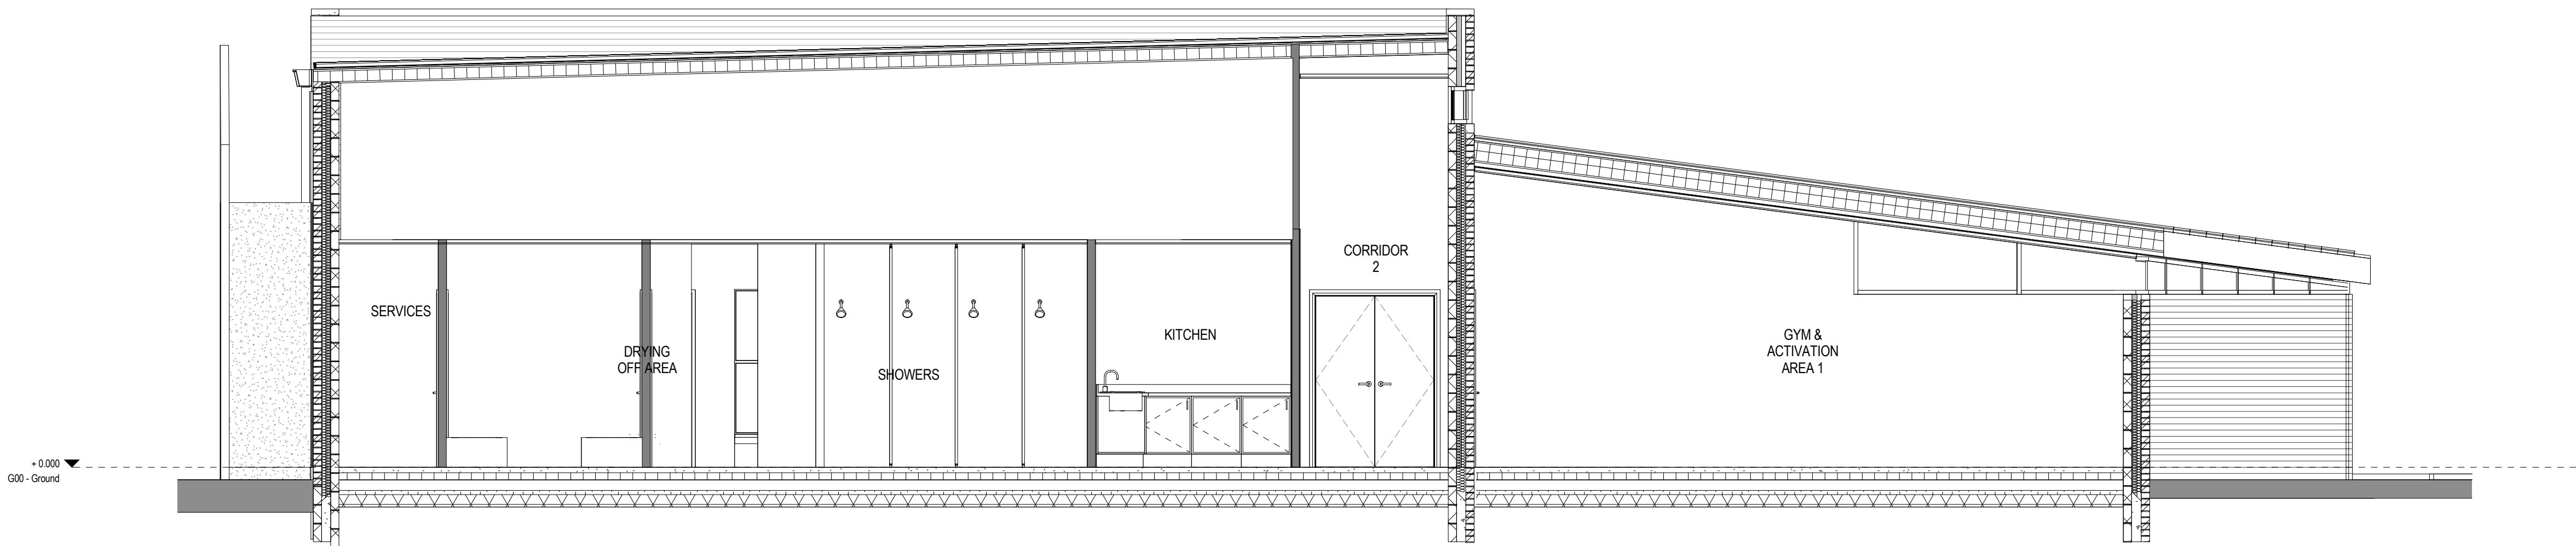

Section B-B

T1	Tender Issue	(CEO KOH)	22/02/2018
P2	Revised Design updated	(CEO KOH)	22/02/2018
P1	Issued for Approval	(CEO KOH)	25/01/2018
REV.	DESCRIPTION	(DRAWN BY) (CHECKED BY) APPROVED BY	DATE
RBA PLAN OF WORK 2013 WORKSTAGE		LEVEL OF MODEL DEFINITION (LdD)	

PURPOSE OF ISSUE - SUITABLE FOR ... BS1192 +A1:2015
Tender

lawray architects
penseiri

CARDIFF
LONDON
WREXHAM

029 2052 8140
0207 138 3560
01978 357 887

www.lawray.co.uk

CLIENT
FOOTBALL ASSOCIATION OF WALES

PROJECT TITLE
NATIONAL FOOTBALL DEVELOPMENT CENTRE
COLLIERS PARK, WREXHAM

DRAWING TITLE
Proposed Section A-A & B-B

PROJECT No
N1839

SCALE @ A1
1:50

DRAWING No	PROJECT	ORIGINATOR	VOLUME	LEVEL	TYPE	ROLE	CLASS NUMBER	REVISION
BS1192:2017 +A2:2015	CPW-LAW-X-X-DSC-AR-	063101	T1					

DO NOT SCALE
Any discrepancy or query concerning this drawing should be referred to the Architect
Copyright © LAWRA Y LIMITED
Registered Office: Greenmeadow Springs, 1 Cae Gwydd, Tonypandy, CARDIFF CF15 7AB
Reg. Co. No. 2724178, VAT Reg. No. 134 2148 06