




JMK
ENGINEERING DESIGN CONSULTANTS

2. ALL PRIVATE DRAINAGE WORKS ARE TO COMPLY WITH THE REQUIREMENTS OF BS 727 BUILDING DRAINAGE AND BUILDING REGULATIONS 2000 APPROVED DOCUMENT H 2002 EDITION, ALL ADAPTABLE DRAINAGE TO COMPLY WITH EIGHT INCHERS STANDARDS AND REVERS FOR ADOPTION (7th EDITION), INCLUDING THE RELEVANT PROVISIONS OF THE COMPANED ADDITIONAL.
3. ALL MATERIALS, UNLESS SPECIFIED OTHERWISE, SHALL COMPLY WITH THE RELEVANT BRITISH STANDARD.

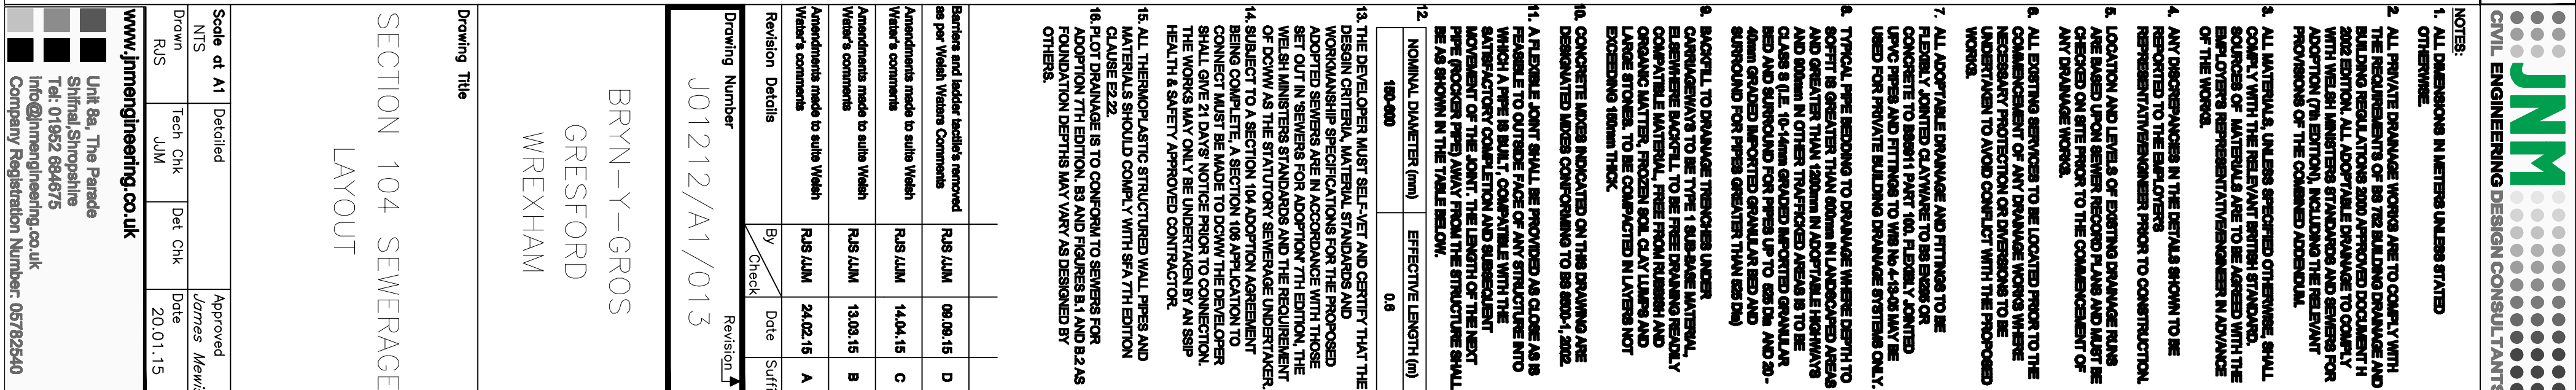

Drawing Title	Revision Details		By		Date		Submitted	
	Drawing Number		Checked		Revision		✓	
	J01212/A1/013							
BRYN-Y-GROS GRESFORD WREXHAM								

SECTION 104 SEWERAGE LAYOUT				
Scale of At	Detailed			Approved
NTS				<i>(James Mew)</i>
Drawn	Tech Ck	Det Ck		Date
RJS	JJM			2001.15

SECTION 104 SEWERAGE
LAYOUT

	Scale at A1	Approved
	NTS RUS Deleted Tech Ck JIM Det Ck Date 20.01.15	<i>James Kwini</i>

Unit 8a, The Parade
 Shima Shingaithe
 Tel: 01962 684675
 info@jmmangoheating.co.uk
 Company Registration Number: 05782540