


GENERAL NOTES

1. Do not scale this drawing.
2. All dimensions to be checked on Site.
3. Final positions of all equipment to be agreed on Site.
4. This drawing is subject to Copyright © and is not to be reproduced in part or whole without approval.

JAMB SECTION
93 X 56

DOOR STILE
57 X 94

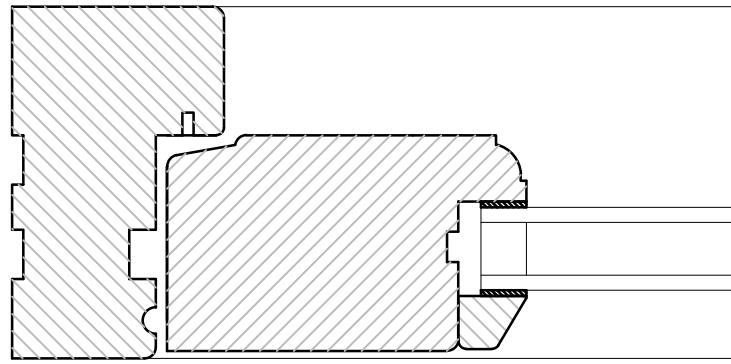


HORIZONTAL SECTION

1:2


DOOR STILE
57 X 94

JAMB SECTION
93 X 56

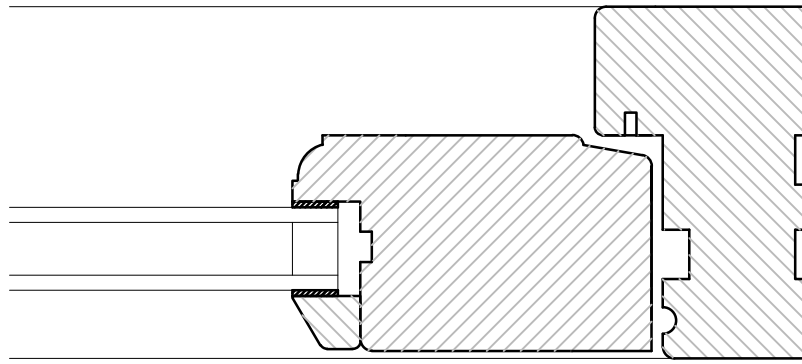

JAMB SECTION
93 X 56


DOOR STILE
57 X 94

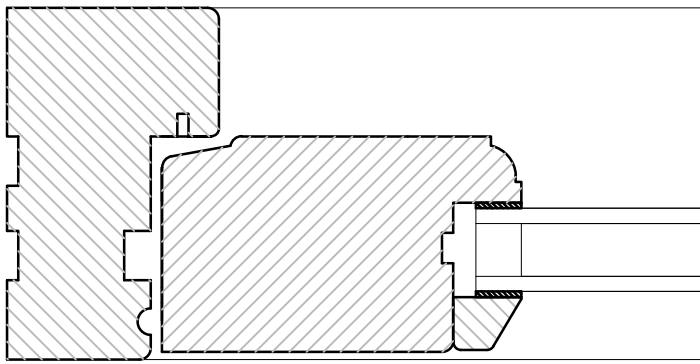

CASEMENT SECTION
57 X 56


MULLION SECTION
93 X 68

CASEMENT SECTION
57 X 56

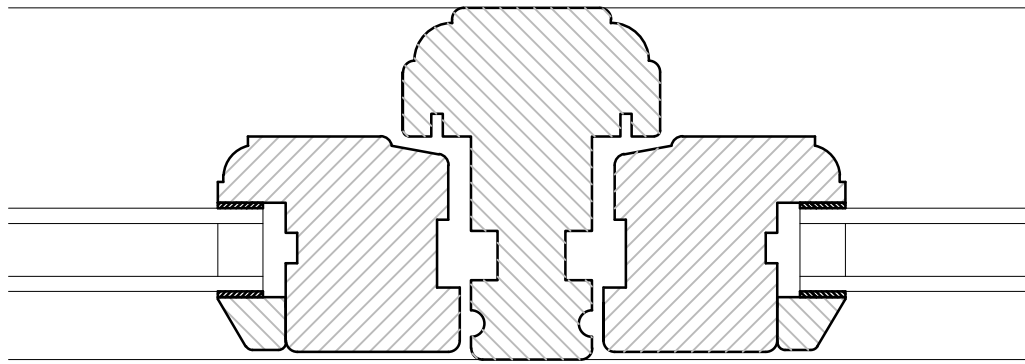

CASEMENT SECTION
57 X 56

JAMB SECTION
93 X 56

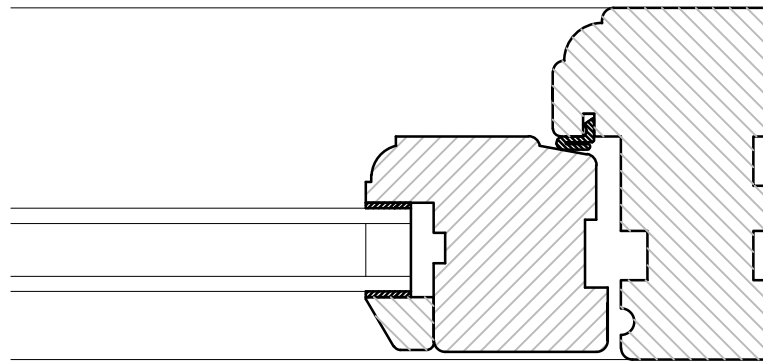


HORIZONTAL SECTION

1:2


JAMB SECTION
93 X 56

DOOR STILE
57 X 94

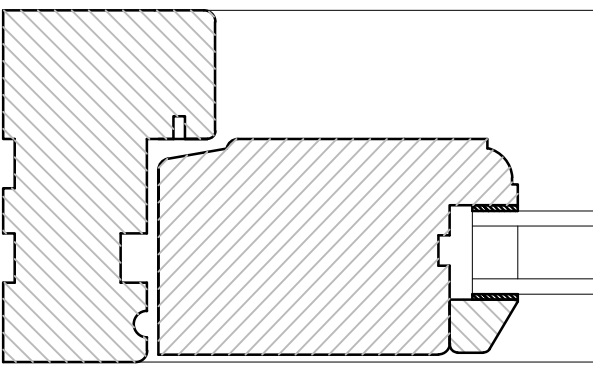


MEETING STILE
57 X 94

MEETING STILE
57 X 94

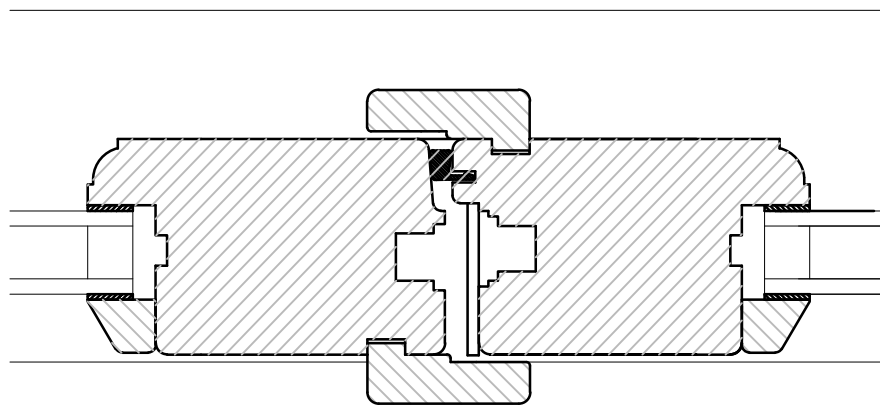

DOOR STILE
57 X 94

JAMB SECTION
93 X 56

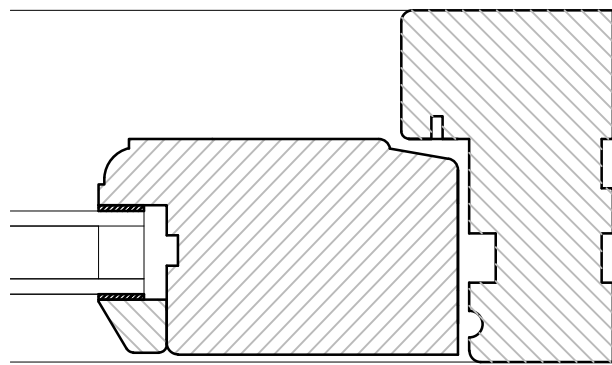


HORIZONTAL SECTION

1:2


FRAME HEAD
93 X 69

HEAD RAIL
57 X 94

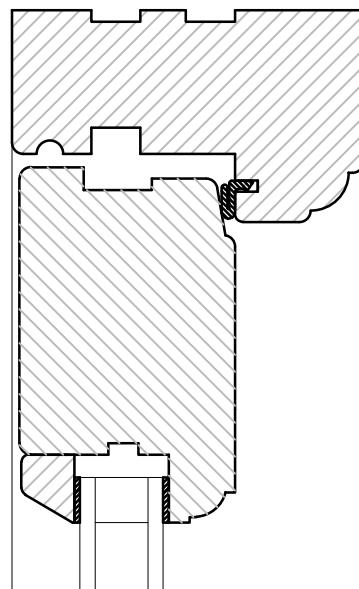

FRAME HEAD
93 X 69


CASEMENT SECTION
57 X 56

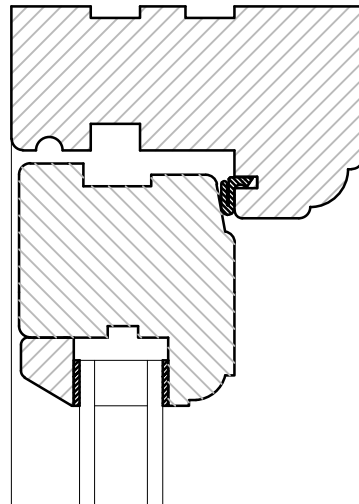


CASEMENT SECTION
57 X 56

TRANSOM SECTION
69 X 144

HEAD RAIL
94 X 56

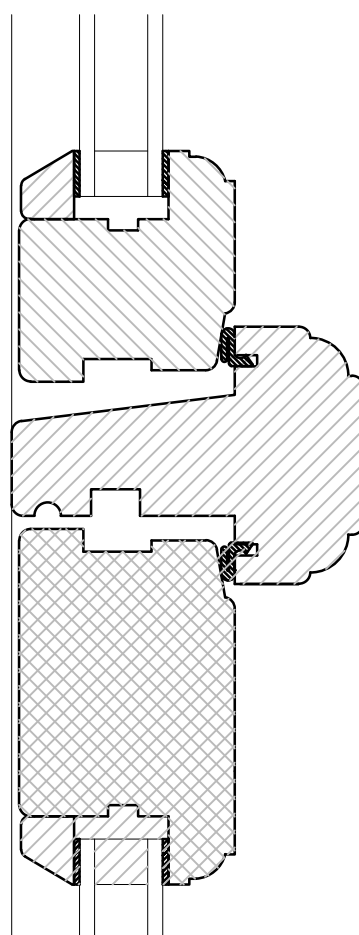

BOTTOM RAIL
57 X 194

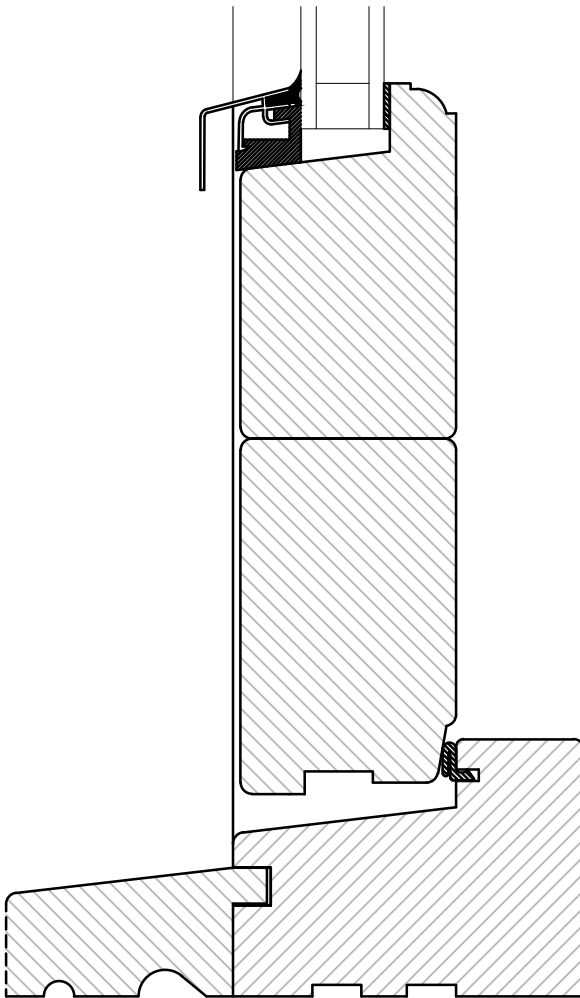


MAIN CILL SECTION
93 X 68

EXTENDED CILL SECTION AS
DETERMINED BY WALL
CONSTRUCTION. MIN CILL
OVERHANG TO BE 25MM

BOTTOM RAIL
57 X 194


MAIN CILL SECTION
93 X 68

EXTENDED CILL SECTION AS
DETERMINED BY WALL
CONSTRUCTION. MIN CILL
OVERHANG TO BE 25MM

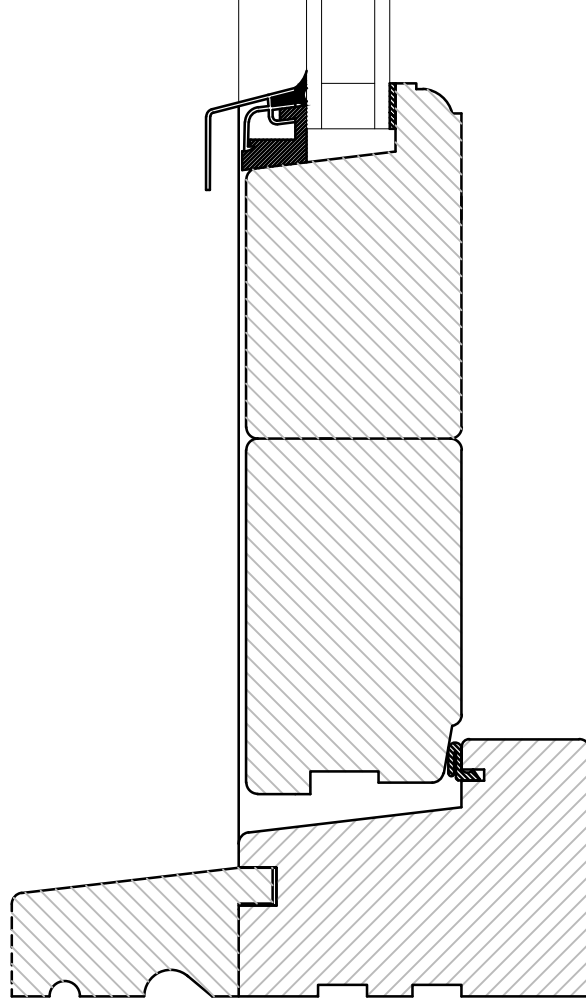

FRAME HEAD
93 X 69


HEAD RAIL
57 X 94

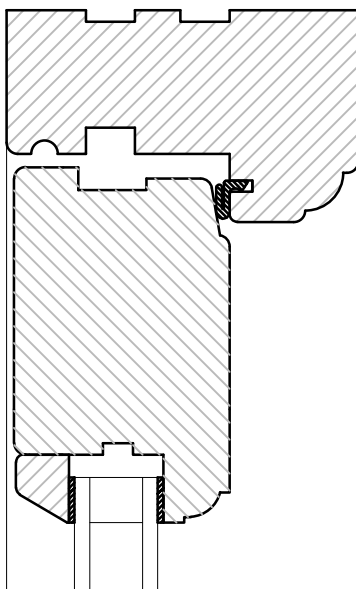

BOTTOM RAIL
57 X 194

MAIN CILL SECTION
93 X 68

EXTENDED CILL SECTION AS
DETERMINED BY WALL
CONSTRUCTION. MIN CILL
OVERHANG TO BE 25MM

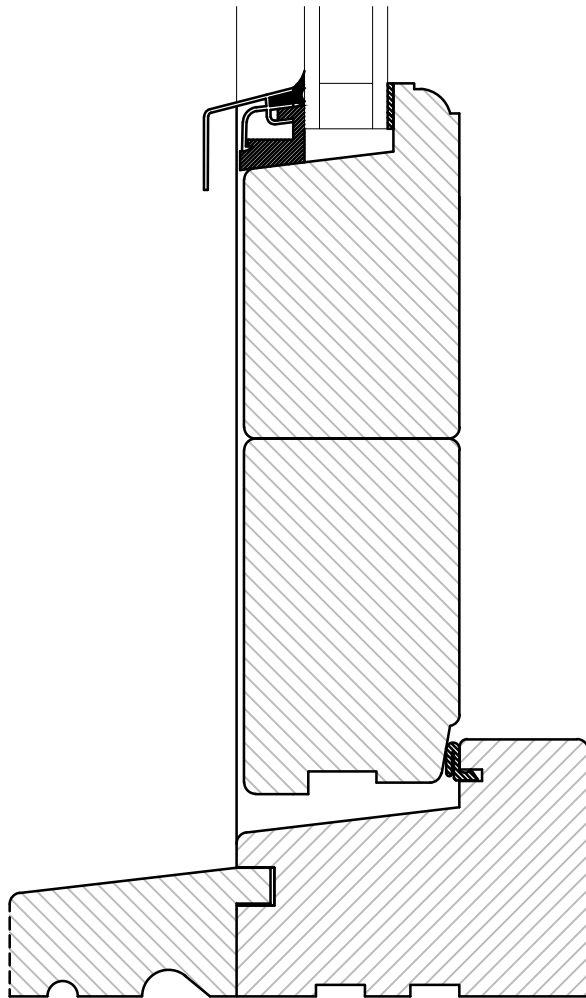


VERTICAL SECTION

1:2

NOTE
No dimension to be scaled from this
drawing, for Planning purposes only

PRELIMINARY
ISSUE

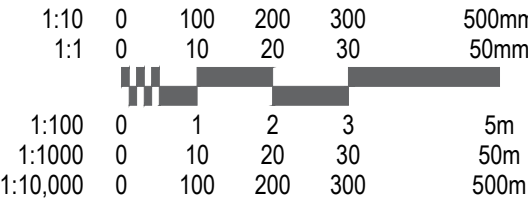

P2	Updating door and window types.	EL	18.10.2016
P1	First Issue	AP	30.11.2015
REVISION	DESCRIPTION	INITIALS	DATE
PROJECT: Cornish Hall, Holt, Wrexham		DRAWING NUMBER: C3621	
DRAWING TITLE: Proposed		L(32)03	
CLIENT: Mr S Trowbridge		REVISION: P2	
Cassidy+Ashton www.cassidyashton.co.uk		DRAWN BY: AP	
		SCALE: As Indicated	
		DATE: Oct 2016	

ARCHITECTURE BUILDING SURVEYING TOWN PLANNING

Preston Office: 7 East Cliff, Preston, Lancashire, PR1 3JE T: 01772 258356
Chester Office: 10 Hunters Walk, Canal Street, Chester, CH1 4EB T: 01244 402905

This drawing is subject to copyright and is not to be reproduced in part or whole without approval. Do not scale this drawing - Check all dimensions on site