



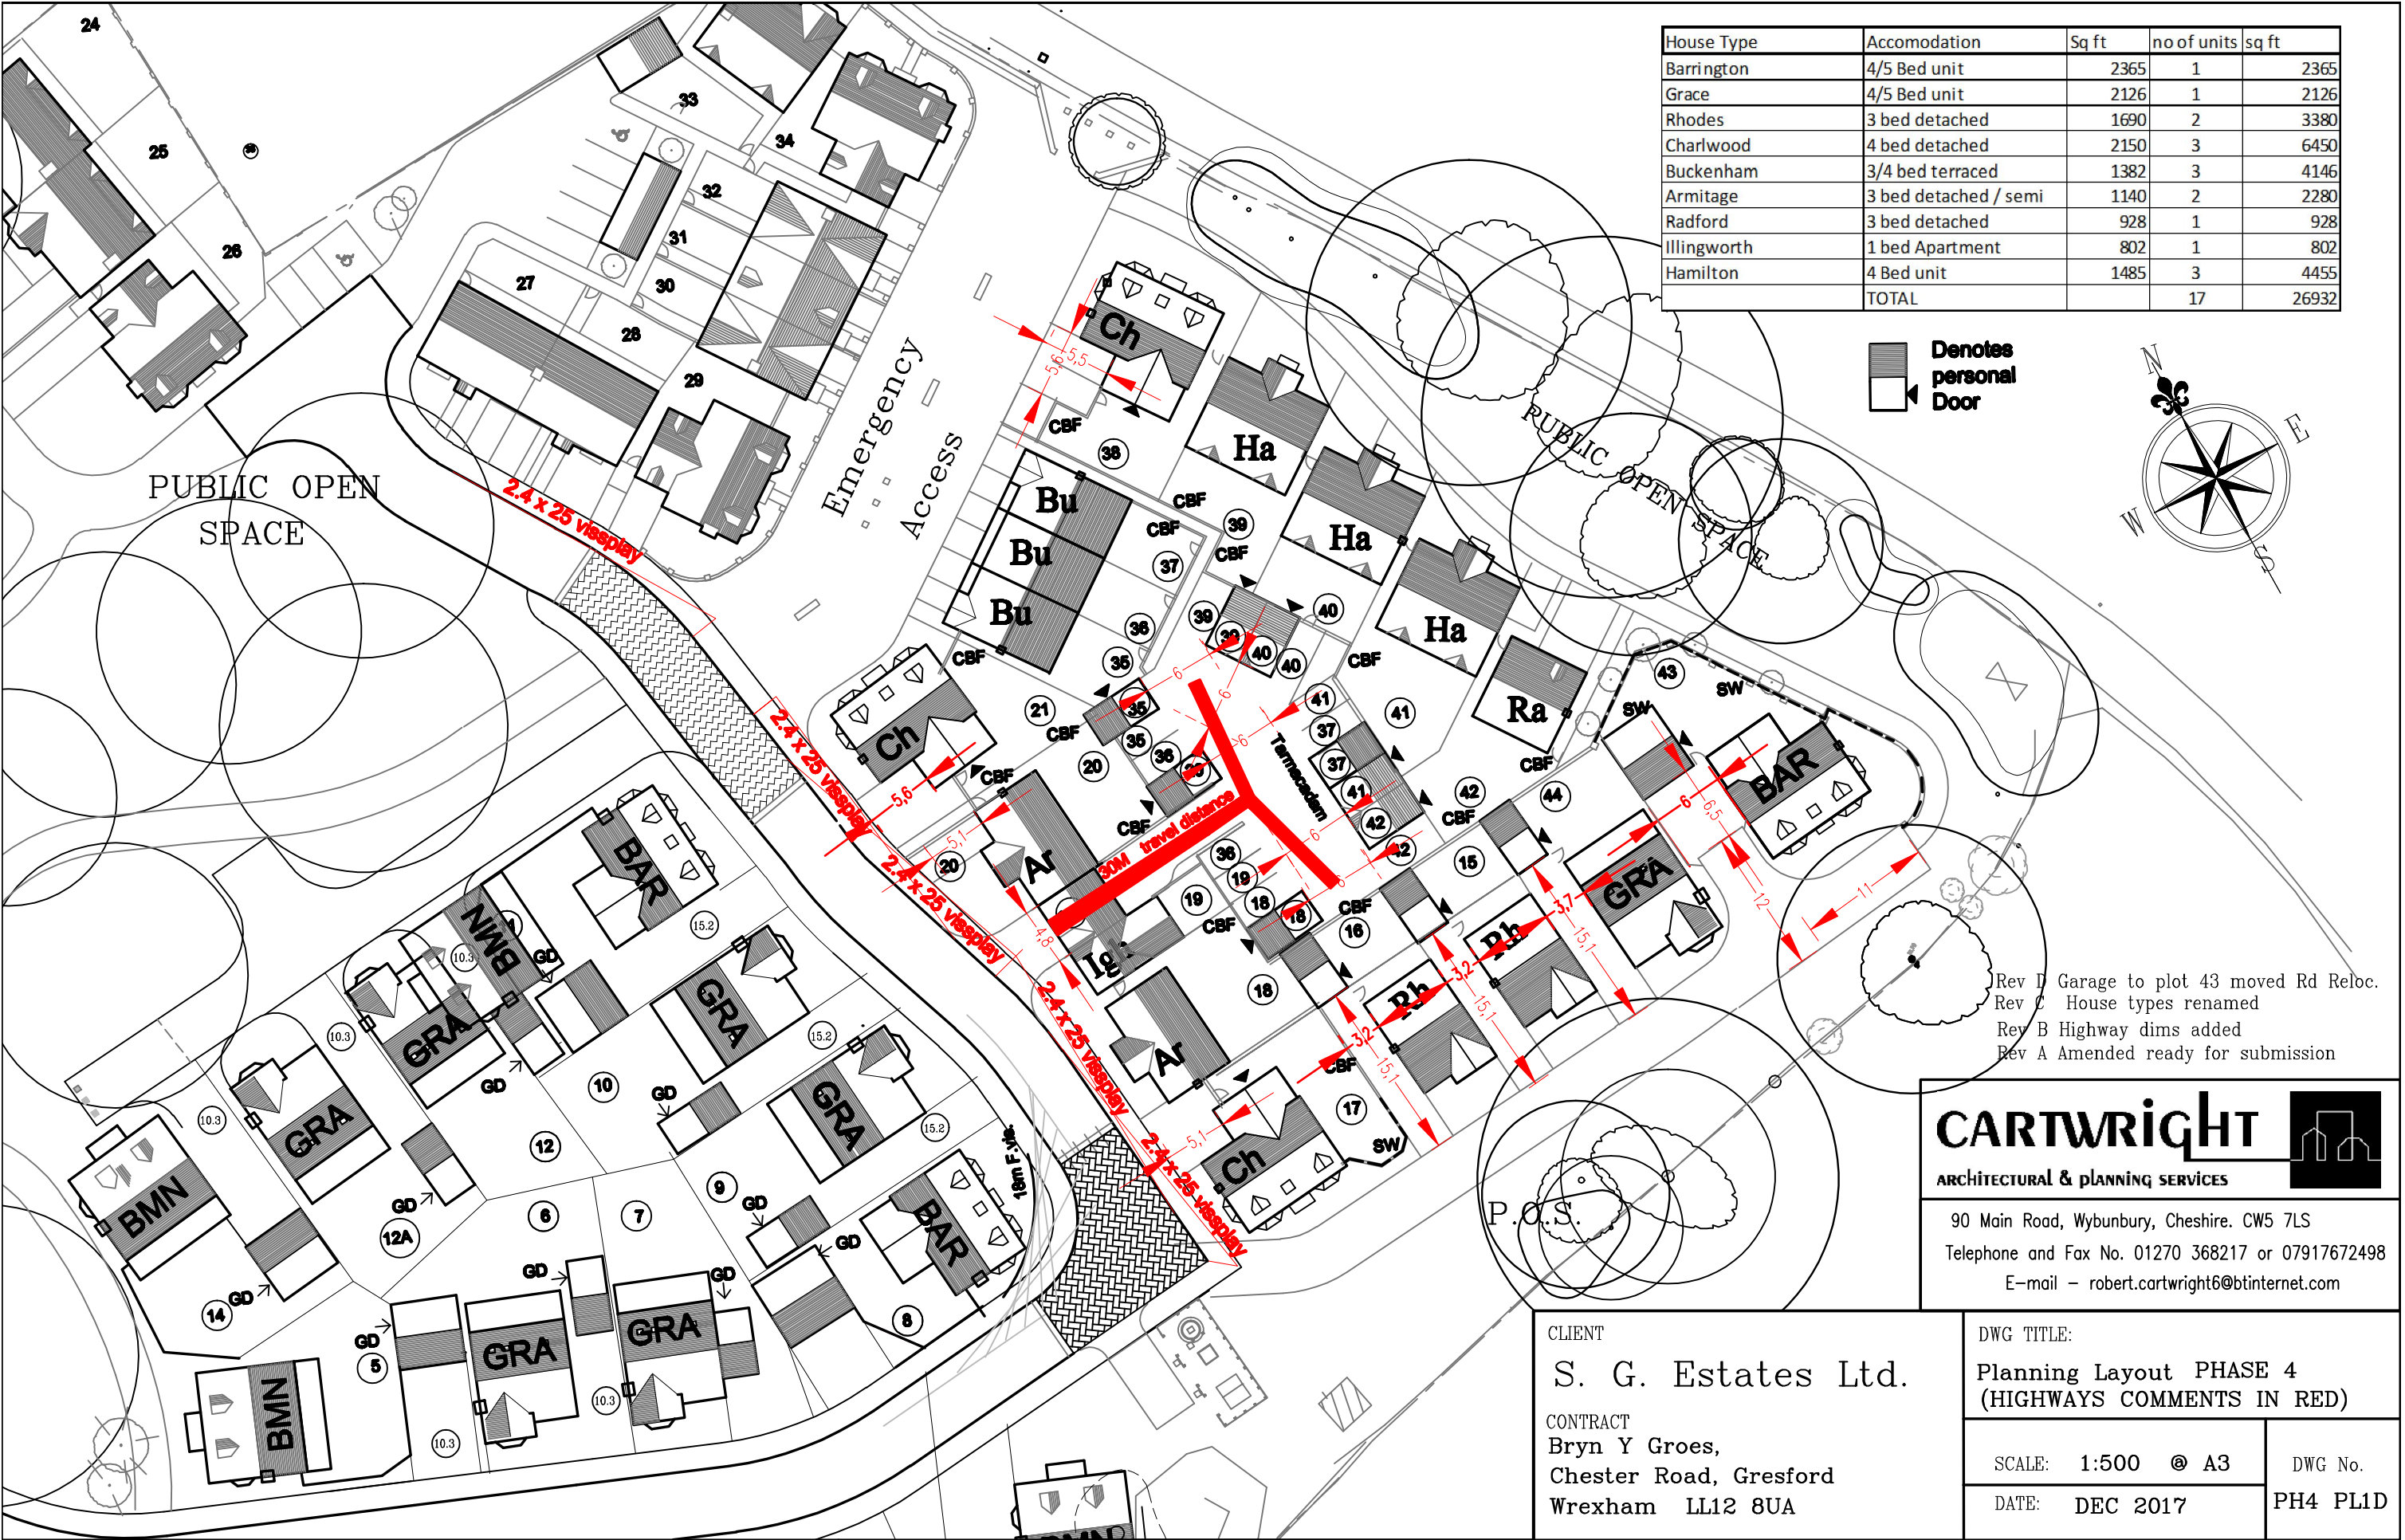


| House Type  | Accommodation         | Sq ft | no of units | sq ft |
|-------------|-----------------------|-------|-------------|-------|
| Barrington  | 4/5 Bed unit          | 2365  | 1           | 2365  |
| Grace       | 4/5 Bed unit          | 2126  | 1           | 2126  |
| Rhodes      | 3 bed detached        | 1690  | 2           | 3380  |
| Charlwood   | 4 bed detached        | 2150  | 3           | 6450  |
| Buckenham   | 3/4 bed terraced      | 1382  | 3           | 4146  |
| Armitage    | 3 bed detached / semi | 1140  | 2           | 2280  |
| Radford     | 3 bed detached        | 928   | 1           | 928   |
| Illingworth | 1 bed Apartment       | 802   | 1           | 802   |
| Hamilton    | 4 Bed unit            | 1485  | 3           | 4455  |
| TOTAL       |                       |       | 17          | 26932 |

 Denotes personal Door

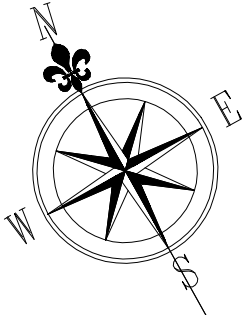

Rev D Garage to plot 43 moved Rd Reloc.  
Rev C House types renamed  
Rev B Highway dims added  
Rev A Amended ready for submission

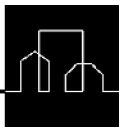**CARTWRIGHT**

ARCHITECTURAL & PLANNING SERVICES

90 Main Road, Wybunbury, Cheshire. CW5 7LS  
Telephone and Fax No. 01270 368217 or 07917672498  
E-mail - robert.cartwright6@btinternet.com

CLIENT  
S. G. Estates Ltd.  
  
CONTRACT  
Bryn Y Groes,  
Chester Road, Gresford  
Wrexham LL12 8UA

DWG TITLE:  
Planning Layout PHASE 4  
(HIGHWAYS COMMENTS IN RED)

|                   |          |
|-------------------|----------|
| SCALE: 1:500 @ A3 | DWG No.  |
| DATE: DEC 2017    | PH4 PL1D |