
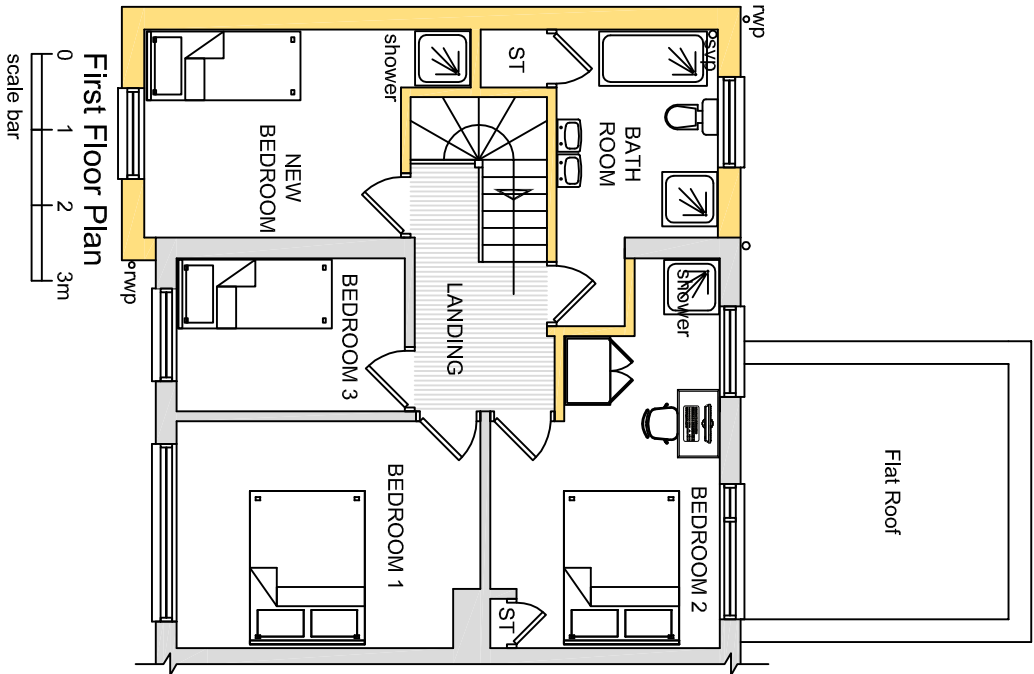


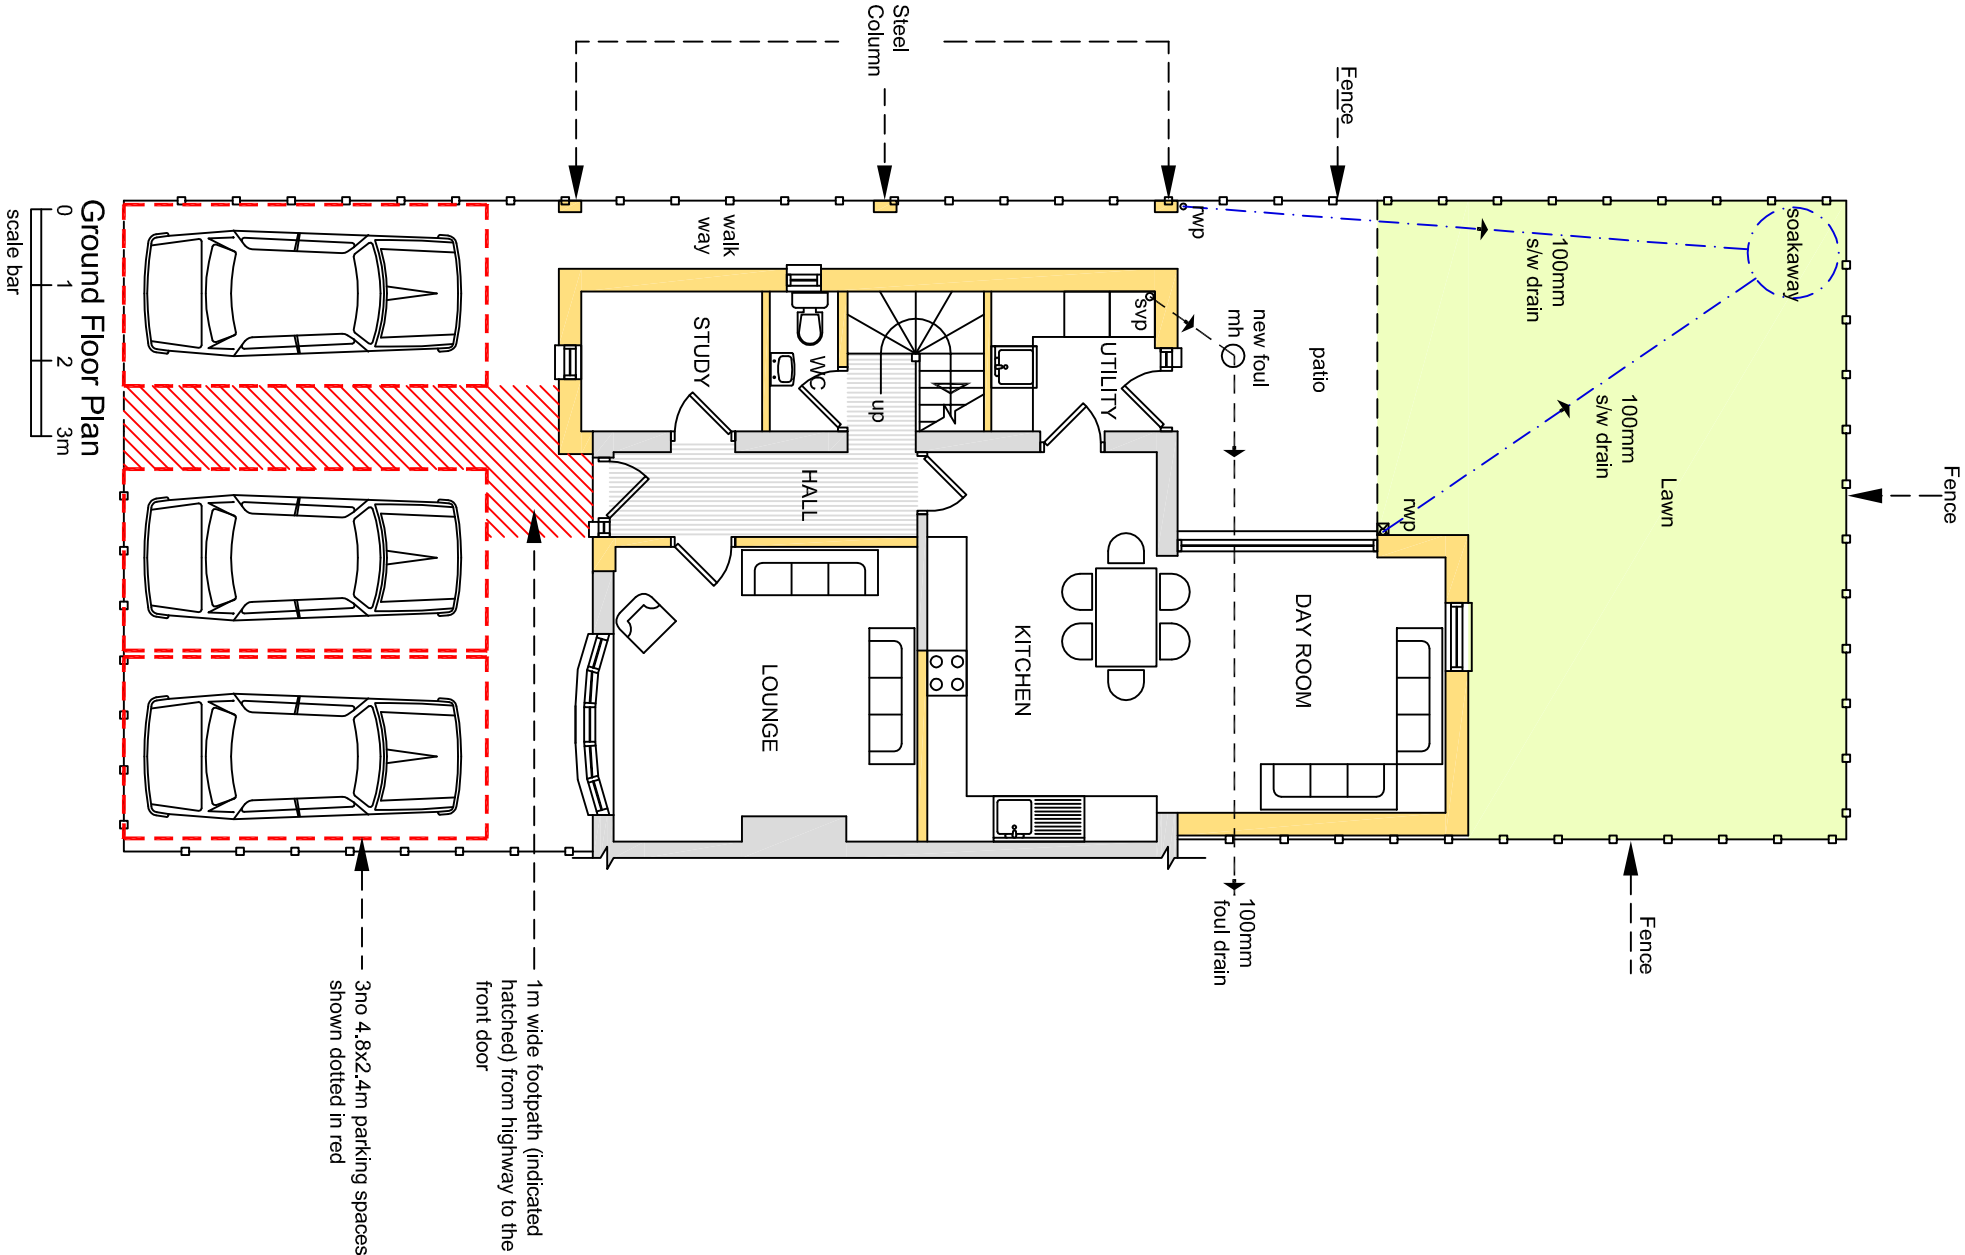

The Contractor is responsible for checking all dimensions - any discrepancy to be brought to the attention of the client before proceeding with the work.

Where an item is covered by drawings of different scales, the larger scale drawing takes precedence.

Do not scale drawings - measured dimensions to be worked in all cases.

Revisions:
A) 17th October 2016 - Vehicular parking amended

BH ARCHITECTS LTD.

Barden • Queen Street • Treuddyn • Near Mold • Flintshire • CH7 4LU
Company Number 9280139
tel. 07970 771547 email. bharch@hotmail.com

site address
16 CEDAR CLOSE • BRADLEY • NEAR
WREXHAM • LL11 4DL

project
Extensions & Internal Alterations

description & scale
Proposed Plans - 1:100 when printed @ A3

date	job number/revision
July 2016	15/026/KT02/rev.A