




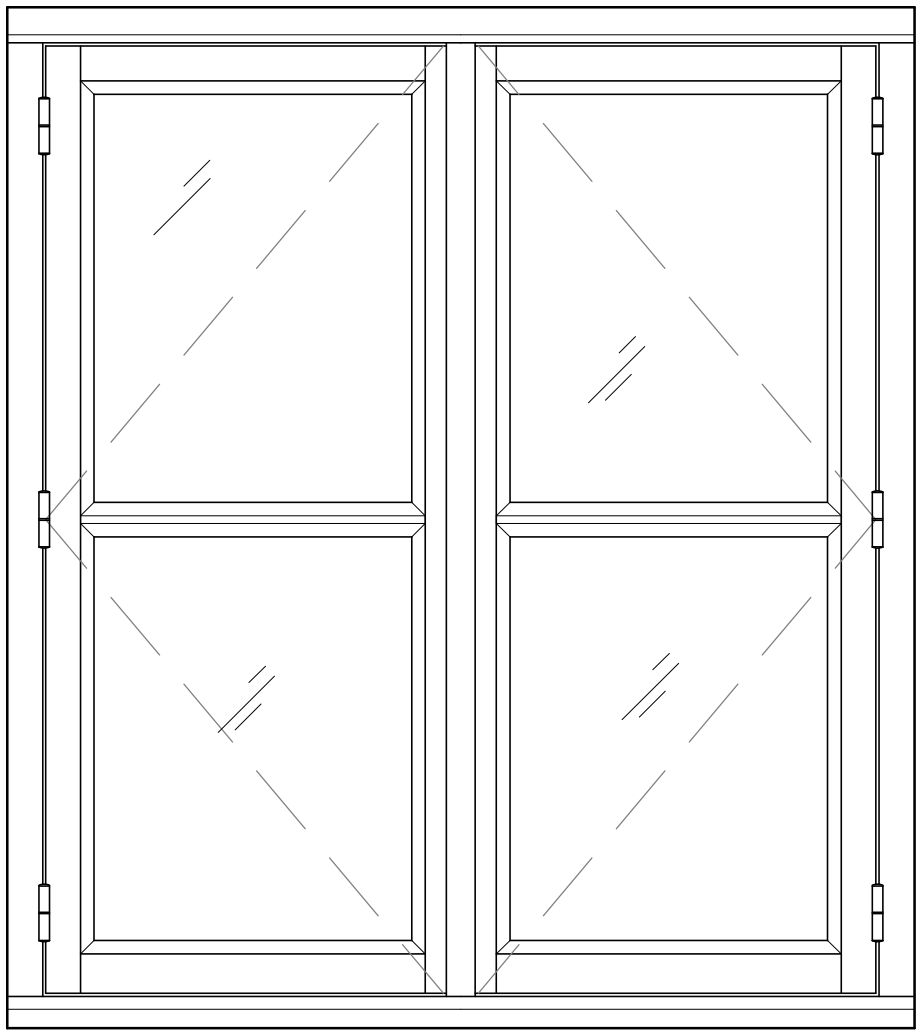

EXTERNAL ELEVATION 1:10
TYPE 1

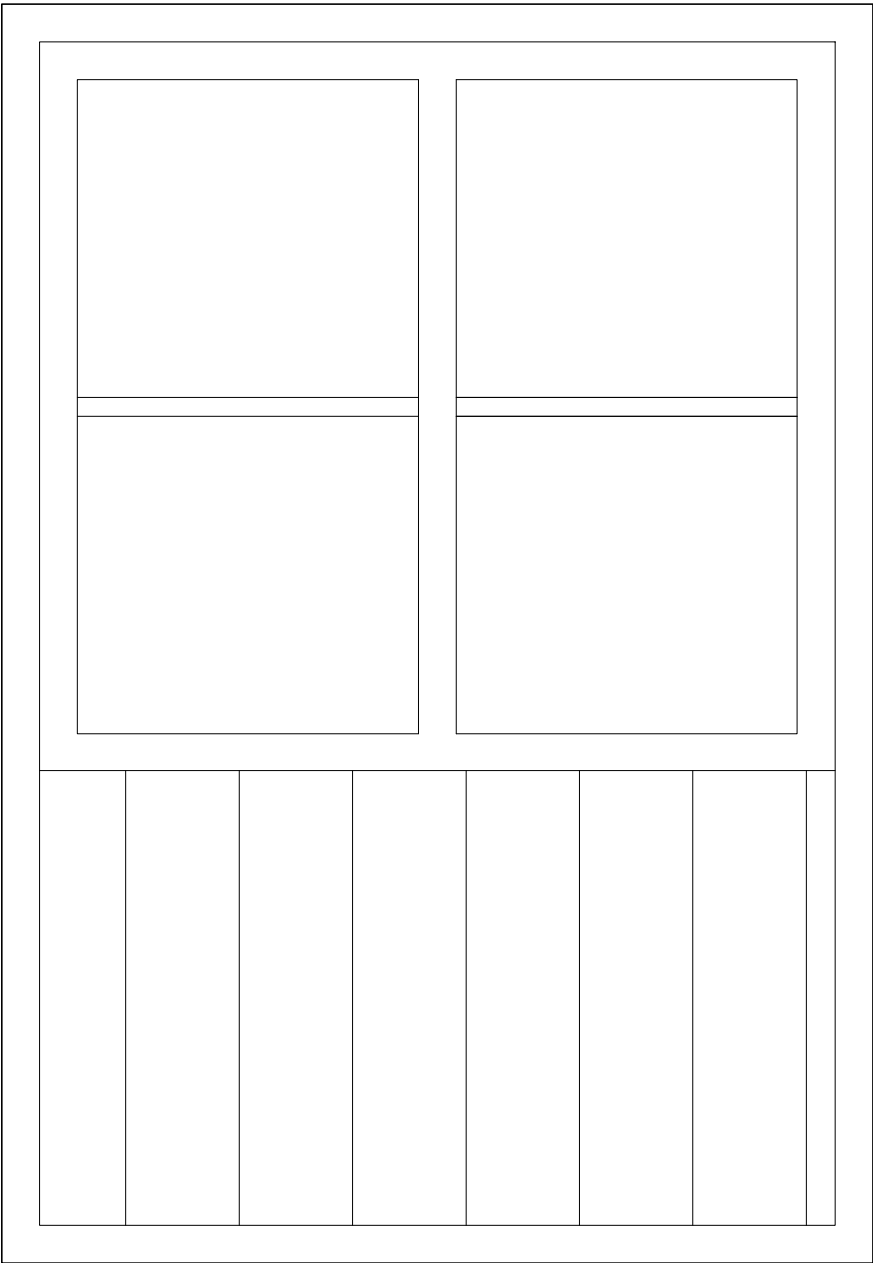


EXTERNAL ELEVATION 1:10
TYPE 2

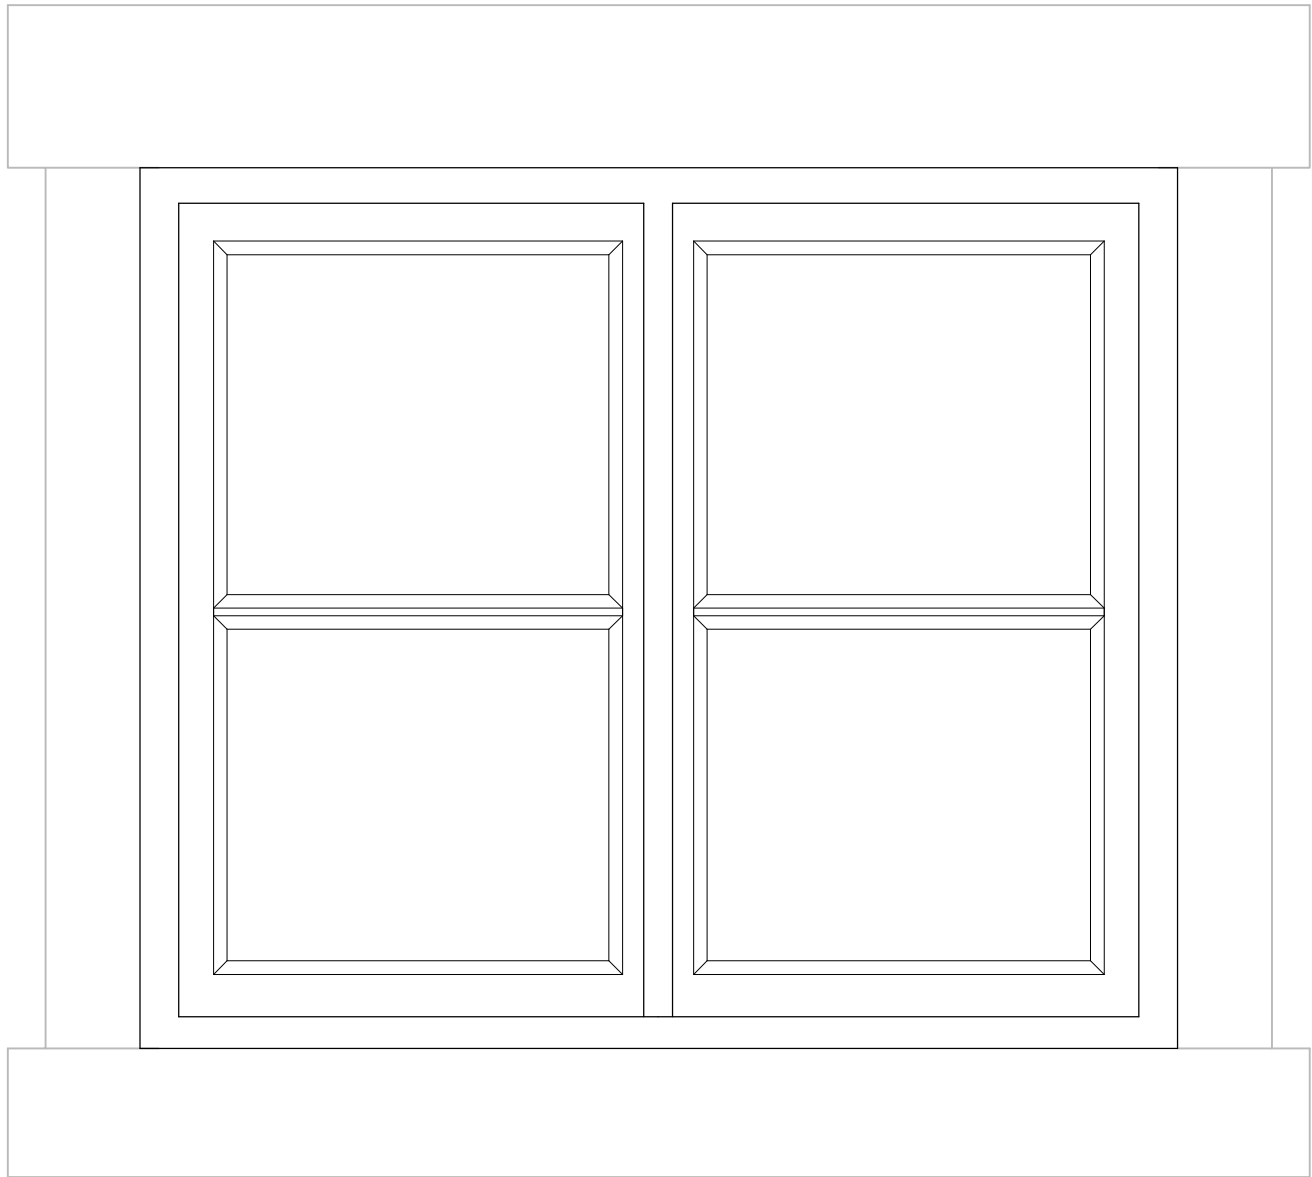

EXTERNAL ELEVATION 1:10
TYPE 3



EXTERNAL ELEVATION 1:10
TYPE 4

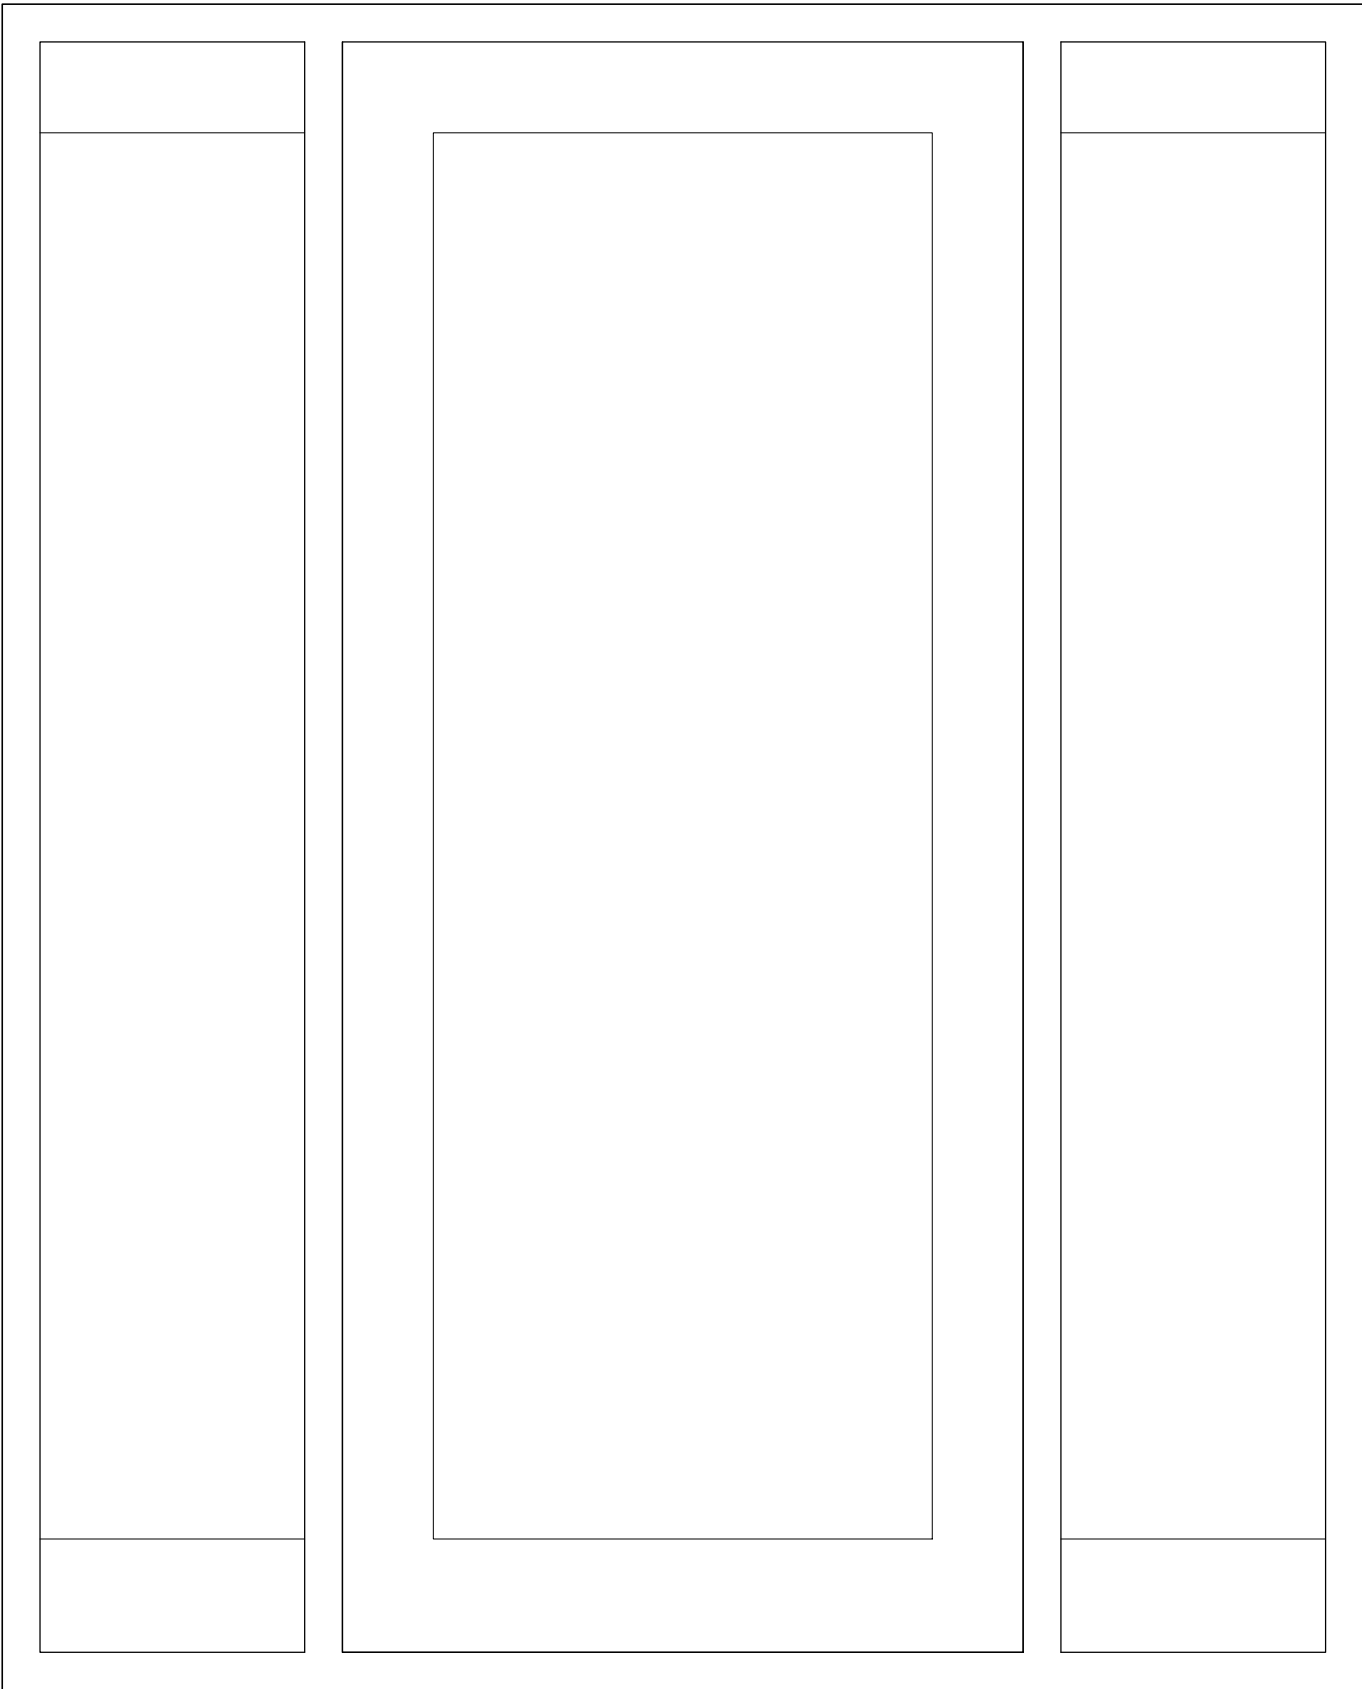


EXTERNAL ELEVATION 1:10
TYPE 5

GENERAL NOTES

1. Do not scale this drawing.
2. All dimensions to be checked on Site.
3. Final positions of all equipment to be agreed on Site.
4. This drawing is subject to Copyright © and is not to be reproduced in part or whole without approval.

NOTE
No dimension to be scaled from this drawing, for Planning purposes only

PRELIMINARY
ISSUE

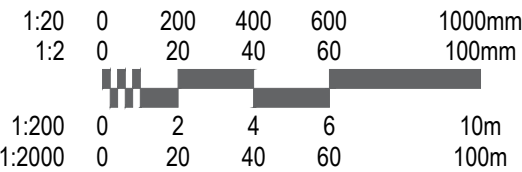

P2	Updating door and window types.	EL	18.10.2016
P1	First Issue	AP	30.11.2015
REVISION	DESCRIPTION	INITIALS	DATE
PROJECT:	Cornish Hall, Holt, Wrexham	DRAWING NUMBER:	C3621
DRAWING TITLE:	Proposed Window Types		L(32)04
CLIENT:	Mr S Trowbridge	REVISION:	P2
		DRAWN BY:	AP
		SCALE @ A1:	As Indicated
		DATE:	Oct 2016

Cassidy+
Ashton www.cassidyashton.co.uk

C+A

ARCHITECTURE BUILDING SURVEYING TOWN PLANNING

Preston Office: 7 East Cliff, Preston, Lancashire, PR1 3JE T: 01772 258356
Chester Office: 10 Hunters Walk, Canal Street, Chester, CH1 4EB T: 01244 402905

This drawing is subject to copyright and is not to be reproduced in part or whole without approval. Do not scale this drawing - Check all dimensions on site