


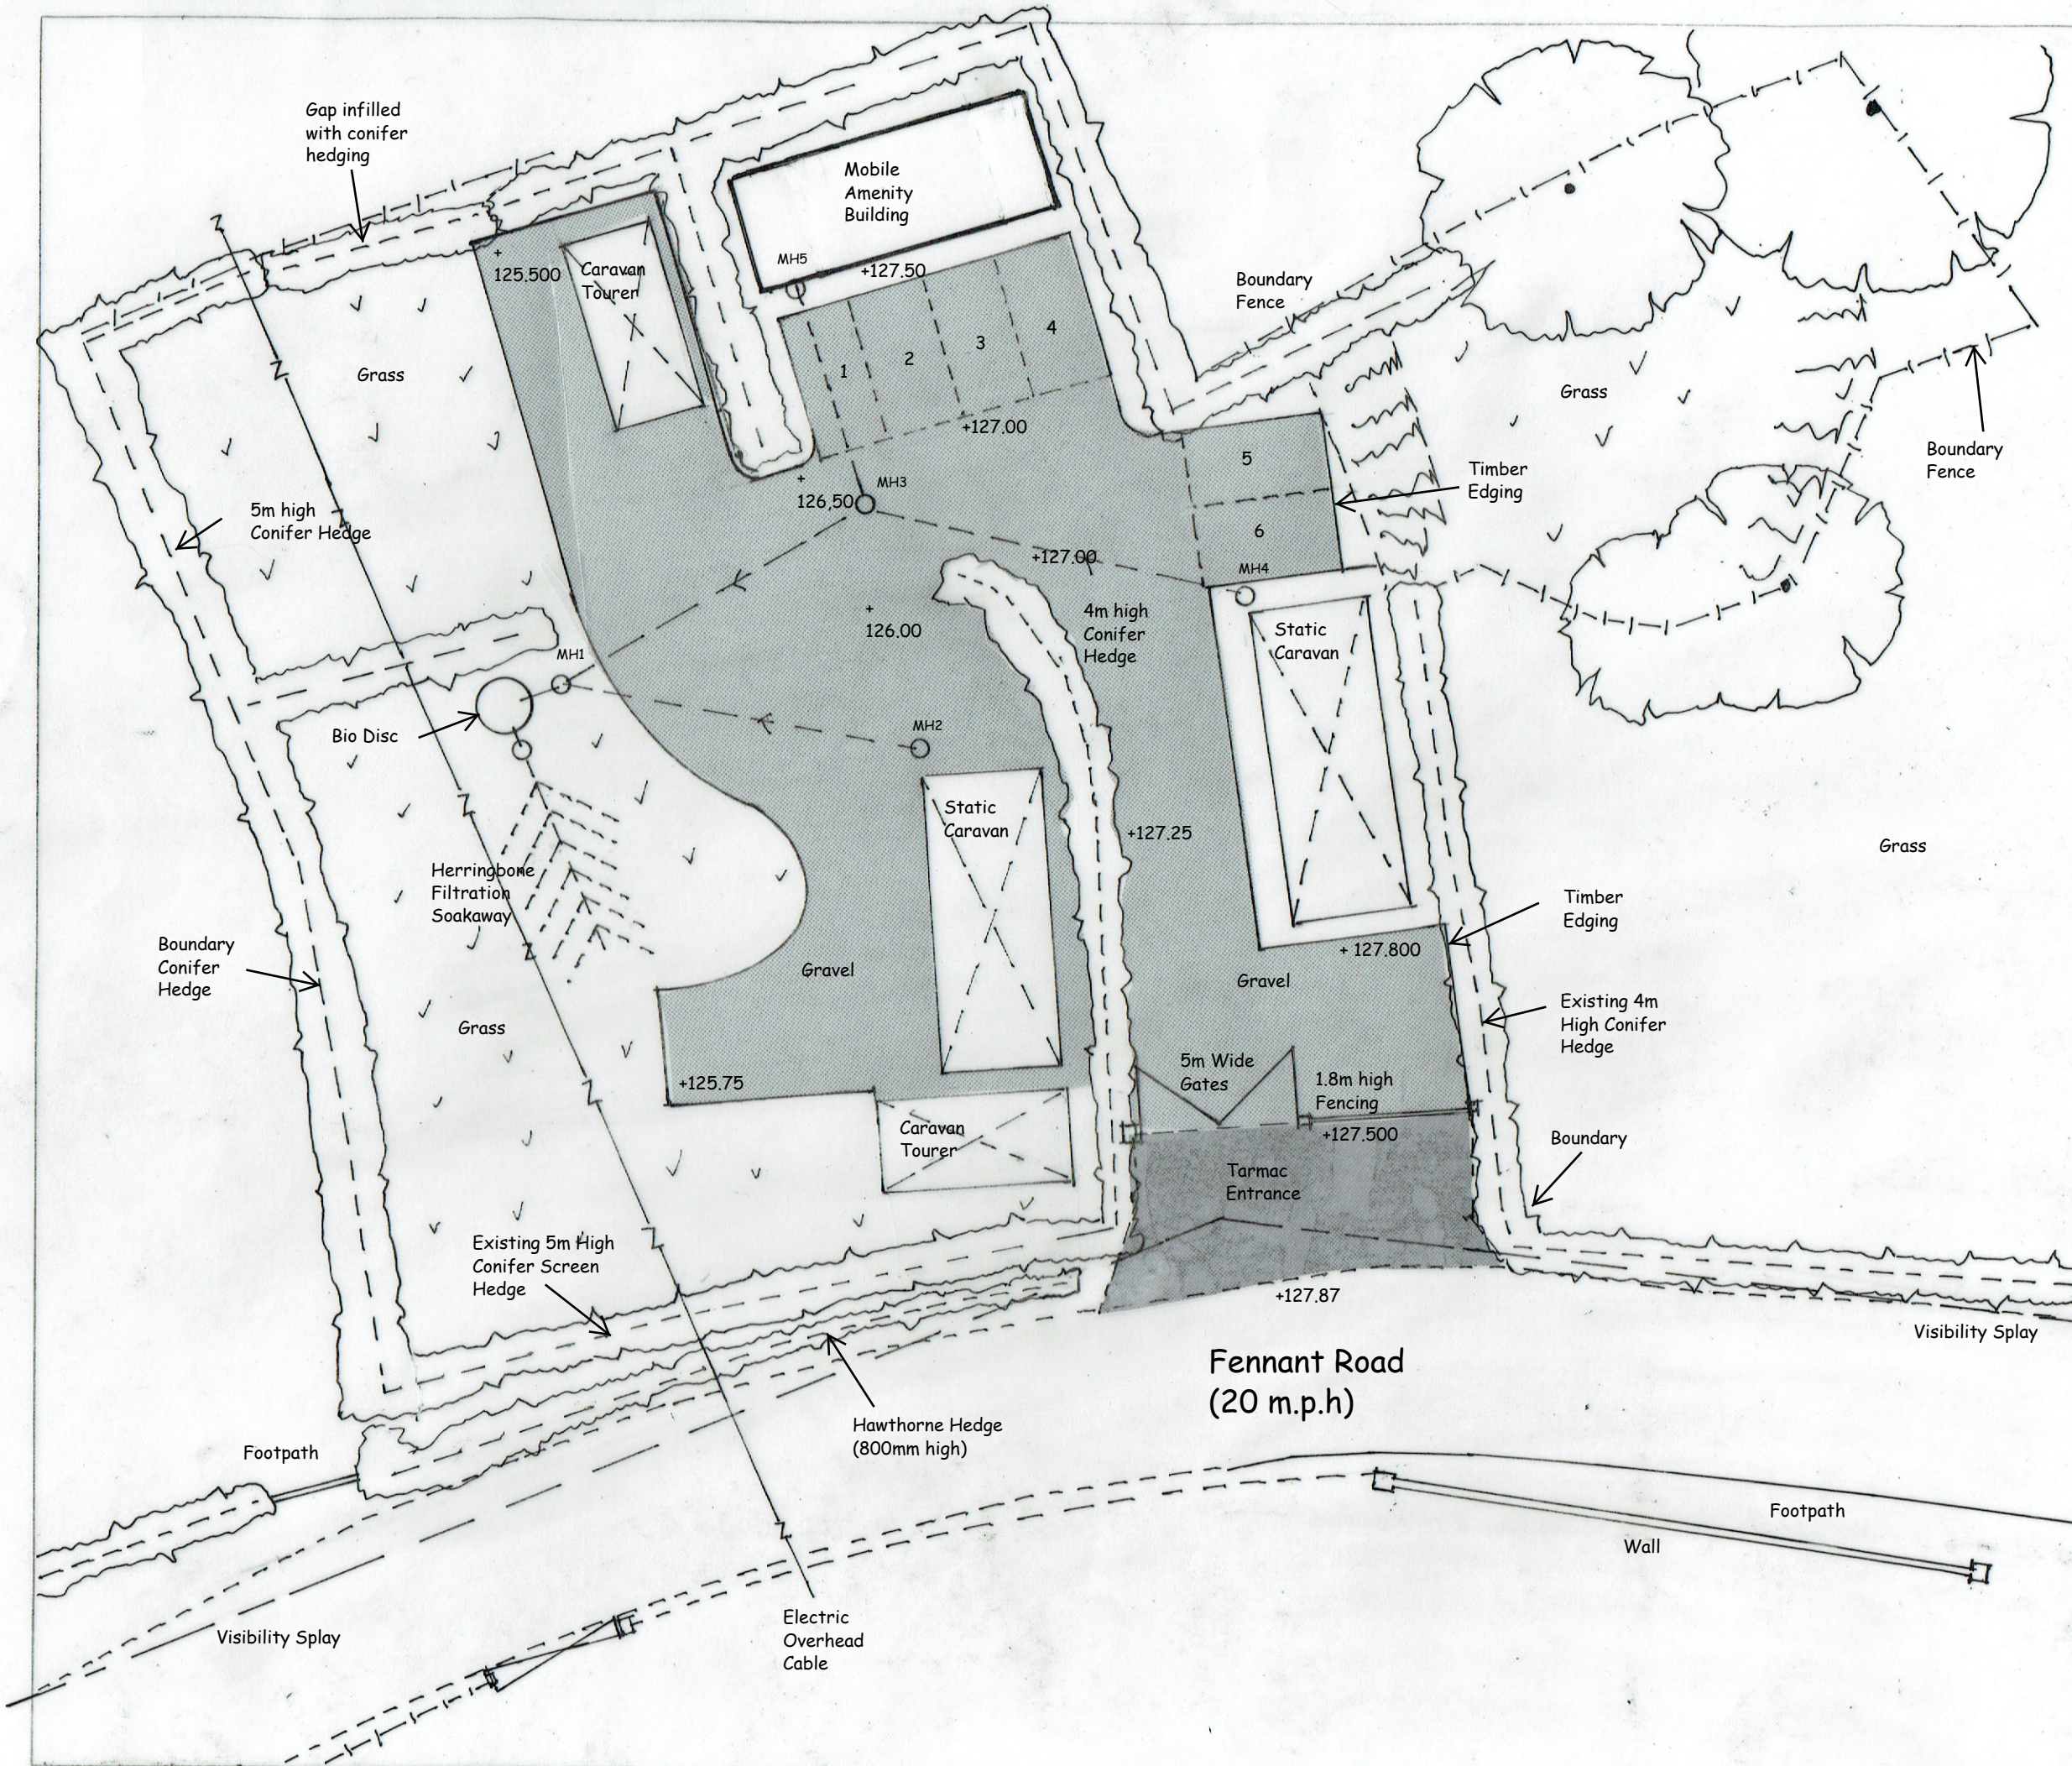

NOTES:

All dimensions must be checked on site and not scaled from this drawing.

Date	Revisions

© copyright

Client
Mrs Bridget McGuire

Job Title
Proposed Gypsy / Traveller site for 2 no. static caravans

Drawing Title
Proposed Block Plan

Scale
1:200 @ A3

Date
26/02/16

Drawn by

Drg No.
0.4001/BM

Rev