




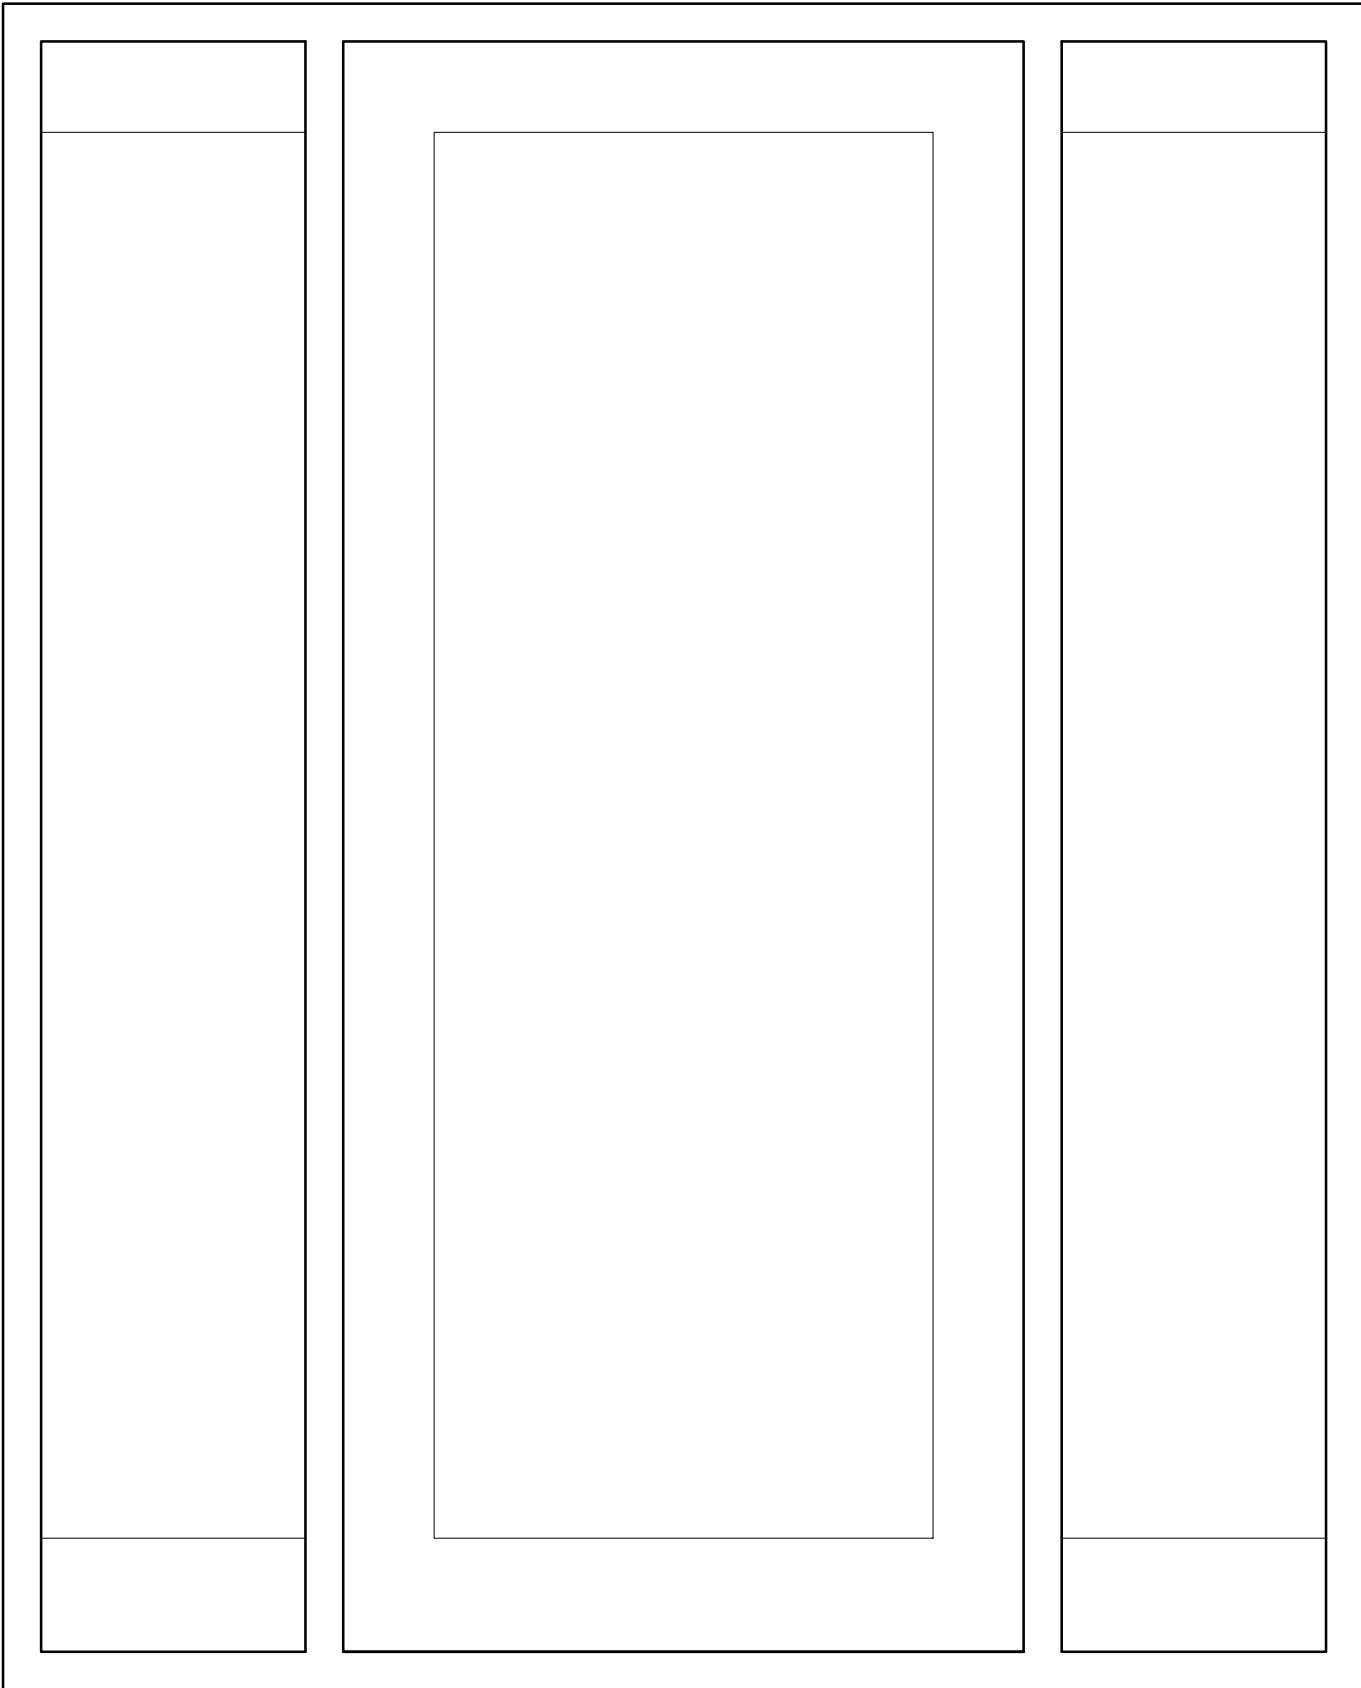

EXTERNAL ELEVATION 1:10
TYPE 6

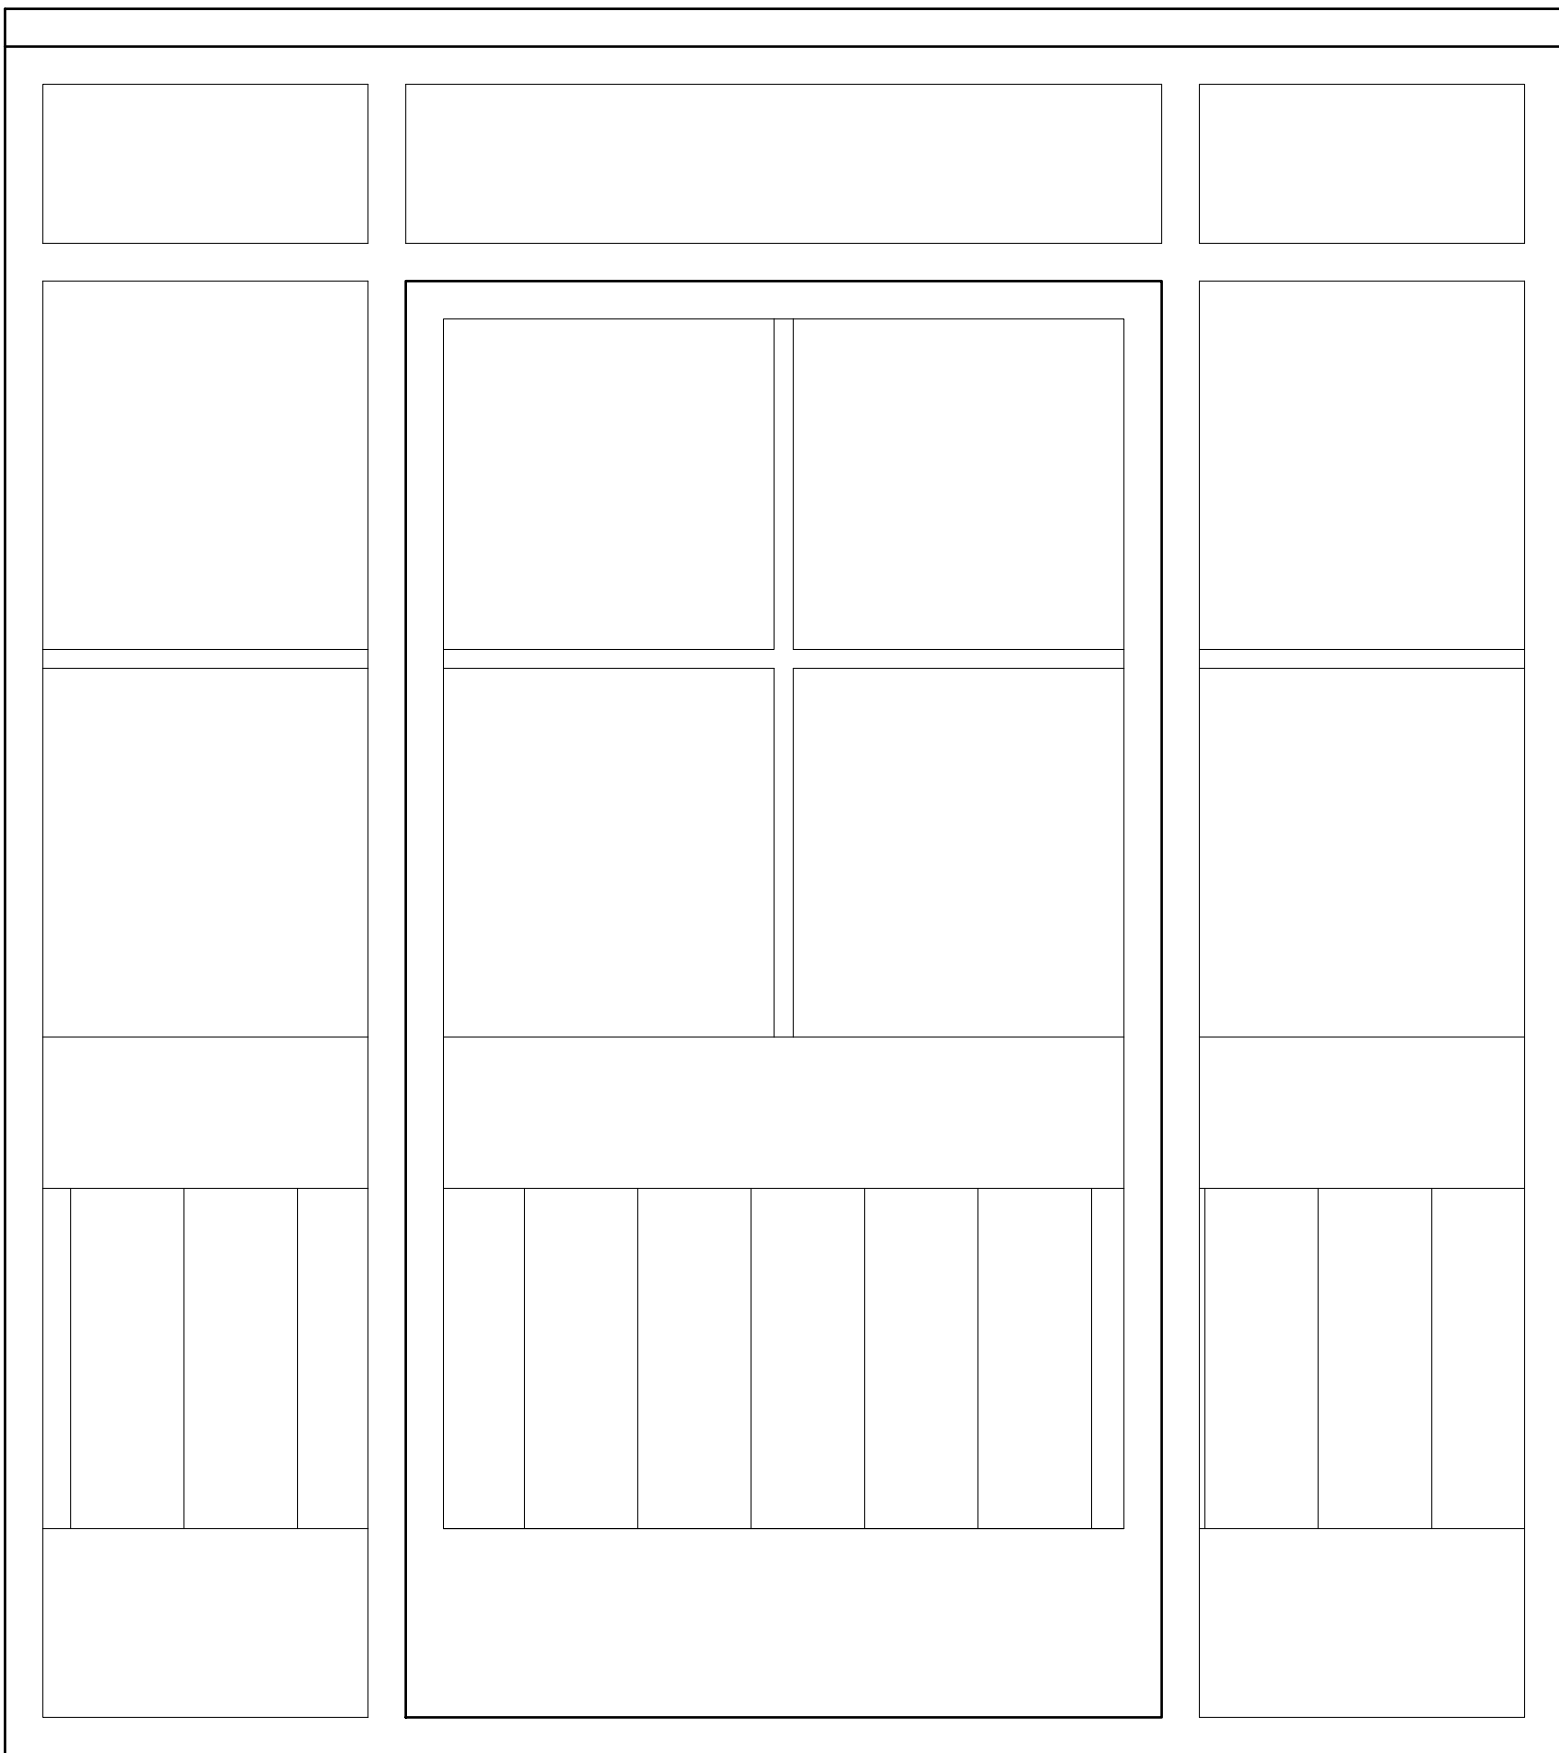

EXTERNAL ELEVATION 1:10
TYPE 7

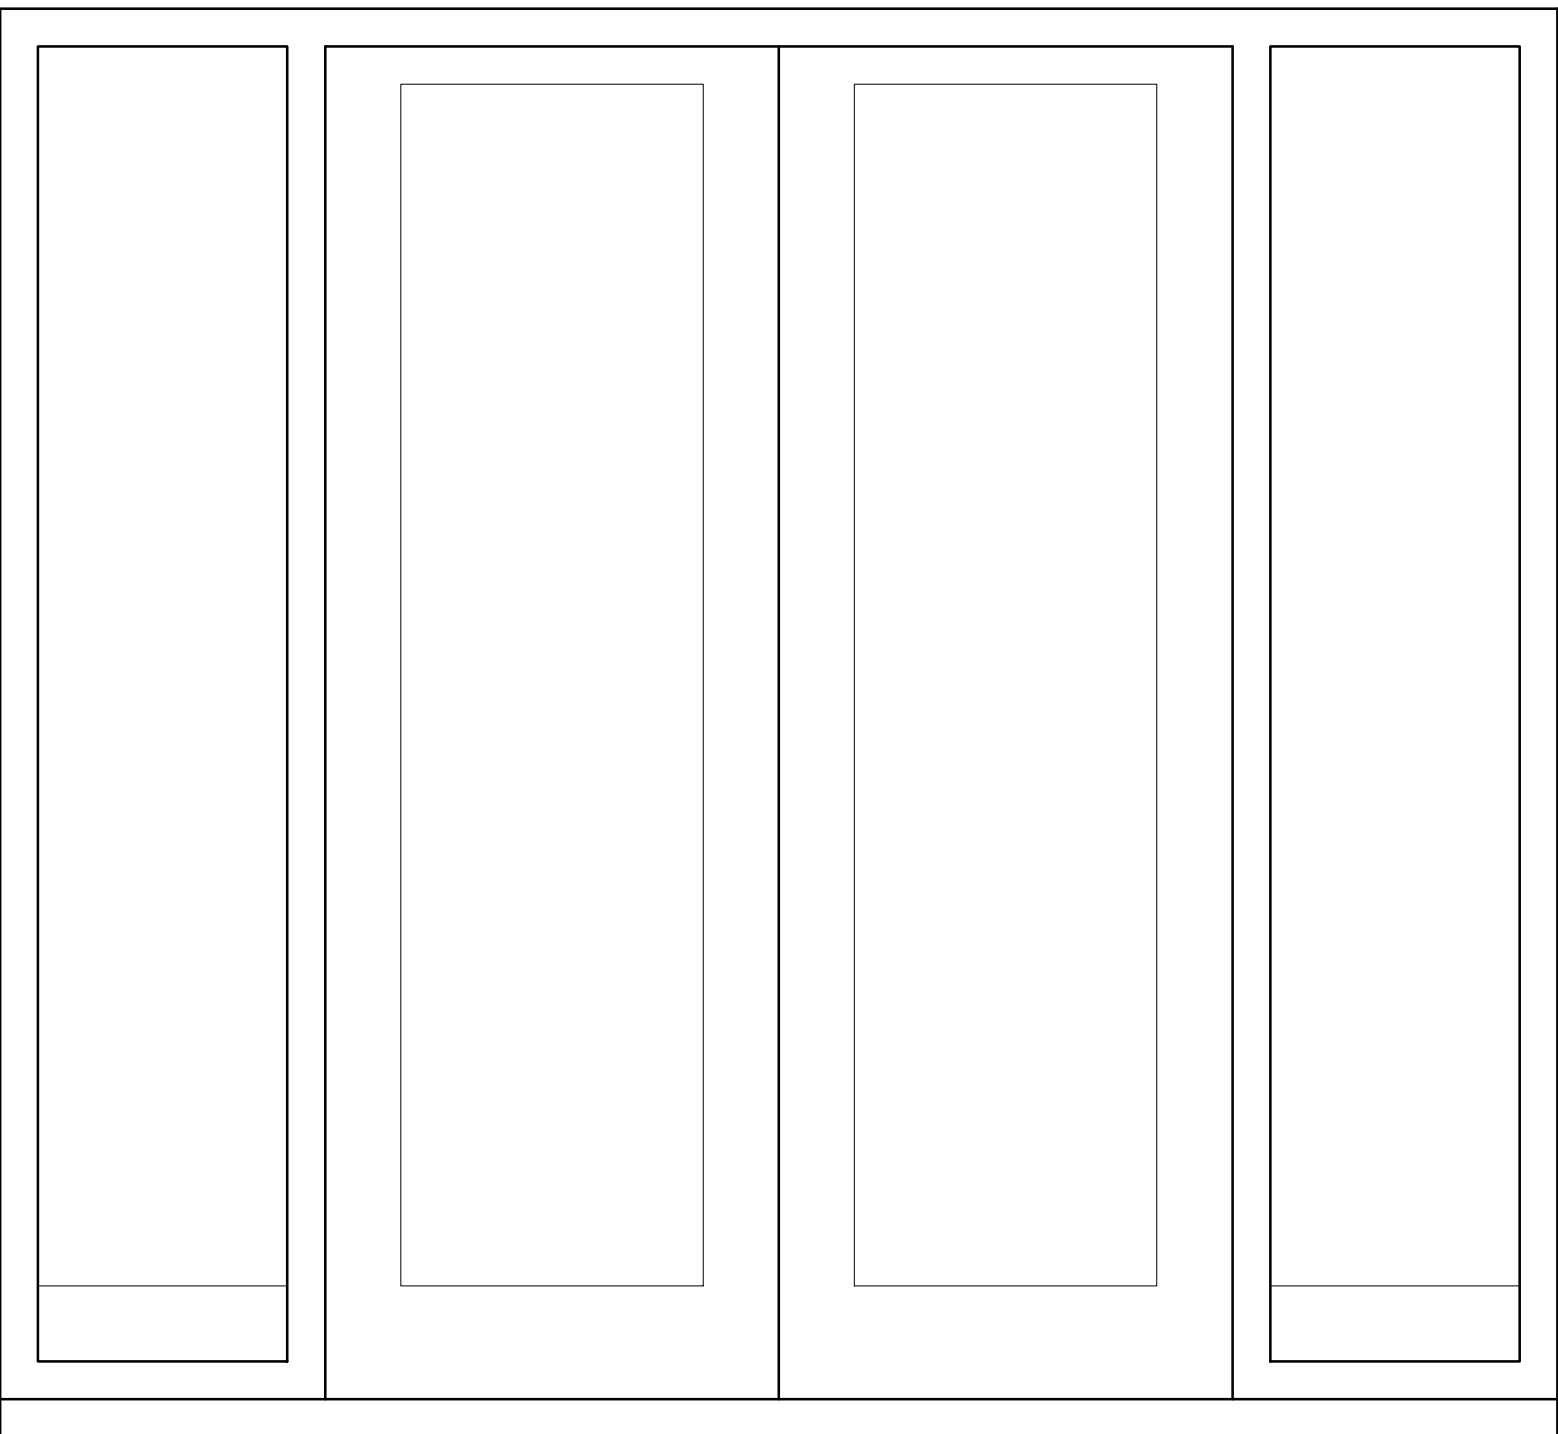

EXTERNAL ELEVATION 1:10
TYPE 8


GENERAL NOTES

1. Do not scale this drawing.
2. All dimensions to be checked on Site.
3. Final positions of all equipment to be agreed on Site.
4. This drawing is subject to Copyright © and is not to be reproduced in part or whole without approval.

NOTE

No dimension to be scaled from this drawing, for Planning purposes only

PRELIMINARY
ISSUE

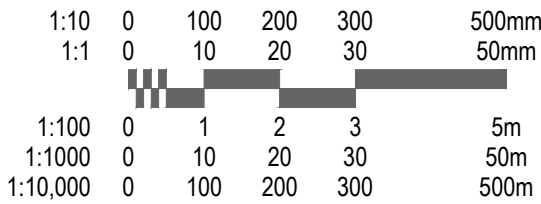

P2	Updating door and window types.	EL	18.10.2016
P1	First Issue	AP	30.11.2015
REVISION	DESCRIPTION	INITIALS	DATE
PROJECT: Cornish Hall, Holt, Wrexham		DRAWING NUMBER: C3621	
DRAWING TITLE: Proposed Door Types		L(32)02	
CLIENT: Mr S Trowbridge		REVISION: P2	
Cassidy+Ashton www.cassidyashton.co.uk		DRAWN BY: AP	
		SCALE @ A1: As Indicated	
		DATE: Oct 2016	