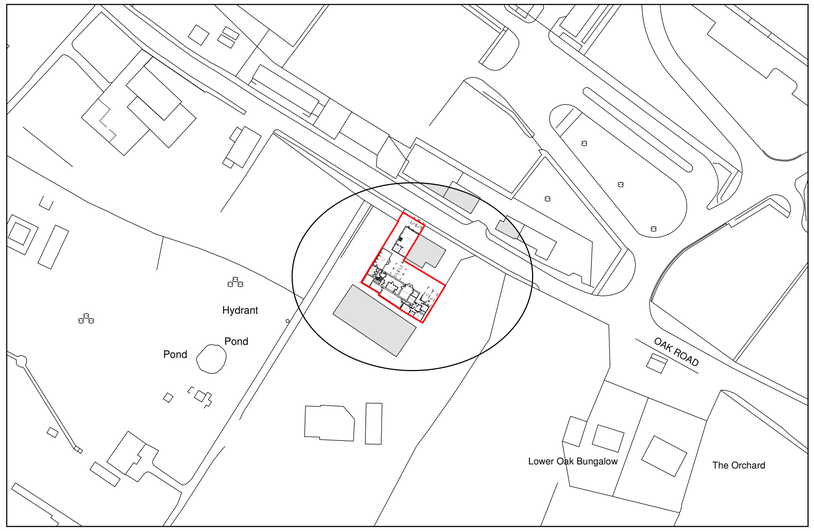

Location Plan 1:1250

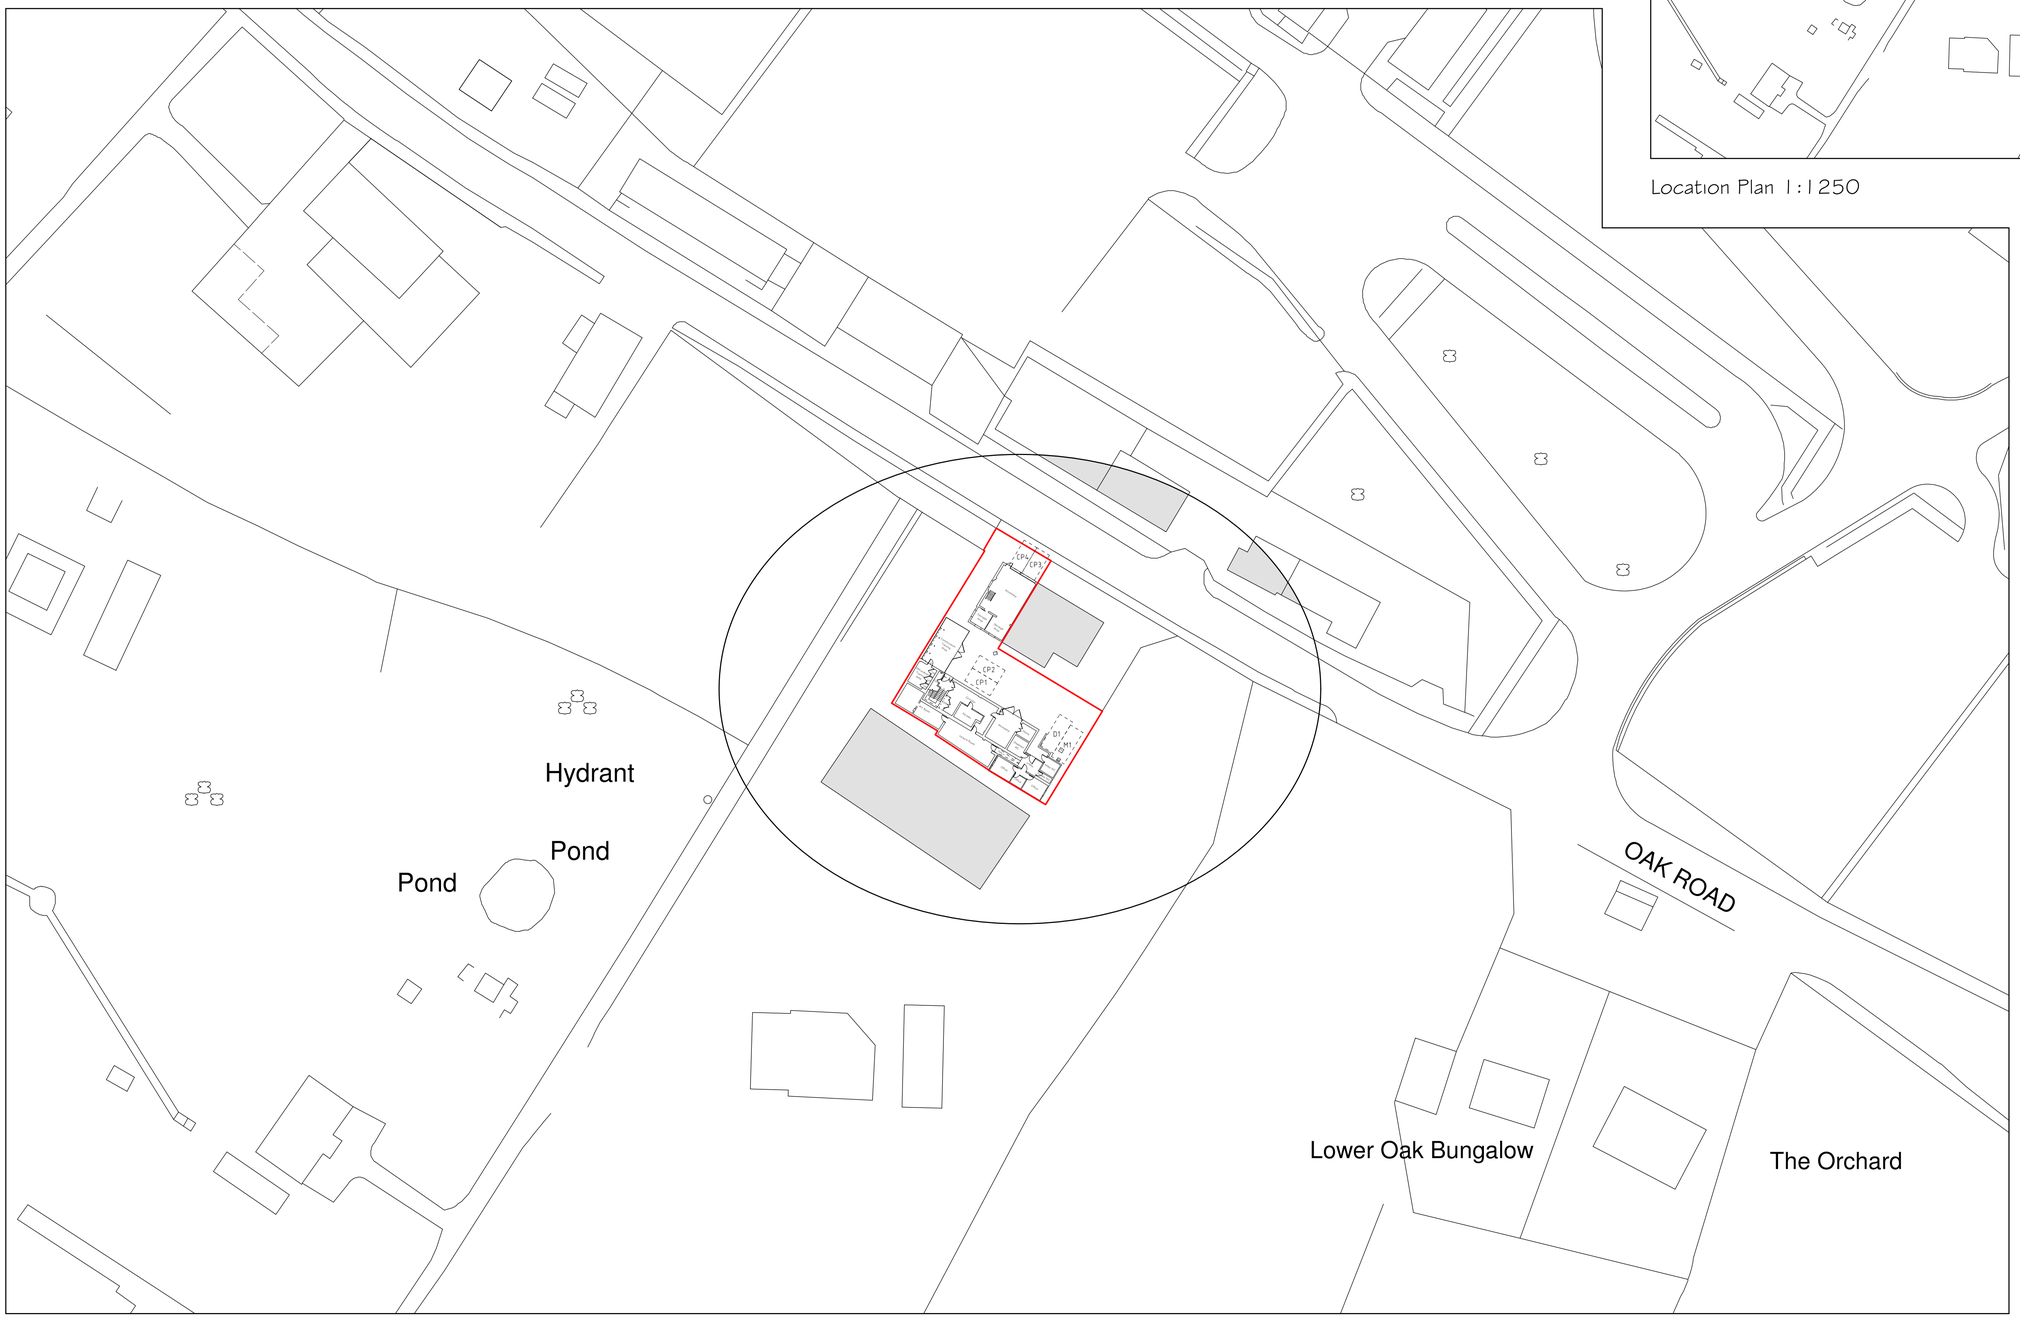

Site Plan 1:500

Key

- Surrounding Buildings
- Proposed Site
- Land in Client's Ownership
- CP1 Car Parking Spaces
- M1 Minibus Parking Space
- D1 Delivery Vehicle Parking Space

N

Rev	Date	Detail	Initial
A	02/18	Site Amends	S.M.E.

Project:
Proposed alterations at Wrexham Warehouse Project, Oak Road, Wrexham, LL13 9RG.

Title: Existing: Site & Location Plan

Scale: (A1) 1:500 & 1:1250

Drawn By: S M Eltham

Date: Dec 2017

Drawing No: W132/006

Sheet: 1 of 1

blueprint architectural services
partner LABC
Office 3K4,
Redwither Business Tower,
Wrexham. LL13 9XT
Tel: 01978 356500
www.blueprintarchitectural.com
© copyright all rights reserved