



Store Name: Poplar Road
Store No: 8149
Futurama W.O: 128204
Store Type: Everyday Convenience - Value
Programme: BAU / Refit
Address: 21 Poplar Road
Wrexham
Clwyd
LL13 7DG
CAD reference: P2F7M0 (Unlocked CAD)

Revision: 06/09/16 - KP - Original Scheme
Rev 1 (Planning) 17/10/16 - TH - Added elevation 3 to scheme

Olympia House
Lockwood Court
Middleton Grove
Leeds
LS11 5TY
United Kingdom
Telephone: 0113 270 5595
Facsimile: 0113 277 1143
E-mail: postbox@futurama.ltd.uk

delivering
branded
environments™





Existing Elevation 1

Store Name: Poplar Road
 Store No: 8149
 Futurama W.O: 128204
 Store Type: Everyday Convenience - Value
 Programme: BAU / Refit
 CAD reference: P2F7M0 (Unlocked CAD)


Address: 21 Poplar Road
 Wrexham
 Clwyd
 LL13 7DG
 Revision: Original Scheme
 Author: KP

Olympia House
 Lockwood Court
 Middleton Grove
 Leeds
 LS11 5TY
 United Kingdom

Telephone: 0113 270 5595
 Facsimile: 0113 277 1143
 E-mail: postbox@futura.ltd.uk

delivering
 branded
 environments™



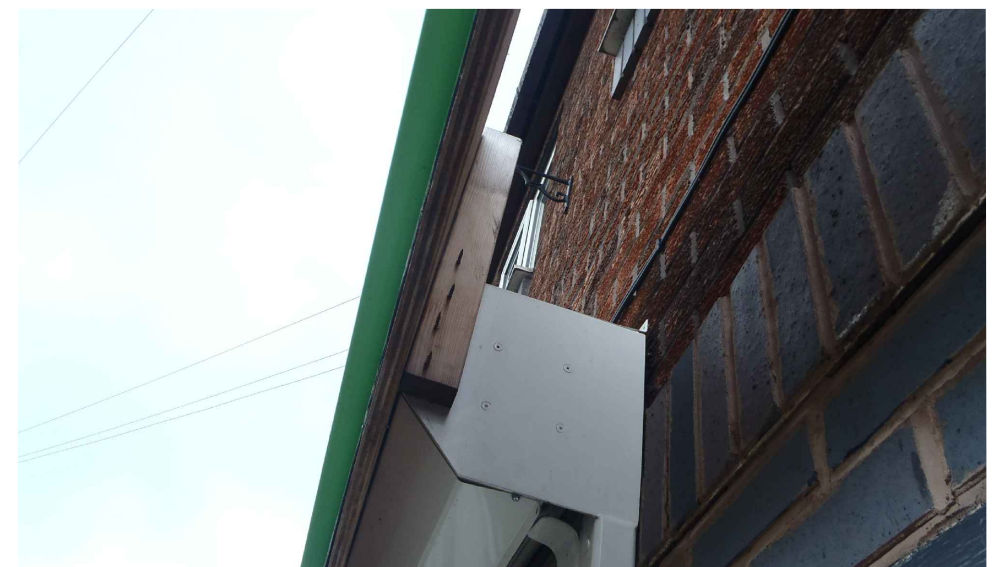

Photos of Store

Store Name: Poplar Road
Store No: 8149
Futurama W.O: 128204
Store Type: Everyday Convenience - Value
Programme: BAU / Refit
CAD reference: P2F7M0 (Unlocked CAD)



Address: 21 Poplar Road
Wrexham
Clwyd
LL13 7DG
Revision: Original Scheme
Author: KP

Olympia House
Lockwood Court
Middleton Grove
Leeds
LS11 5TY
United Kingdom

Telephone: 0113 270 5595
Facsimile: 0113 277 1143
E-mail: postbox@futurama.ltd.uk

delivering
branded
environments™



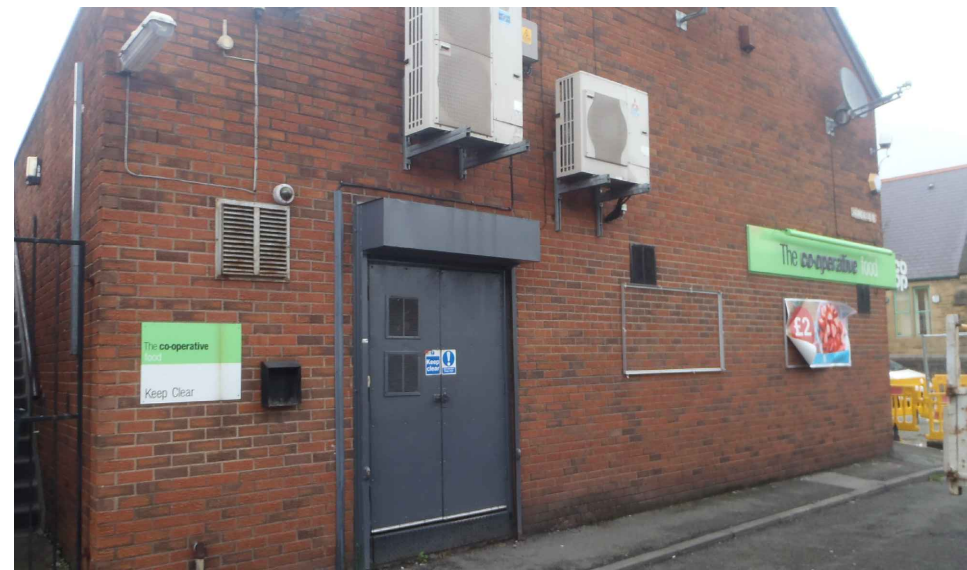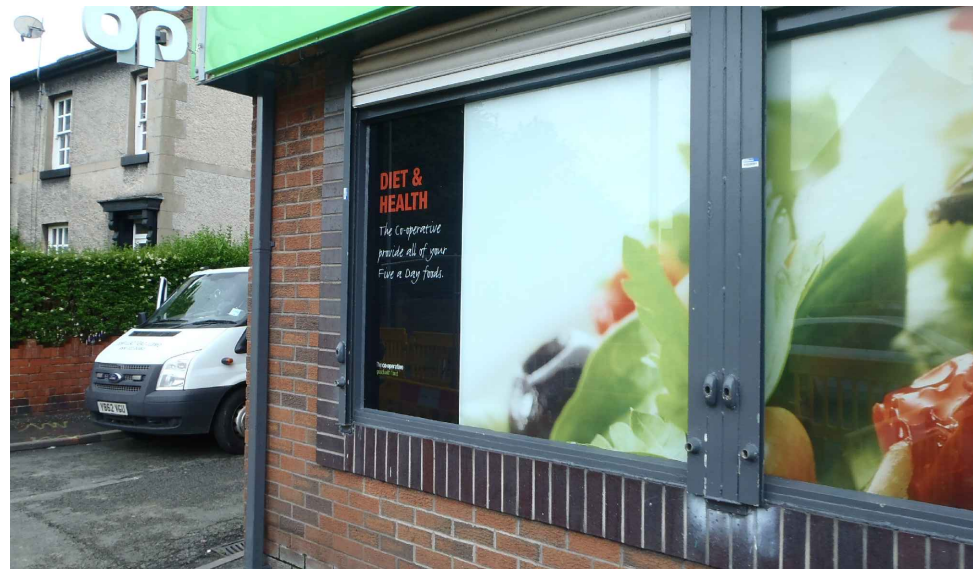

Auxillary storage unit owned by Co-op



Photos of Store

Store Name: Poplar Road
Store No: 8149
Futurama W.O: 128204
Store Type: Everyday Convenience - Value
Programme: BAU / Refit
CAD reference: P2F7M0 (Unlocked CAD)



Address: 21 Poplar Road
Wrexham
Clwyd
LL13 7DG
Revision: Original Scheme
Author: KP

Olympia House
Lockwood Court
Middleton Grove
Leeds
LS11 5TY
United Kingdom

Telephone: 0113 270 5595
Facsimile: 0113 277 1143
E-mail: postbox@futurama.ltd.uk

delivering
branded
environments™



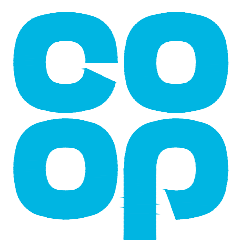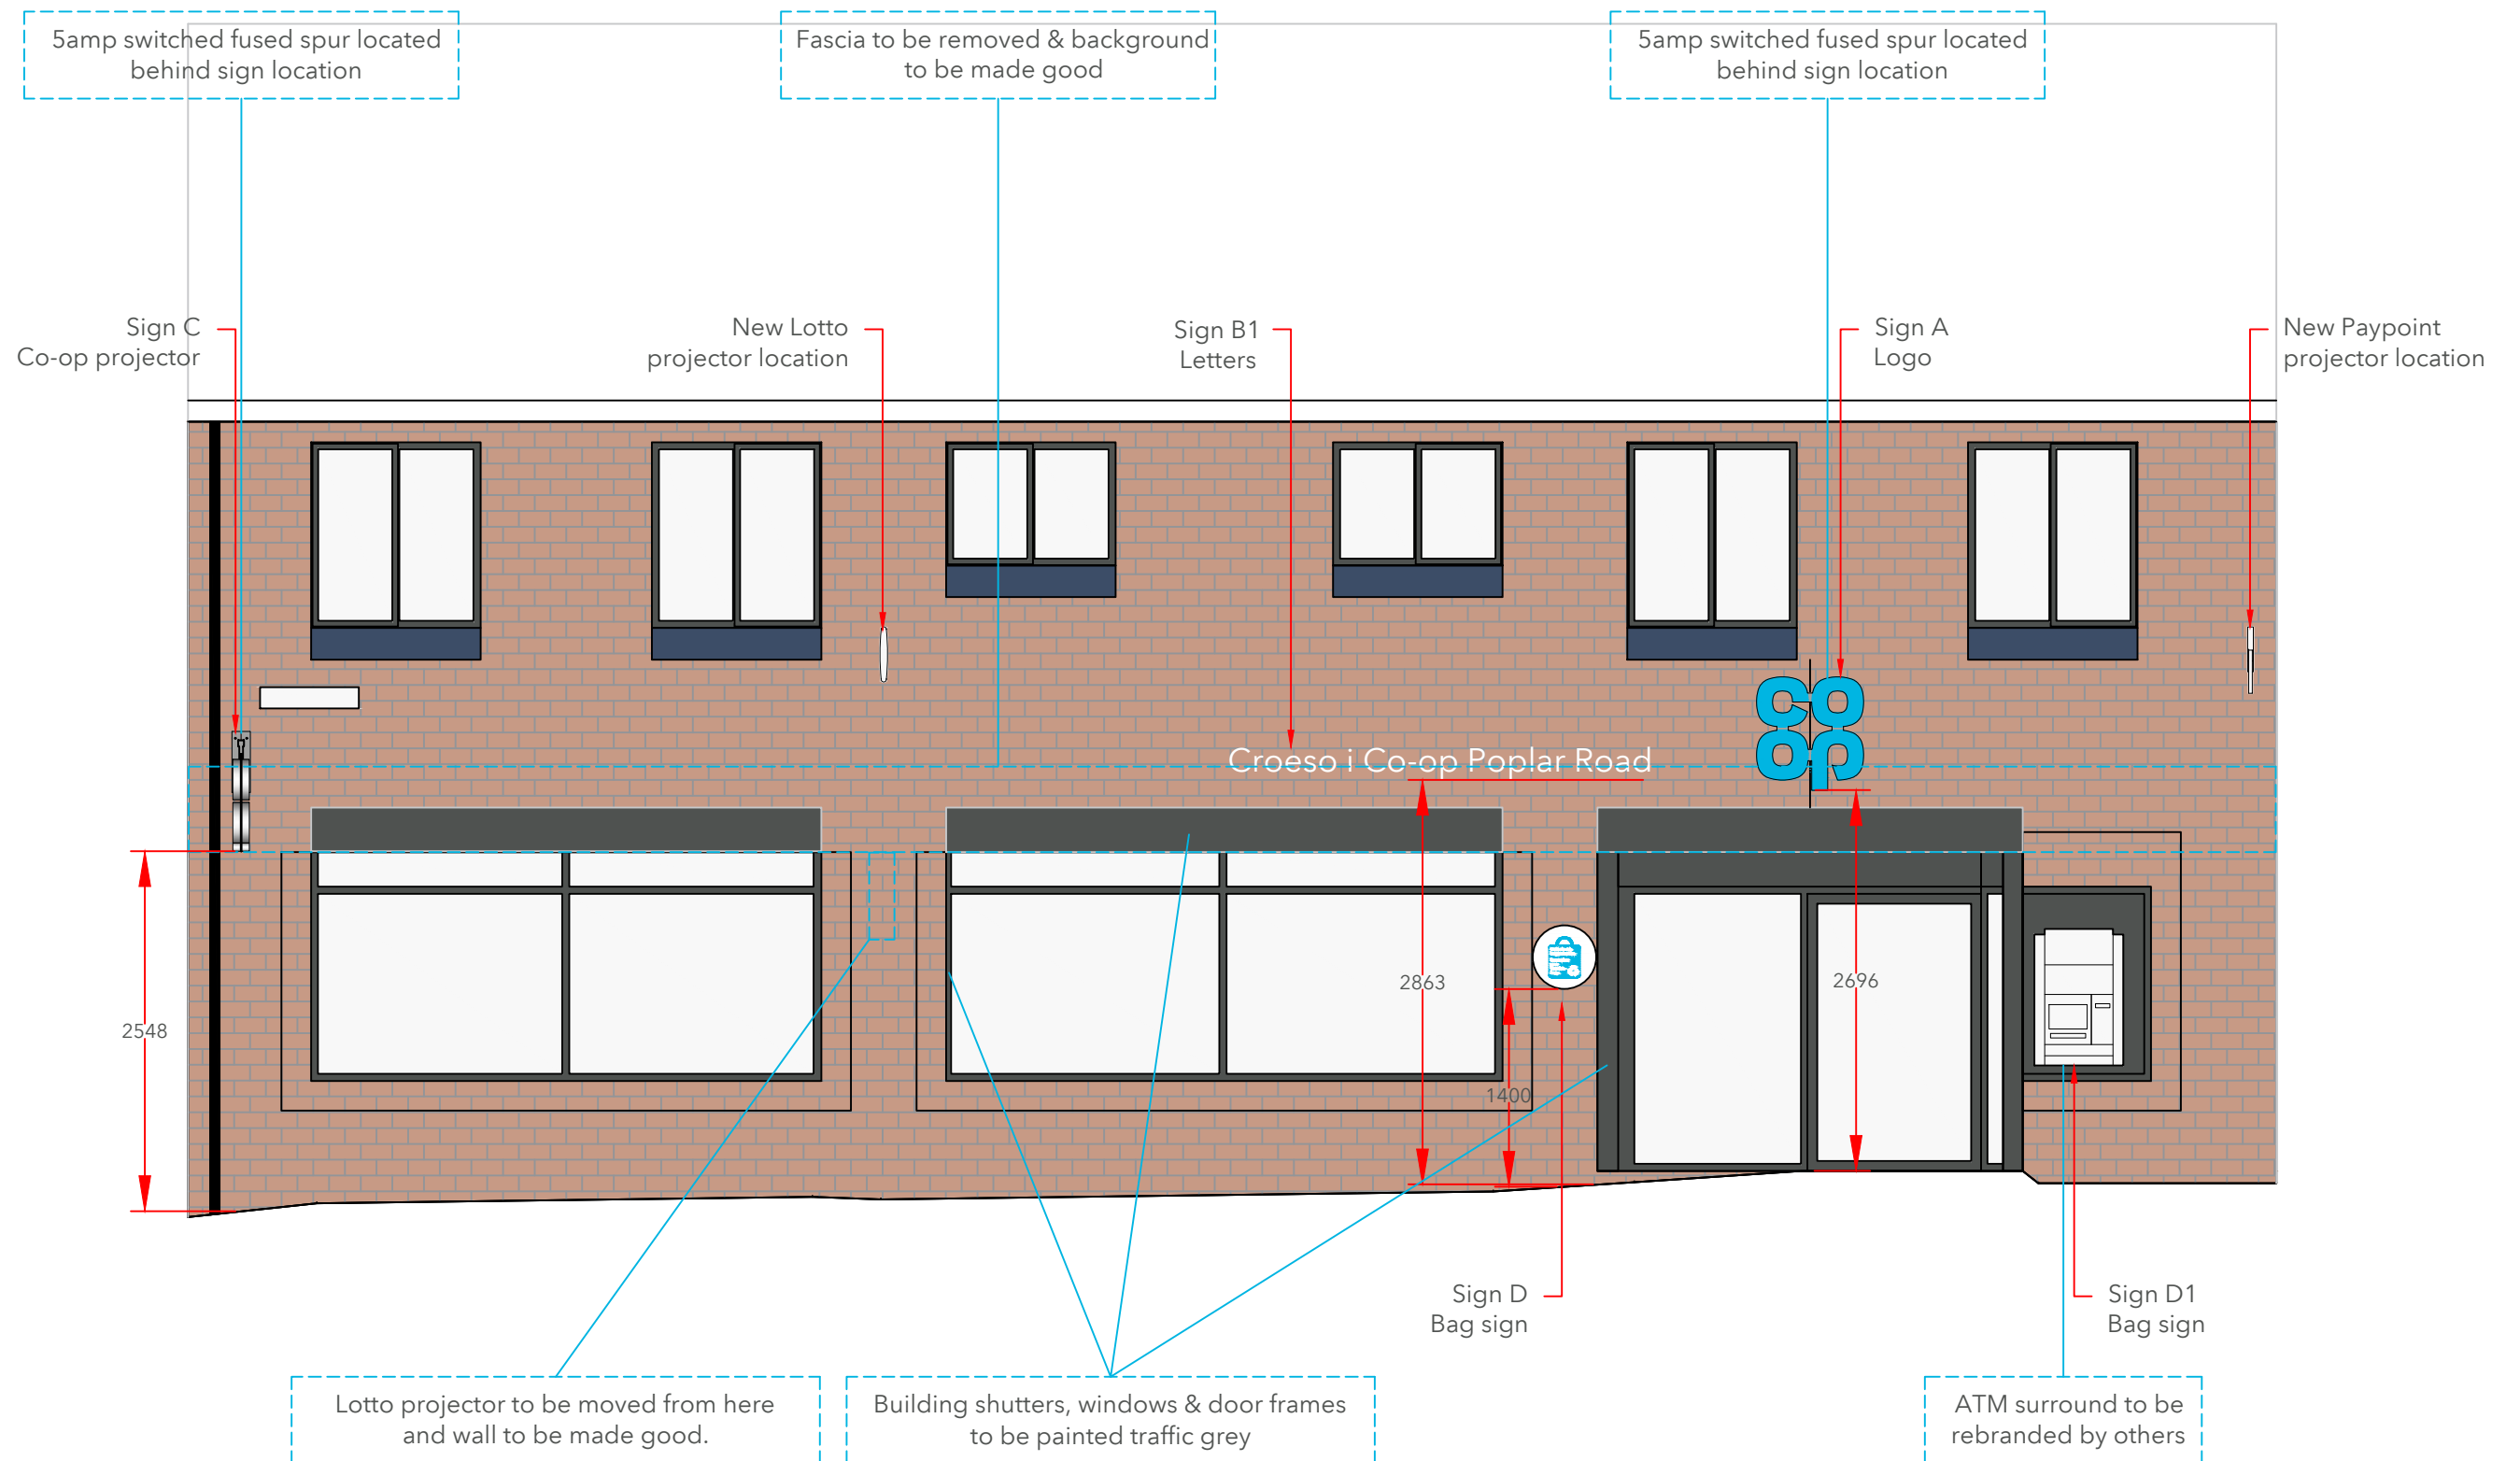

Proposed Elevation 1 (Option 1), Scale 1:50 (Acrylic letters on wall)

Store Name: Poplar Road
 Store No: 8149
 Futurama W.O: 128204
 Store Type: Everyday Convenience - Value
 Programme: BAU / Refit
 CAD reference: P2F7M0 (Unlocked CAD)



Address: 21 Poplar Road
 Wrexham
 Clwyd
 LL13 7DG
 Revision: Original Scheme
 Author: KP

Olympia House
 Lockwood Court
 Middleton Grove
 Leeds
 LS11 5TY
 United Kingdom

Telephone: 0113 270 5595
 Facsimile: 0113 277 1143
 E-mail: postbox@futurama.ltd.uk

delivering
branded
environments™



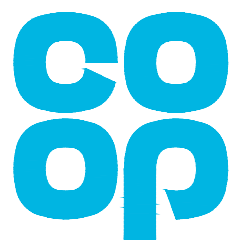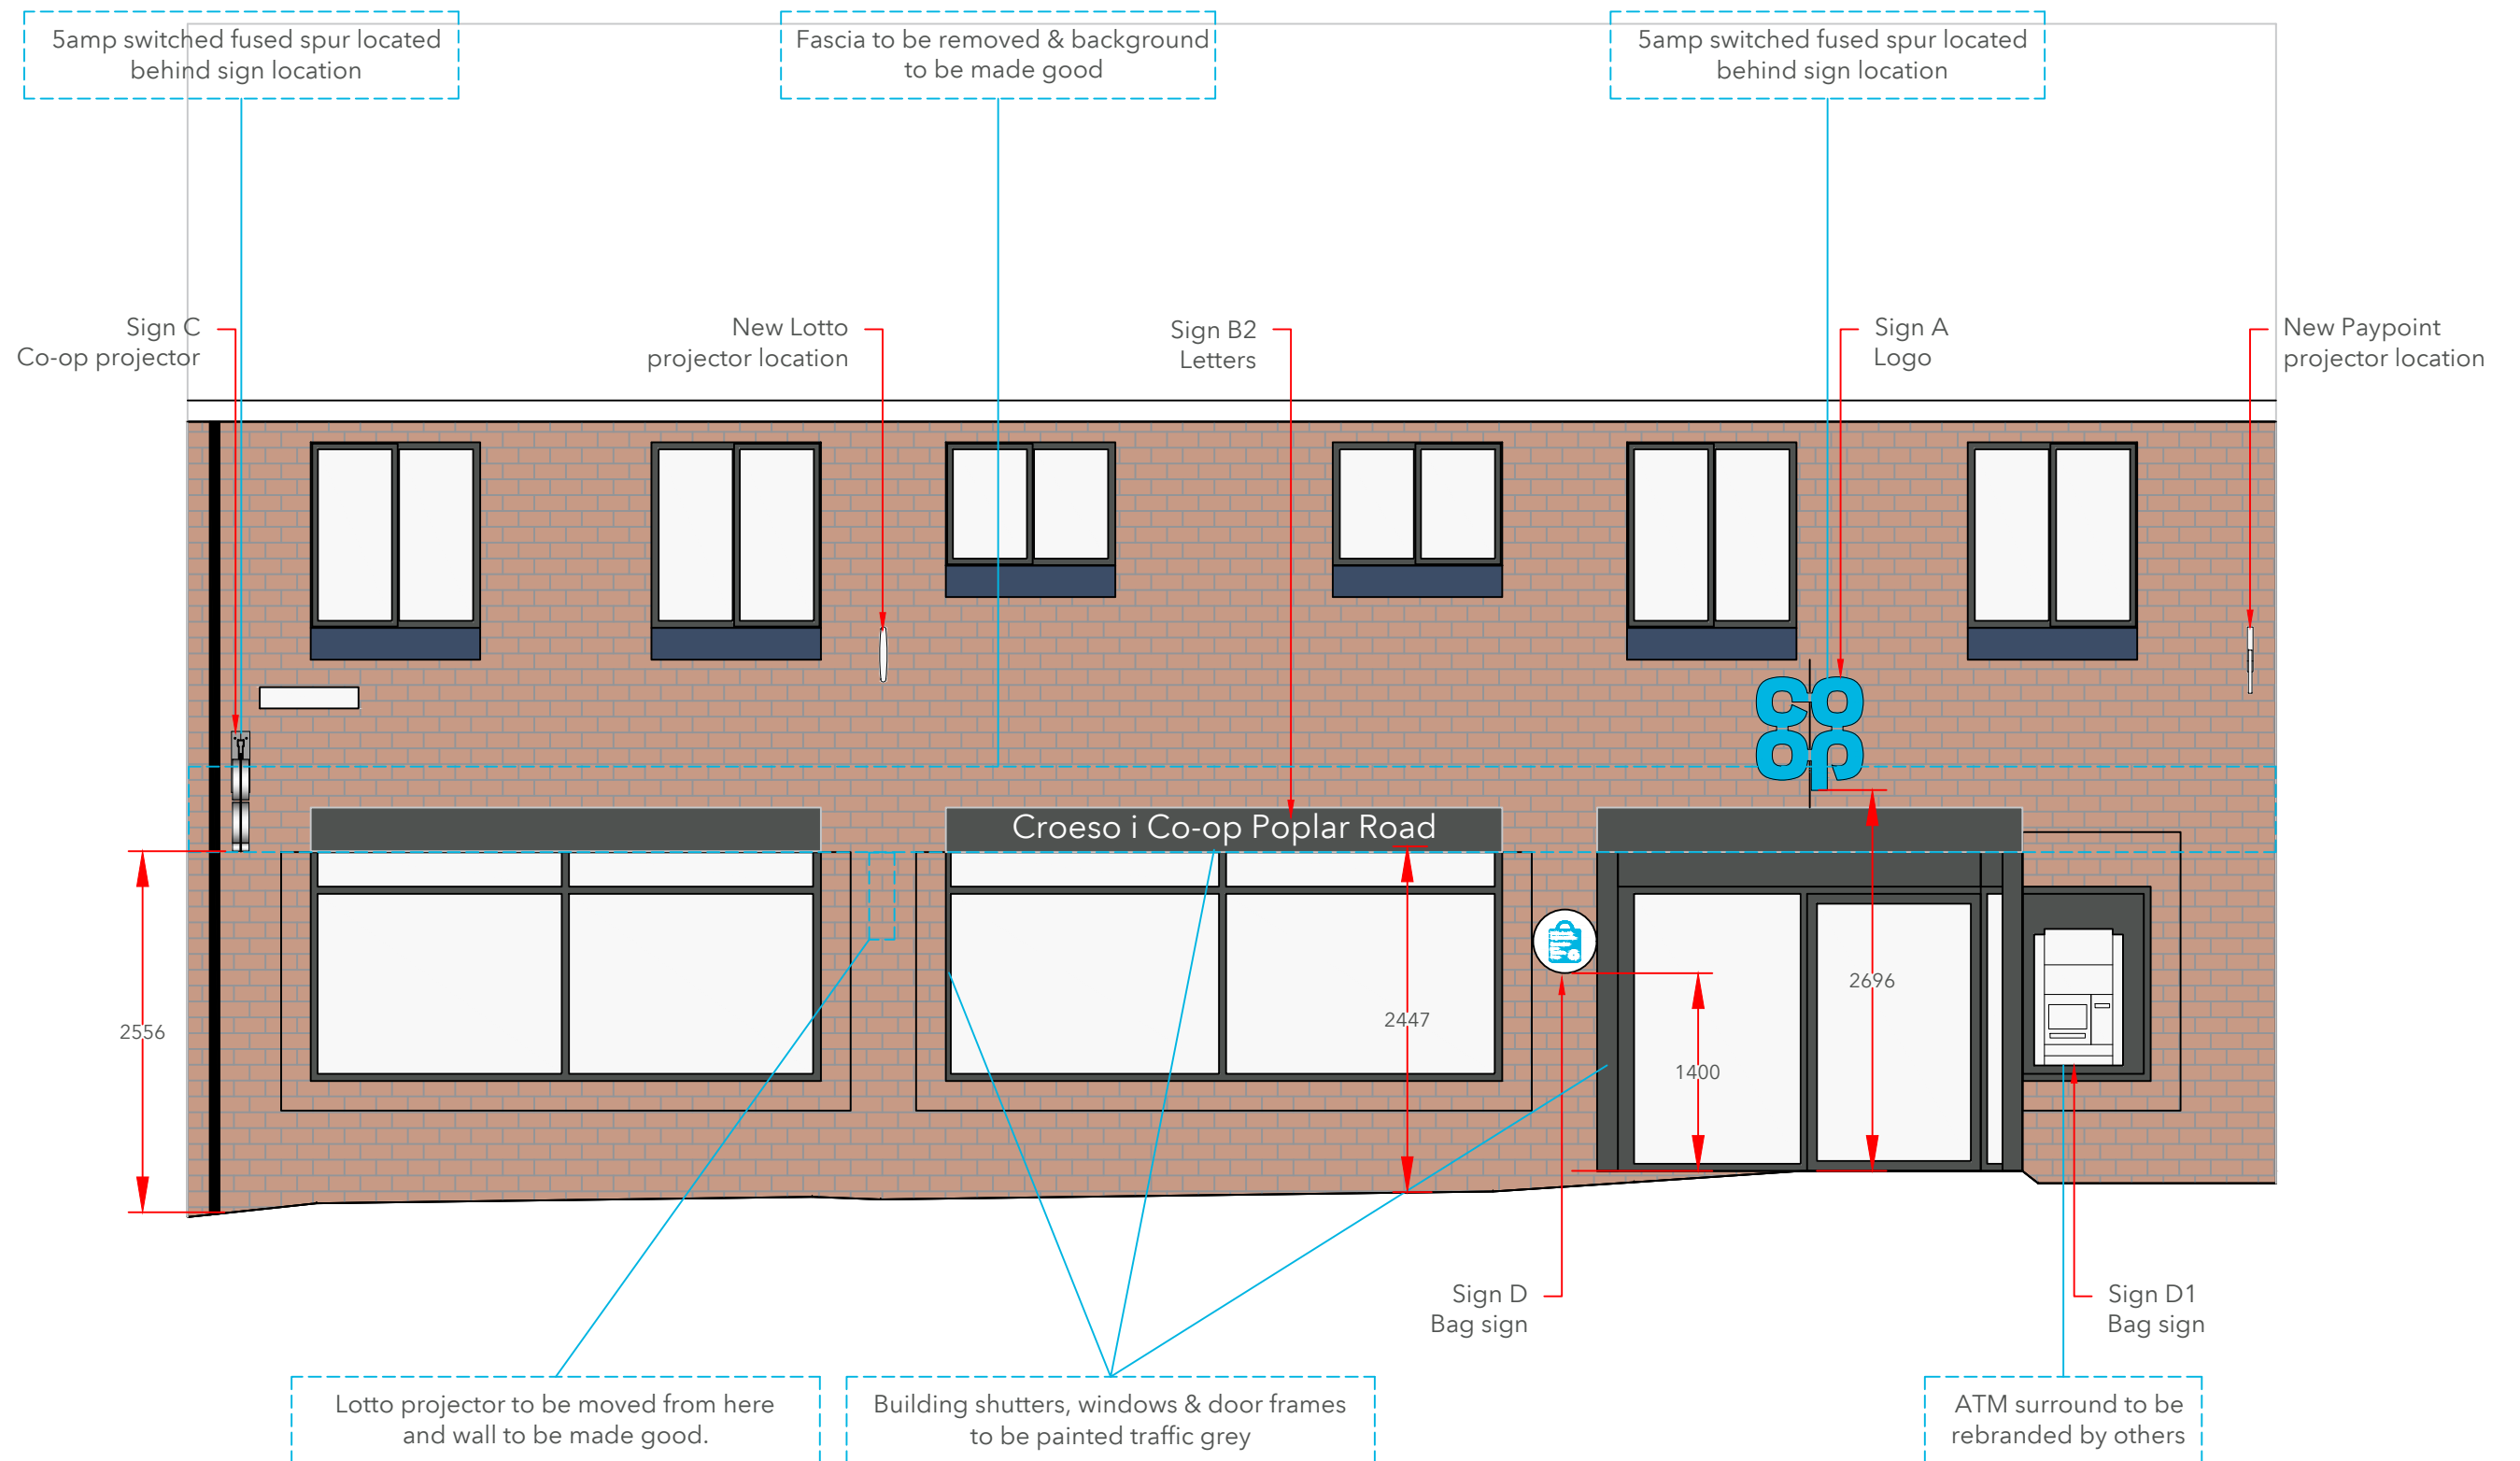

Proposed Elevation 1 (Option 2), Scale 1:50 (Vinyl Letters on shutter)

Store Name: Poplar Road
 Store No: 8149
 Futurama W.O: 128204
 Store Type: Everyday Convenience - Value
 Programme: BAU / Refit
 CAD reference: P2F7M0 (Unlocked CAD)



Address: 21 Poplar Road
 Wrexham
 Clwyd
 LL13 7DG
 Revision: Original Scheme
 Author: KP

Olympia House
 Lockwood Court
 Middleton Grove
 Leeds
 LS11 5TY
 United Kingdom

Telephone: 0113 270 5595
 Facsimile: 0113 277 1143
 E-mail: postbox@futurama.ltd.uk

delivering
branded
environments™



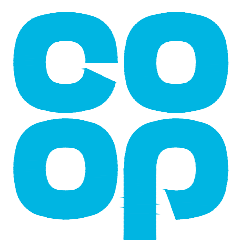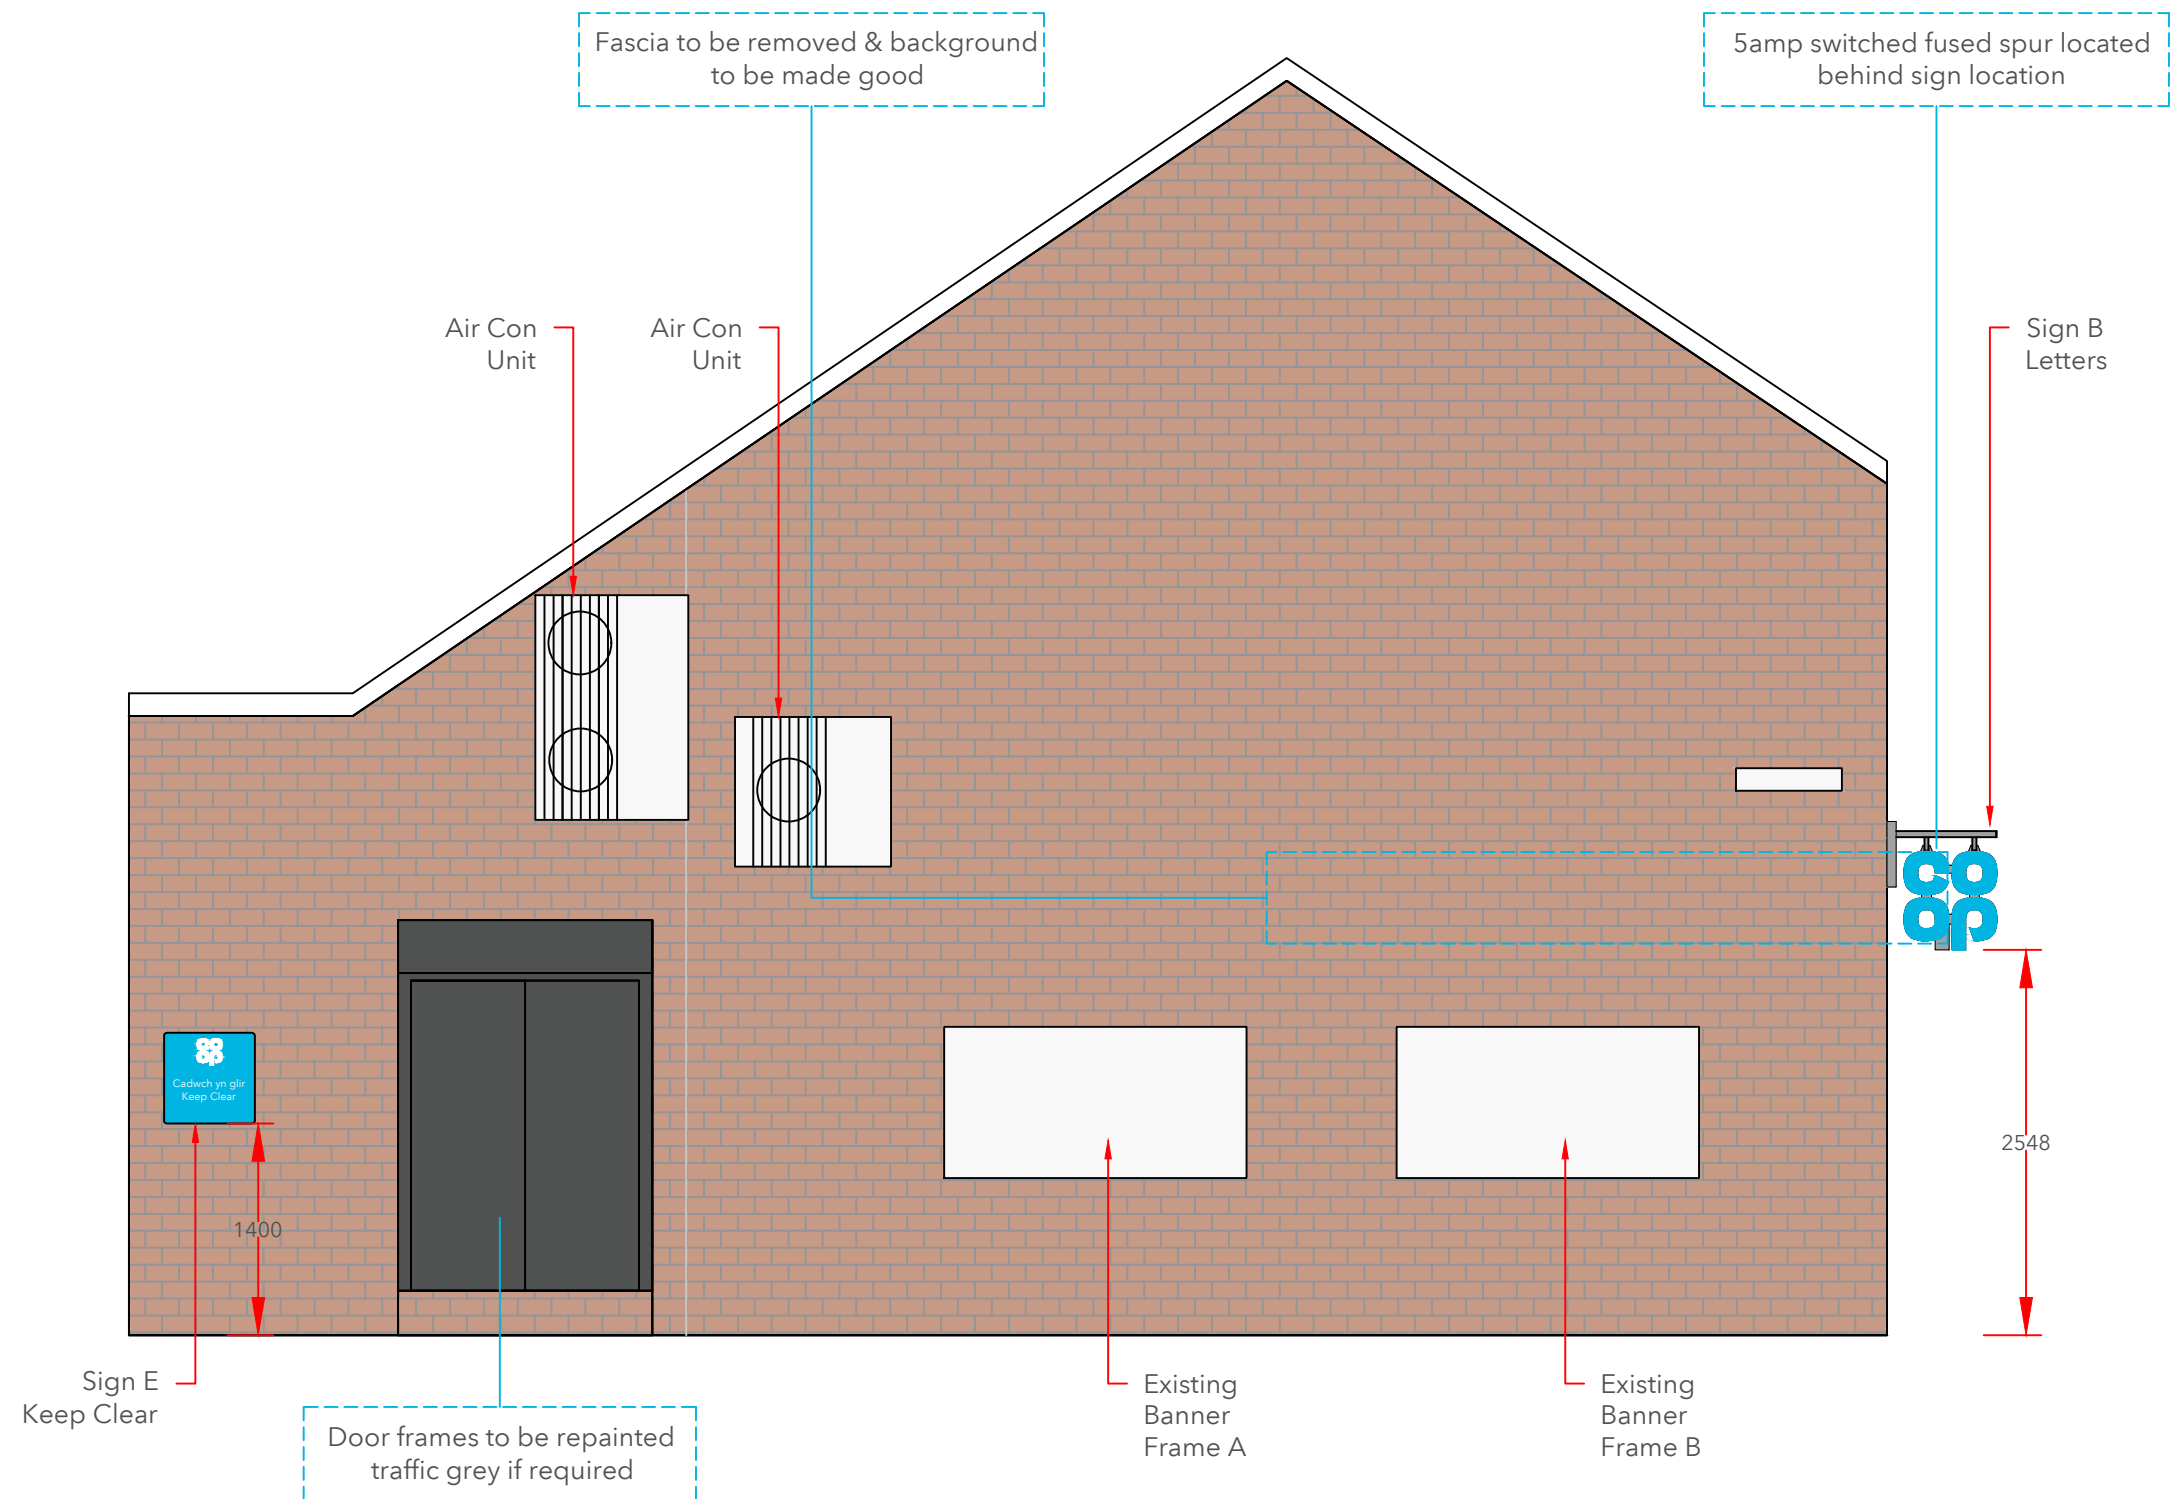

Proposed Elevation 2, Scale 1:50

Store Name: Poplar Road
 Store No: 8149
 Futurama W.O: 128204
 Store Type: Everyday Convenience - Value
 Programme: BAU / Refit
 CAD reference: P2F7M0 (Unlocked CAD)


Address: 21 Poplar Road
 Wrexham
 Clwyd
 LL13 7DG
 Revision: Original Scheme
 Author: KP

Olympia House
 Lockwood Court
 Middleton Grove
 Leeds
 LS11 5TY
 United Kingdom

Telephone: 0113 270 5595
 Facsimile: 0113 277 1143
 E-mail: postbox@futurama.ltd.uk

delivering
branded
environments™



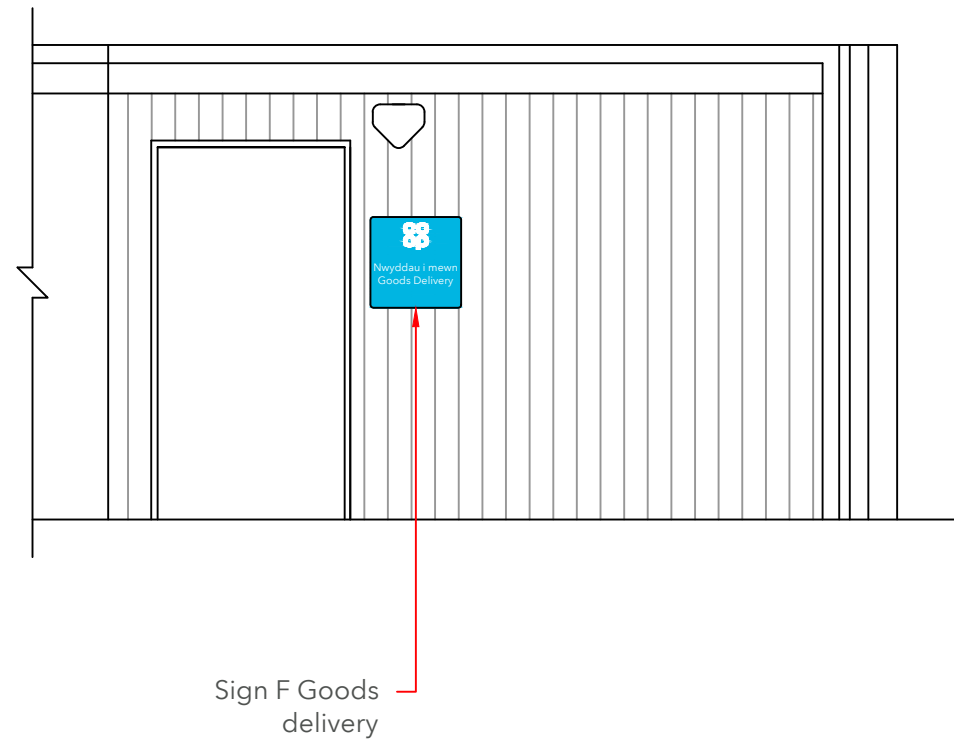

Proposed Elevation 3, Scale 1:50

Store Name: Poplar Road
Store No: 8149
Futurama W.O: 128204
Store Type: Everyday Convenience - Value
Programme: BAU / Refit
CAD reference: P2F7M0 (Unlocked CAD)

Address: 21 Poplar Road
Wrexham
Clwyd
LL13 7DG
Revision: Original Scheme
Author: KP


Olympia House
Lockwood Court
Middleton Grove
Leeds
LS11 5TY
United Kingdom

Telephone: 0113 270 5595
Facsimile: 0113 277 1143
E-mail: postbox@futurama.ltd.uk

delivering
branded
environments™



OPTION 1:

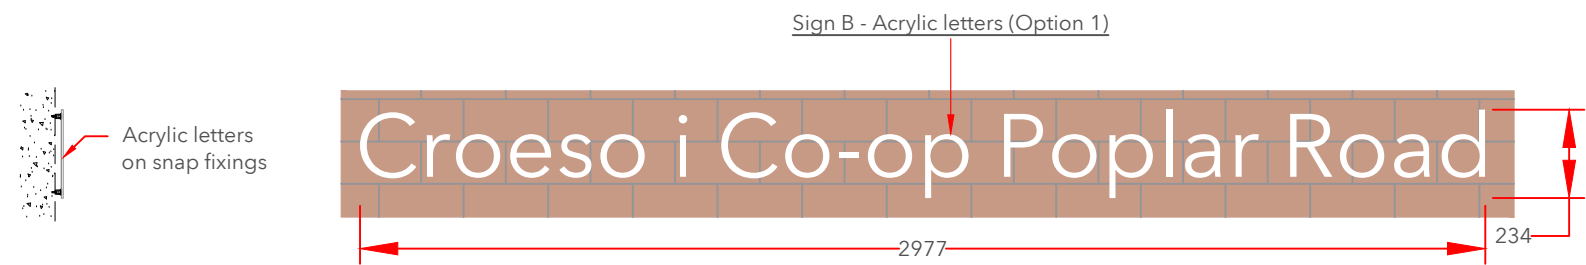

Letters Cross Section
Scale 1:20 @A3

Sign B1 Specifications: (OPTION 1)

"Welcome to Anytown Co-op" 234mm to match 800mm logo to be from 5mm WHITE Perspex 069 Acrylic on locator snap fixings.(CFP-WL0800-A/W) Scale 1:20 @A3

Letter Count: 22

Scale 1:20

OPTION 2:




Letters Cross Section
Scale 1:20 @A3

Sign B2 Specifications: (OPTION 2)

"Welcome to Anytown Co-op" 234mm to match 800mm logo to be from plot cut white self adhesive vinyl to be applied directly to grey shutter box. Scale 1:20 @A3

Letter Count: 22

Scale 1:20

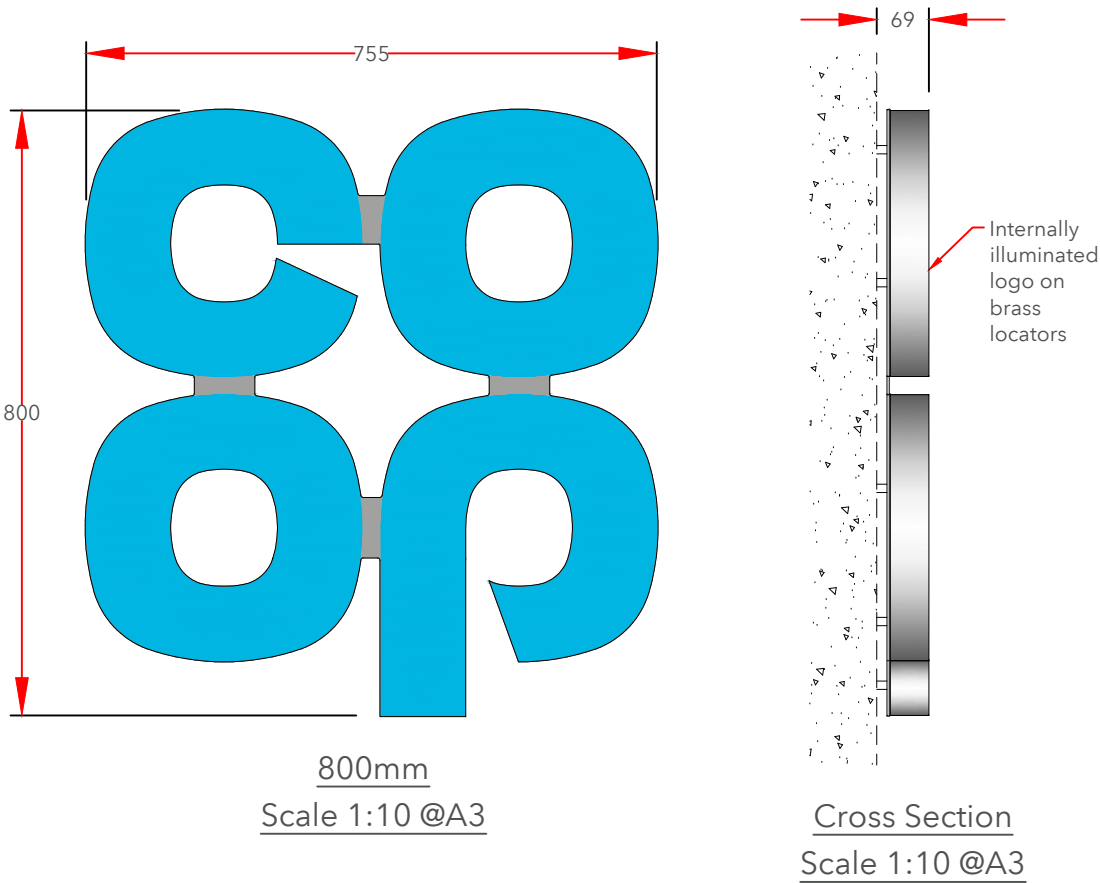

Sign A Specifications:

800mm Single sided built up logo. Steel mounting plate with individual built-up internally illuminated letters.Mounting plate to be 3mm Mild Steel fixed to building substrate with brass locator fixings.

3D built-up letters to have aluminium sides, 50mm deep with 5mm Co-op BLUE acrylic faces. All visible edges, aluminium returns & mounting plate to be finished Silver RAL 9006 60% gloss. Internally illuminated by white LEDs. (CFP-L-WM0800/B)



Collections


Store Name: Poplar Road
Store No: 8149
Futurama W.O: 128204
Store Type: Everyday Convenience - Value
Programme: BAU / Refit
CAD reference: P2F7M0 (Unlocked CAD)

Address: 21 Poplar Road
Wrexham
Clwyd
LL13 7DG
Revision: Original Scheme
Author: KP

Olympia House
Lockwood Court
Middleton Grove
Leeds
LS11 5TY
United Kingdom
Telephone: 0113 270 5595
Facsimile: 0113 277 1143
E-mail: postbox@futurama.ltd.uk

delivering
branded
environments™



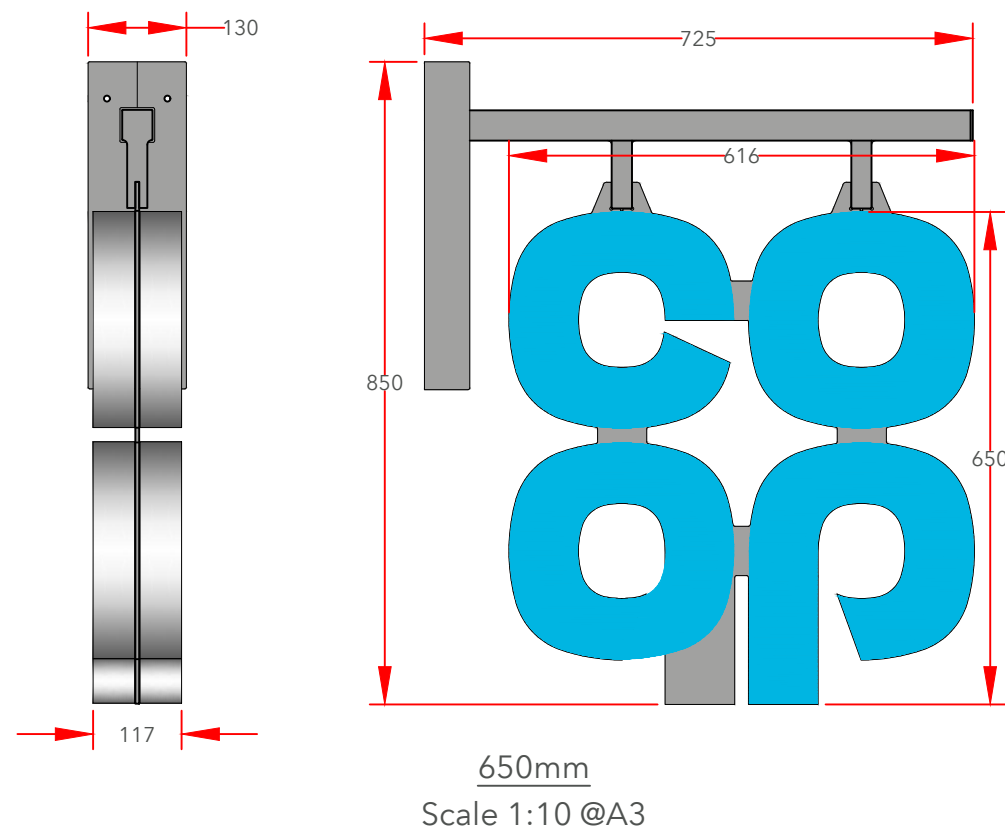

Sign C Specifications:


Projection sign size 650mm Internally Illuminated built up letters on both sides. Individual 3D letters constructed from silver aluminium side returns and Co-op BLUE acrylic faces - faces only to illuminate.

Fully welded 5mm Mild Steel wall mounting plate and support frame. Profile cut logo mounting plate from 5mm Mild Steel, welded to the hanging tubes. All visible steel work to be finished silver to match RAL 9006 60% gloss.(CFP-P-FF0650/B).




Sign D - Scale 1:10

450mm dia parking roundel
"Remember your reusable bags".
3mm ACM with applied vinyl display & anti-graffitti laminate.
Non-illuminated.
(CFP-CP-0450-I002/W)

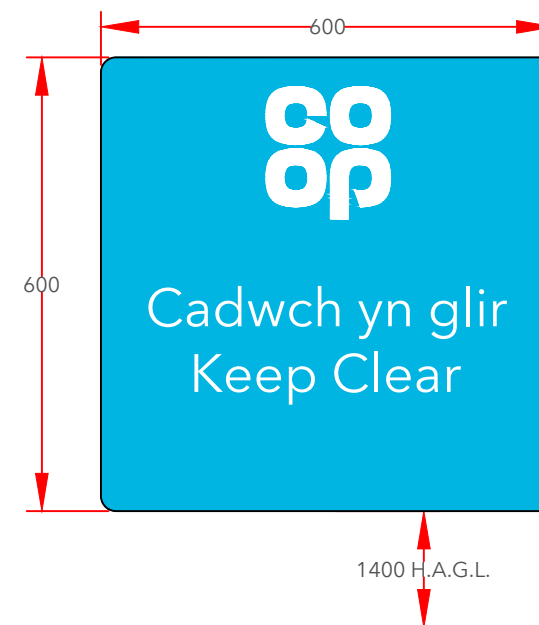

Sign E - Scale 1:10

600mm x 600mm parking sign
"Keep Clear".
3mm ACM with applied vinyl display & anti-graffitti laminate.
20mm radius corners.
Non-illuminated.
(CFP-CP-128204-E)

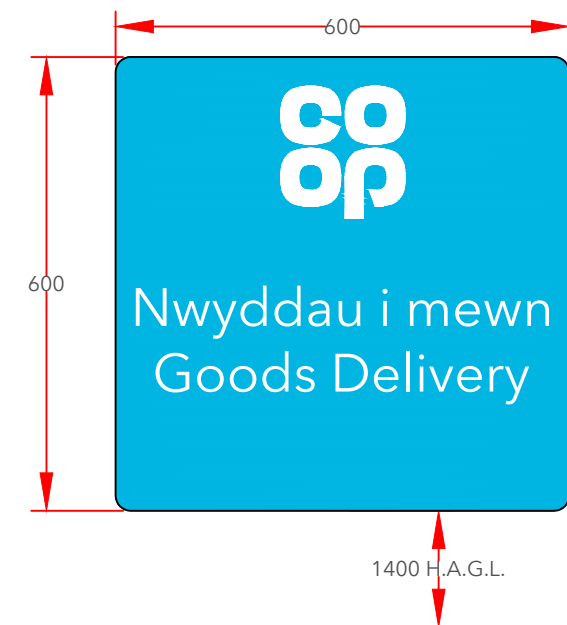

Sign F - Scale 1:10

600mm x 600mm parking sign "Goods Delivery".
3mm ACM with applied vinyl display & anti-graffitti laminate. 20mm radius corners.
Non-illuminated. (CFP-CP-128204-F)



Collections

Store Name: Poplar Road
Store No: 8149
Futurama W.O: 128204
Store Type: Everyday Convenience - Value
Programme: BAU / Refit
CAD reference: P2F7M0 (Unlocked CAD)

Address: 21 Poplar Road
Wrexham
Clwyd
LL13 7DG
Revision: Original Scheme
Author: KP

Olympia House
Lockwood Court
Middleton Grove
Leeds
LS11 5TY
United Kingdom

Telephone: 0113 270 5595
Facsimile: 0113 277 1143
E-mail: postbox@futurama.ltd.uk

delivering
branded
environments™





Site plan - Scale 1:200@A3 (Option 1 Acrylic letters shown)

Store Name: Poplar Road
Store No: 8149
Futurama W.O: 128204
Store Type: Everyday Convenience - Value
Programme: BAU / Refit
CAD reference: P2F7M0 (Unlocked CAD)

Address: 21 Poplar Road
Wrexham
Clwyd
LL13 7DG
Revision: Original Scheme
Author: KP

Olympia House
Lockwood Court
Middleton Grove
Leeds
LS11 5TY
United Kingdom

Telephone: 0113 270 5595
Facsimile: 0113 277 1143
E-mail: postbox@futurama.ltd.uk

delivering
branded
environments™

