



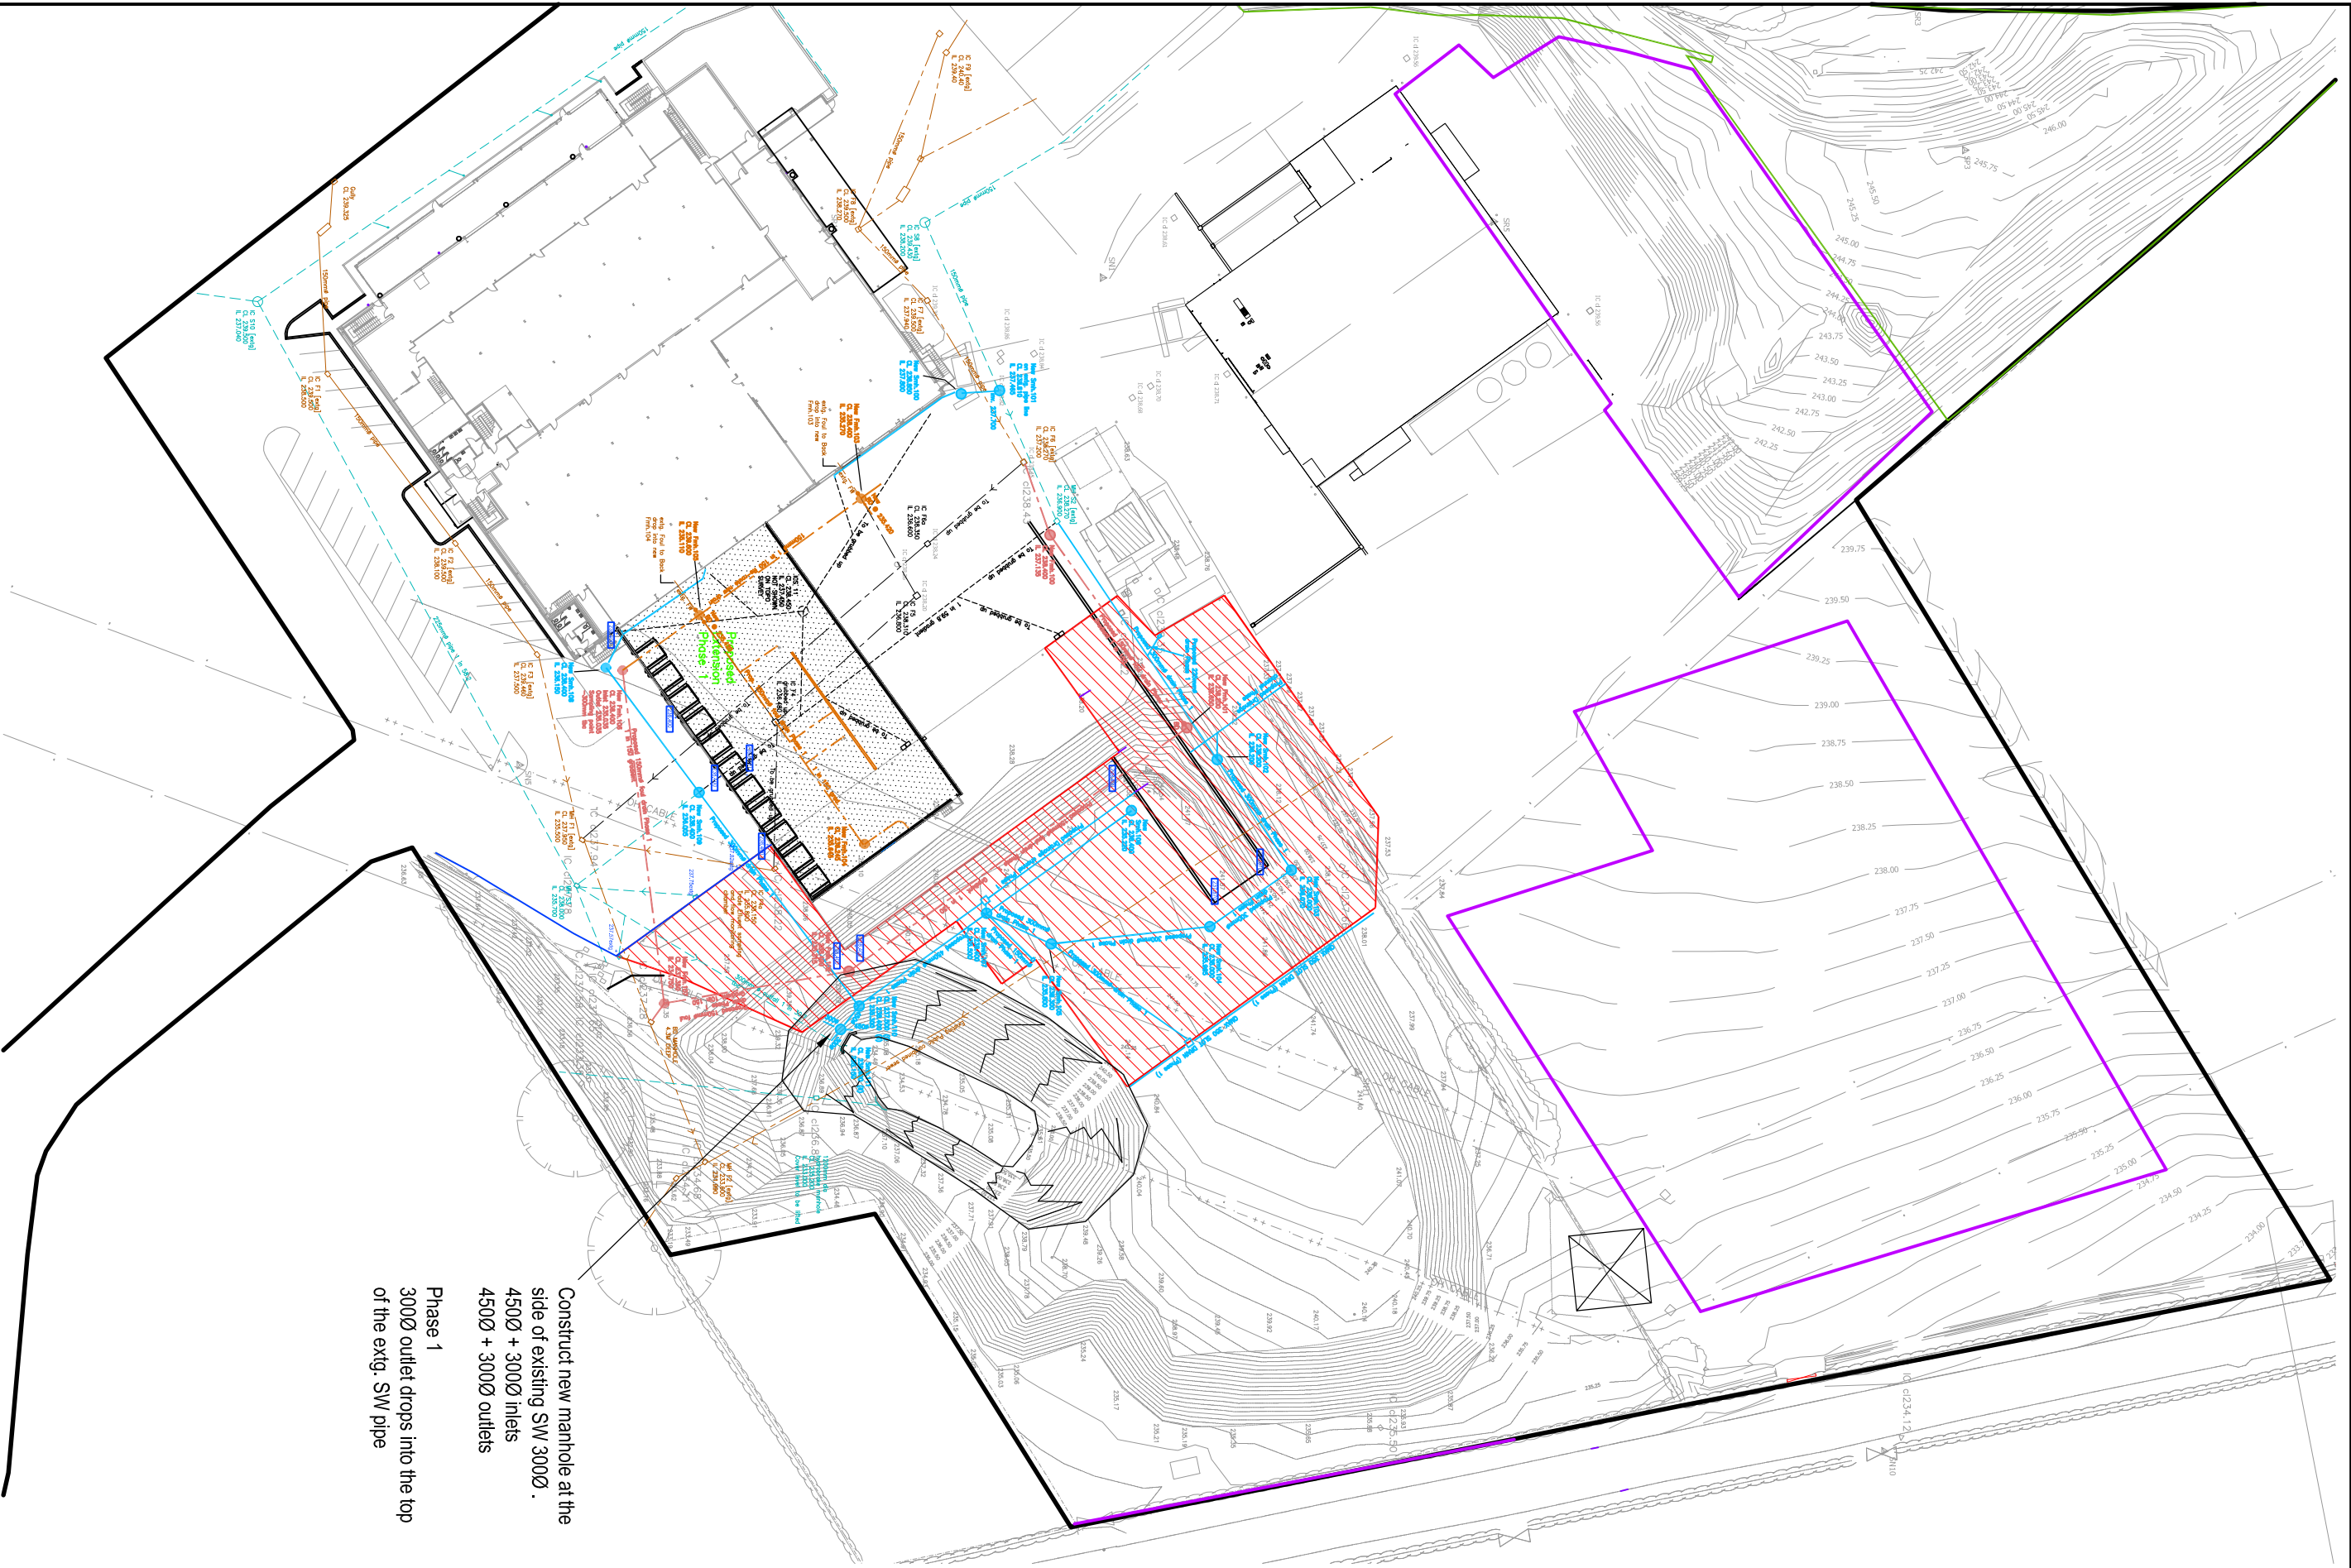


Phase 1
Extg. Pond has the capacity to take all Phase 1 works.
Existing Pond Inlet & Outlet untouched.



Phase 2
Storage crates installed
Extg. Pond partly Backfilled

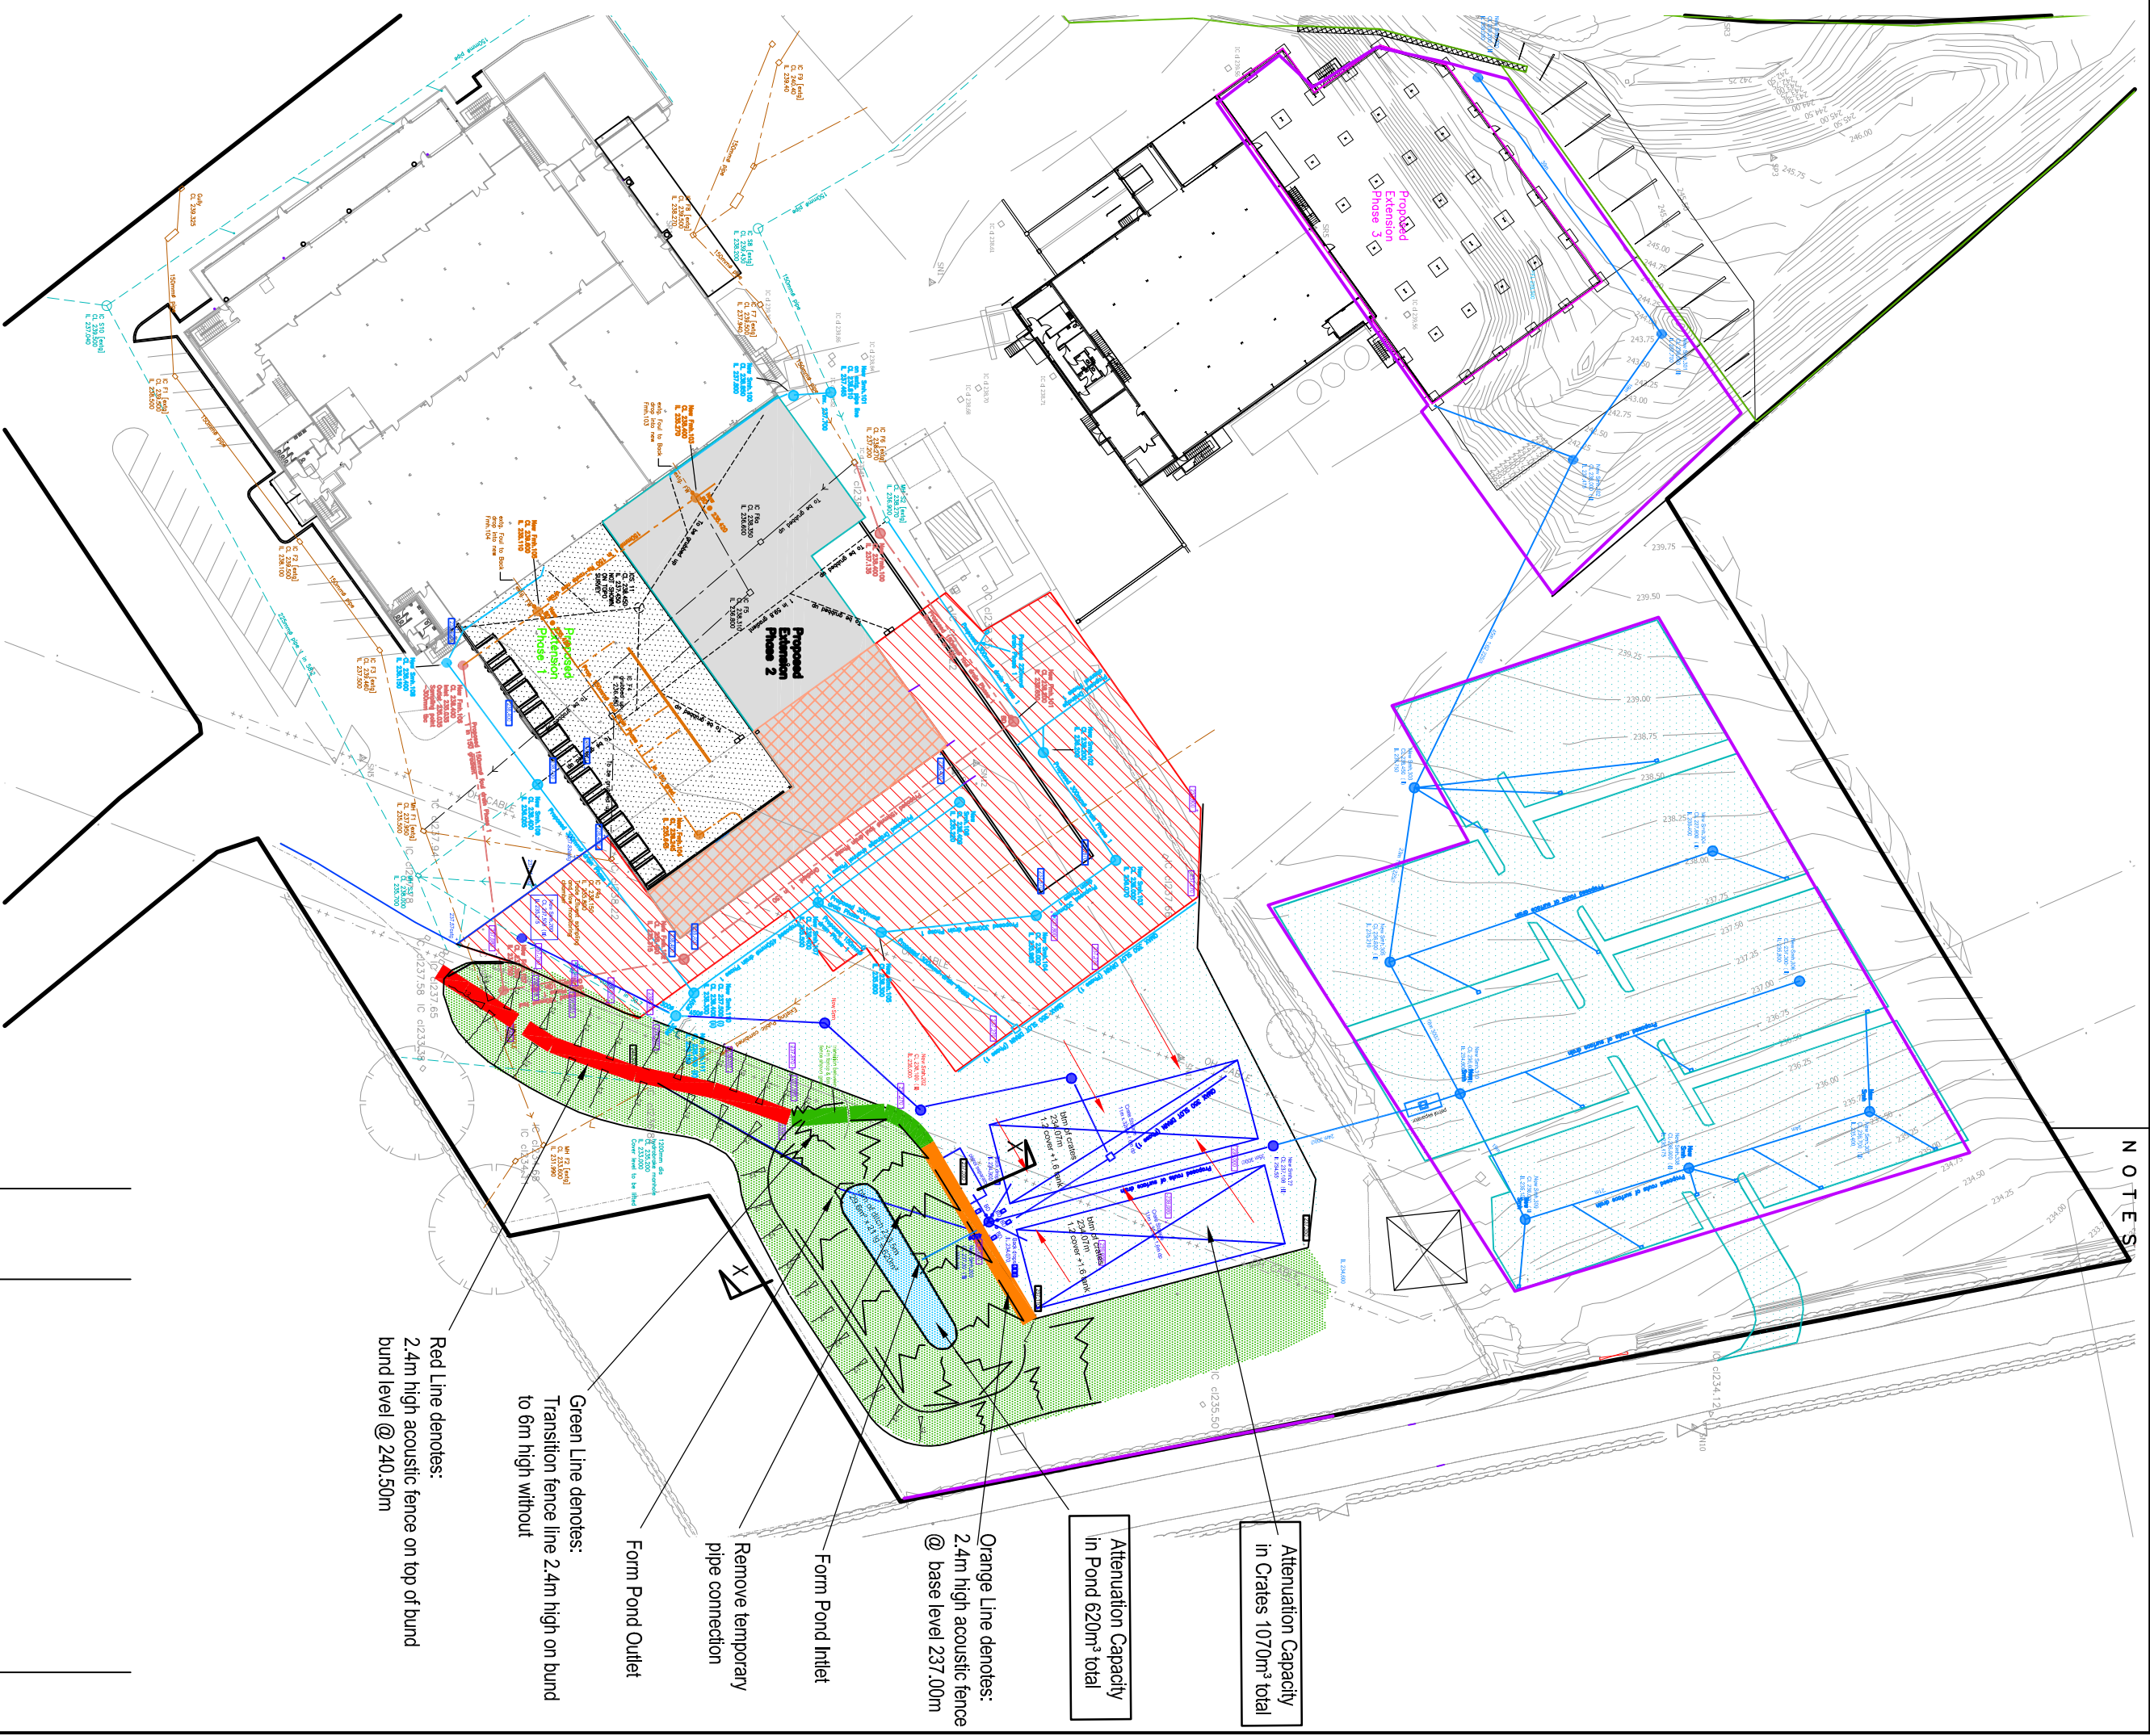


Phase 3
Pond and acoustic fence added.
New Pond deepened
New Pond Inlet fed from smh.203
New Pond Outlet Pipe reggraded and discharged into existing Hydr-brake manhole, invert taken as 300mm above given Invert level

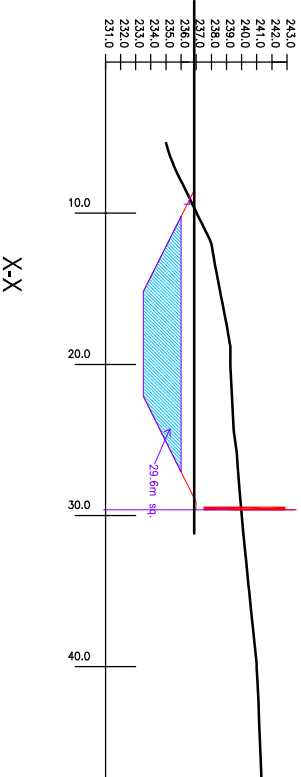

PLANNING



Unit A Racecourse Business Park
Doverfields, Uttoxeter
Staffordshire, ST14 6GB
Tel : 01889 569856 Fax : 01889 567154
info@aba-consulting.co.uk

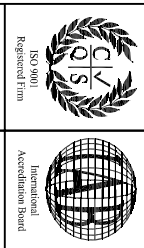

DRAWN BY	N.W. Edge	DATE	27.06.16
CHECKED BY	MD	SCALE	1:250
PROJECT No	14150	DRAWING No	505
		REVISION	