



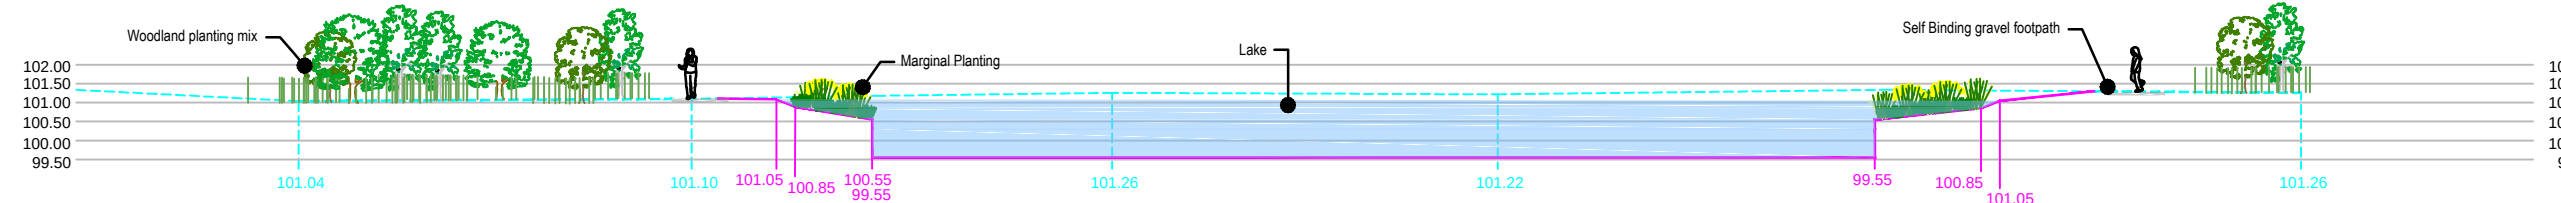


SECTION A-A'
Scale 1:200

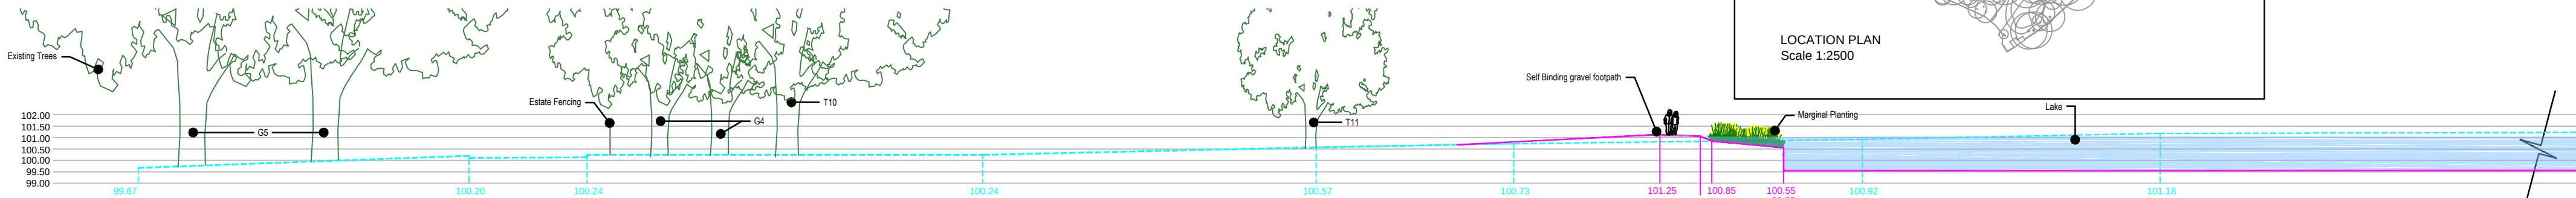

SECTION B-B'
Scale 1:200



SECTION C-C'
Scale 1:200

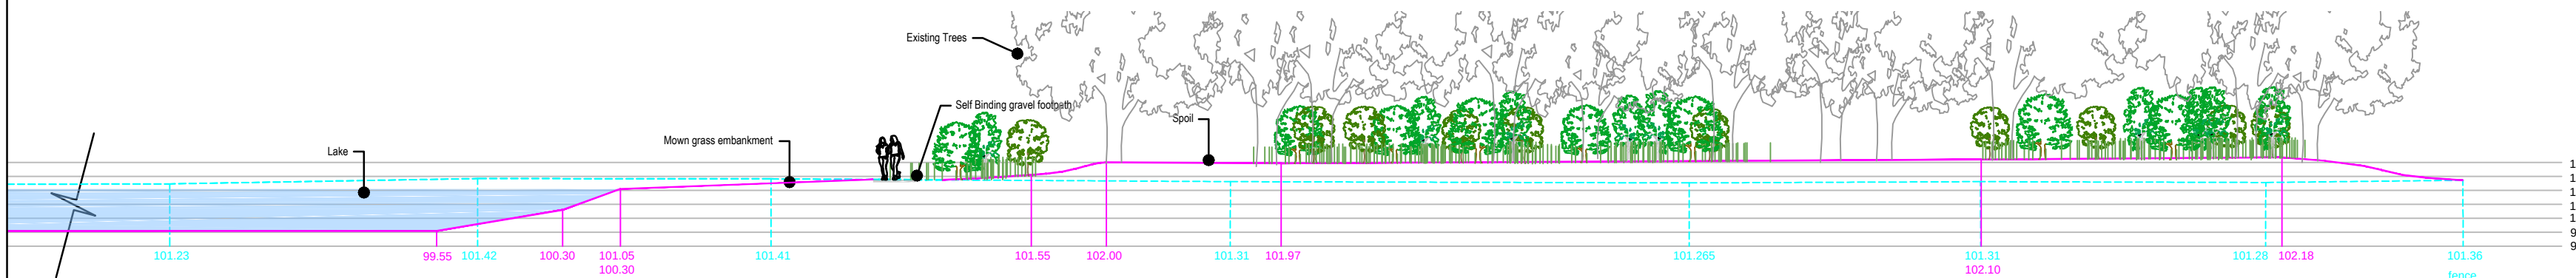

SECTION D-D'
Scale 1:200



LOCATION PLAN
Scale 1:2500

This drawing is copyright to Urban Vision Partnership Limited. It shall not be used without permission for any purpose. Reproduction is only permitted by prior arrangement. Do not scale from this drawing. All discrepancies to be related back to the originator for verification prior to commencing the works. All dimensions are in millimetres unless otherwise stated.

SAFETY, HEALTH AND ENVIRONMENTAL INFORMATION

In addition to the hazards / risks associated with the types of work detailed on this drawing, note the following:

Construction;

Proximity to open water. Care to be taken to reduce risk of drowning, slips, electrical hazards and water borne diseases (leptospirosis).

Maintenance / Cleaning;

Proximity to open water. Care to be taken to reduce risk of drowning, slips, electrical hazards and water borne diseases (leptospirosis).

Decommissioning / Demolition;

Proximity to open water. Care to be taken to reduce risk of drowning, slips, electrical hazards and water borne diseases (leptospirosis).

It is assumed that all works will be carried out by a competent contractor working, where appropriate, to an approved method statement.

POI	Planning Submission	04.10.16	GJH	PC
rev	description	date	drawn	chk



Commercial in Confidence
Urban Vision Partnership Limited
Emerson House, Albert St, Eccles, Manchester M30 0TE T 0161 779 4800

client
Robinwood Activity Centre Ltd

project
Robinwood Activity Centre Ltd

drawing
Existing & Proposed Sections

approval status	date
☐ Feasibility / Sketch	30.09.16
☒ Design	drawn
☐ Tender	GJH
☐ Construction	checked
☐ For Record Purposes	

project ref
UV007502
drawing number
007502-UV-EW-XX-DR-107

scale @ A2
as shown
revision

www.urbanvision.org.uk

Note:
Depth of lake to be 1.5m