



North East Elevation @1:50




North West Elevation @1:50



South West Elevation @1:50



South East Elevation @1:50

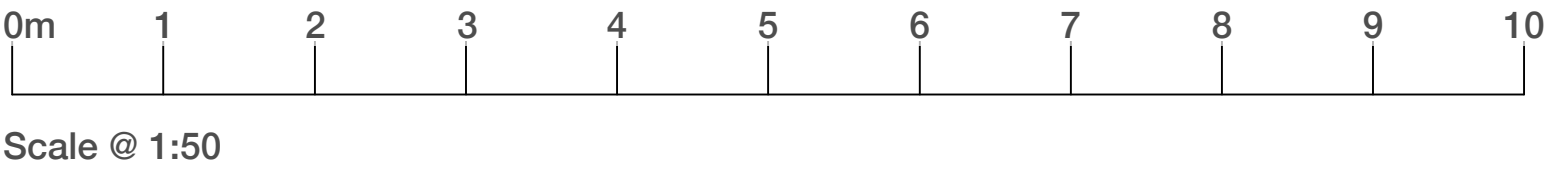

For Planning Only
Not for Construction

PROPOSED SHOWERS AND WATERSPORTS CHANGING ELEVATIONS

Cross Lanes Hotel
Bangor Road, Cross Lanes, Wrexham
for
Robinwood Activity Centres

15-077-P08