
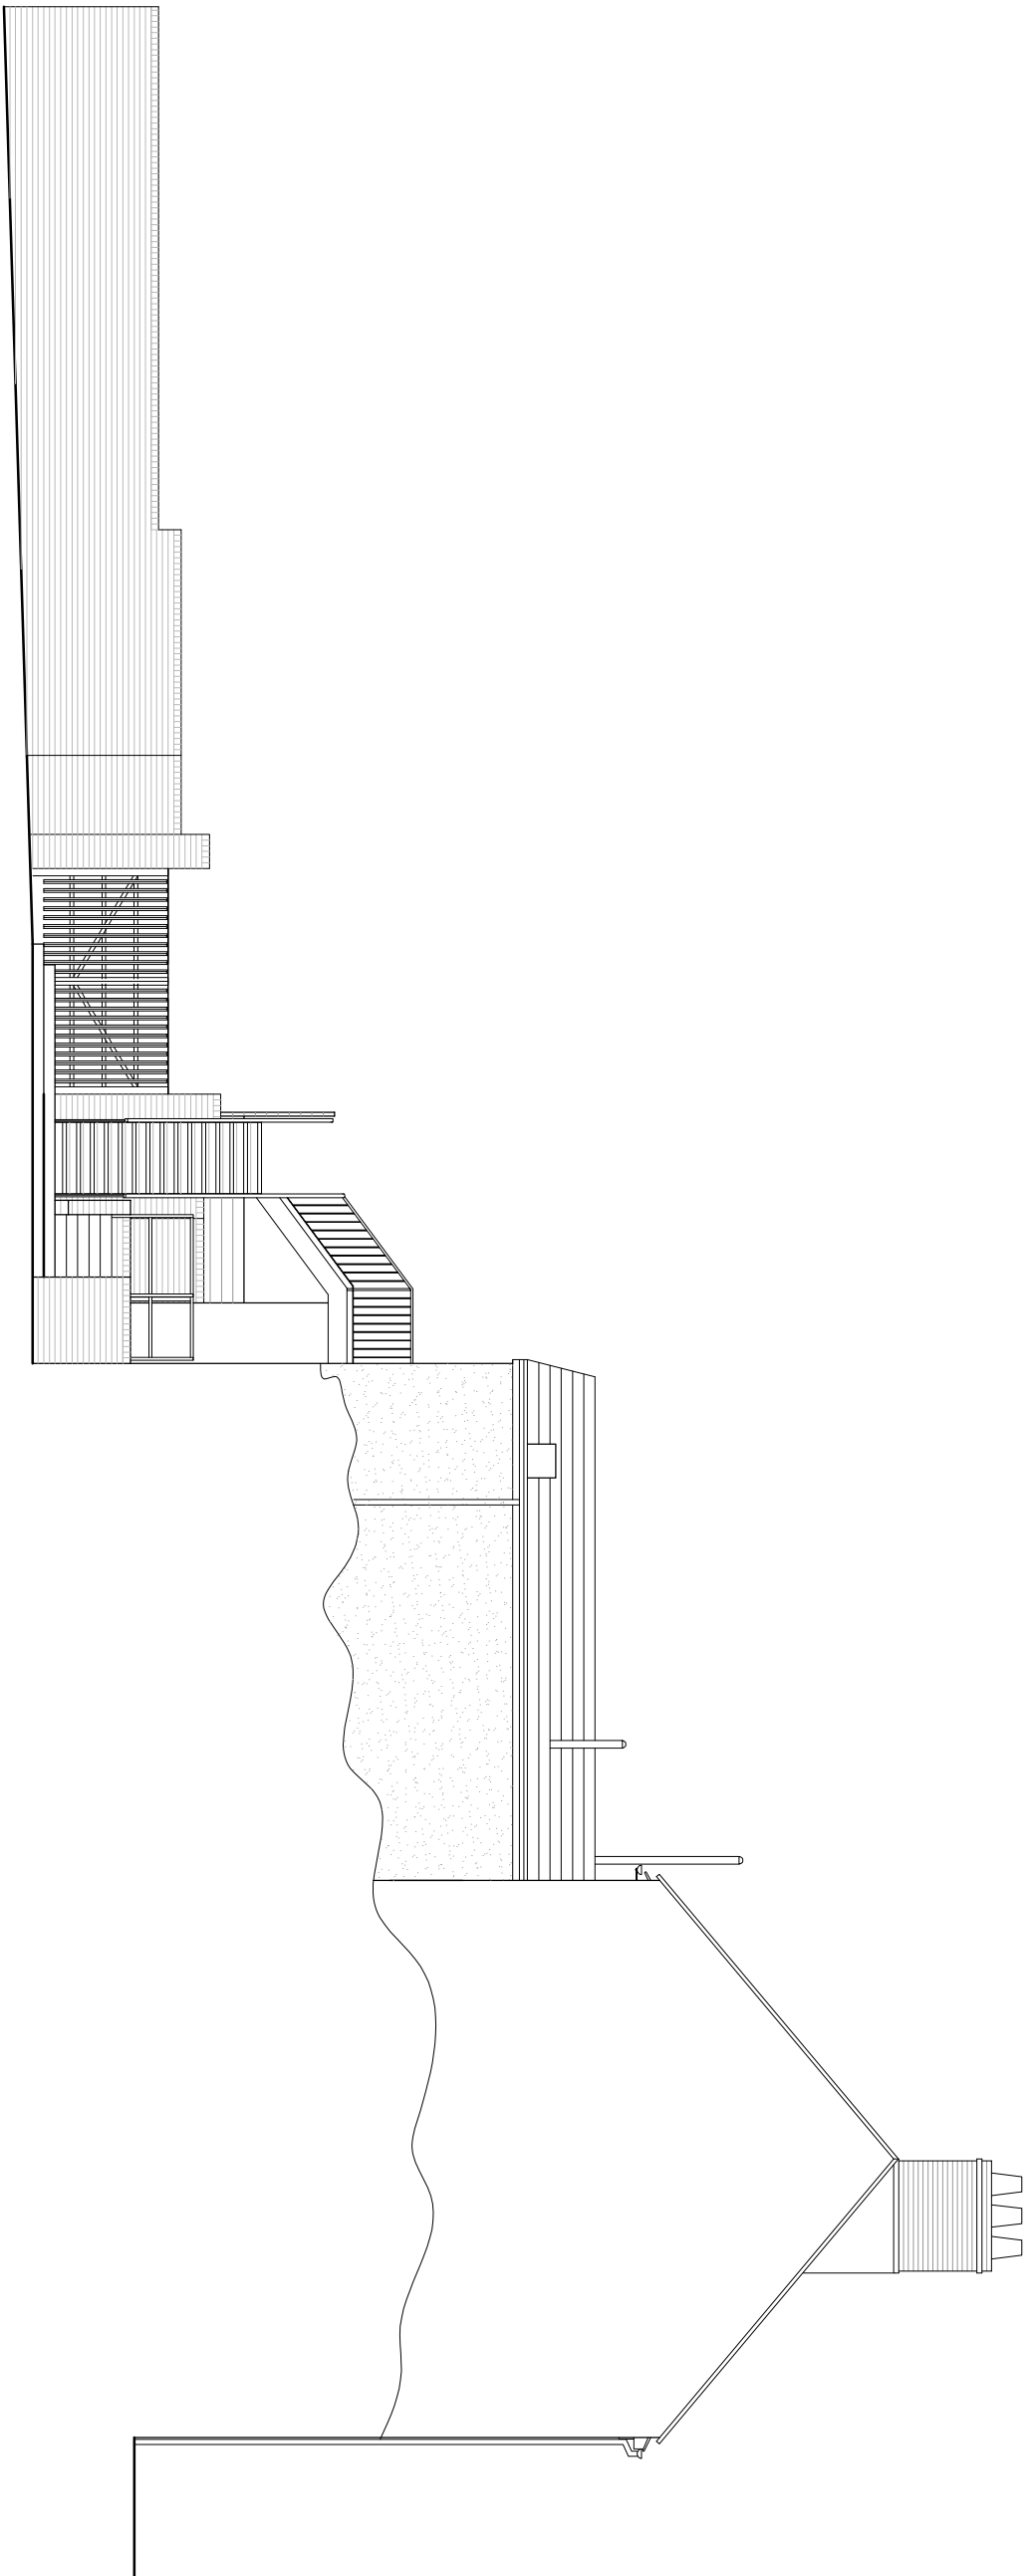


Do not scale off this drawing. All dimensions to be checked on site prior to manufacture and construction. This drawing is the property of Just+ Architects and should not be reproduced without permission. All discrepancies to be brought to the attention of the architect immediately. This drawing to be read in conjunction with the specification / bill of quantities and related drawings.

REVISION		
-	PLANNING ISSUE	26/08/2016
A	Kitchen extract added to Elevation 3	JHD
B	Amendations and Elevation 4 added	AMS
C	Sections updated to suit amended layout	CT

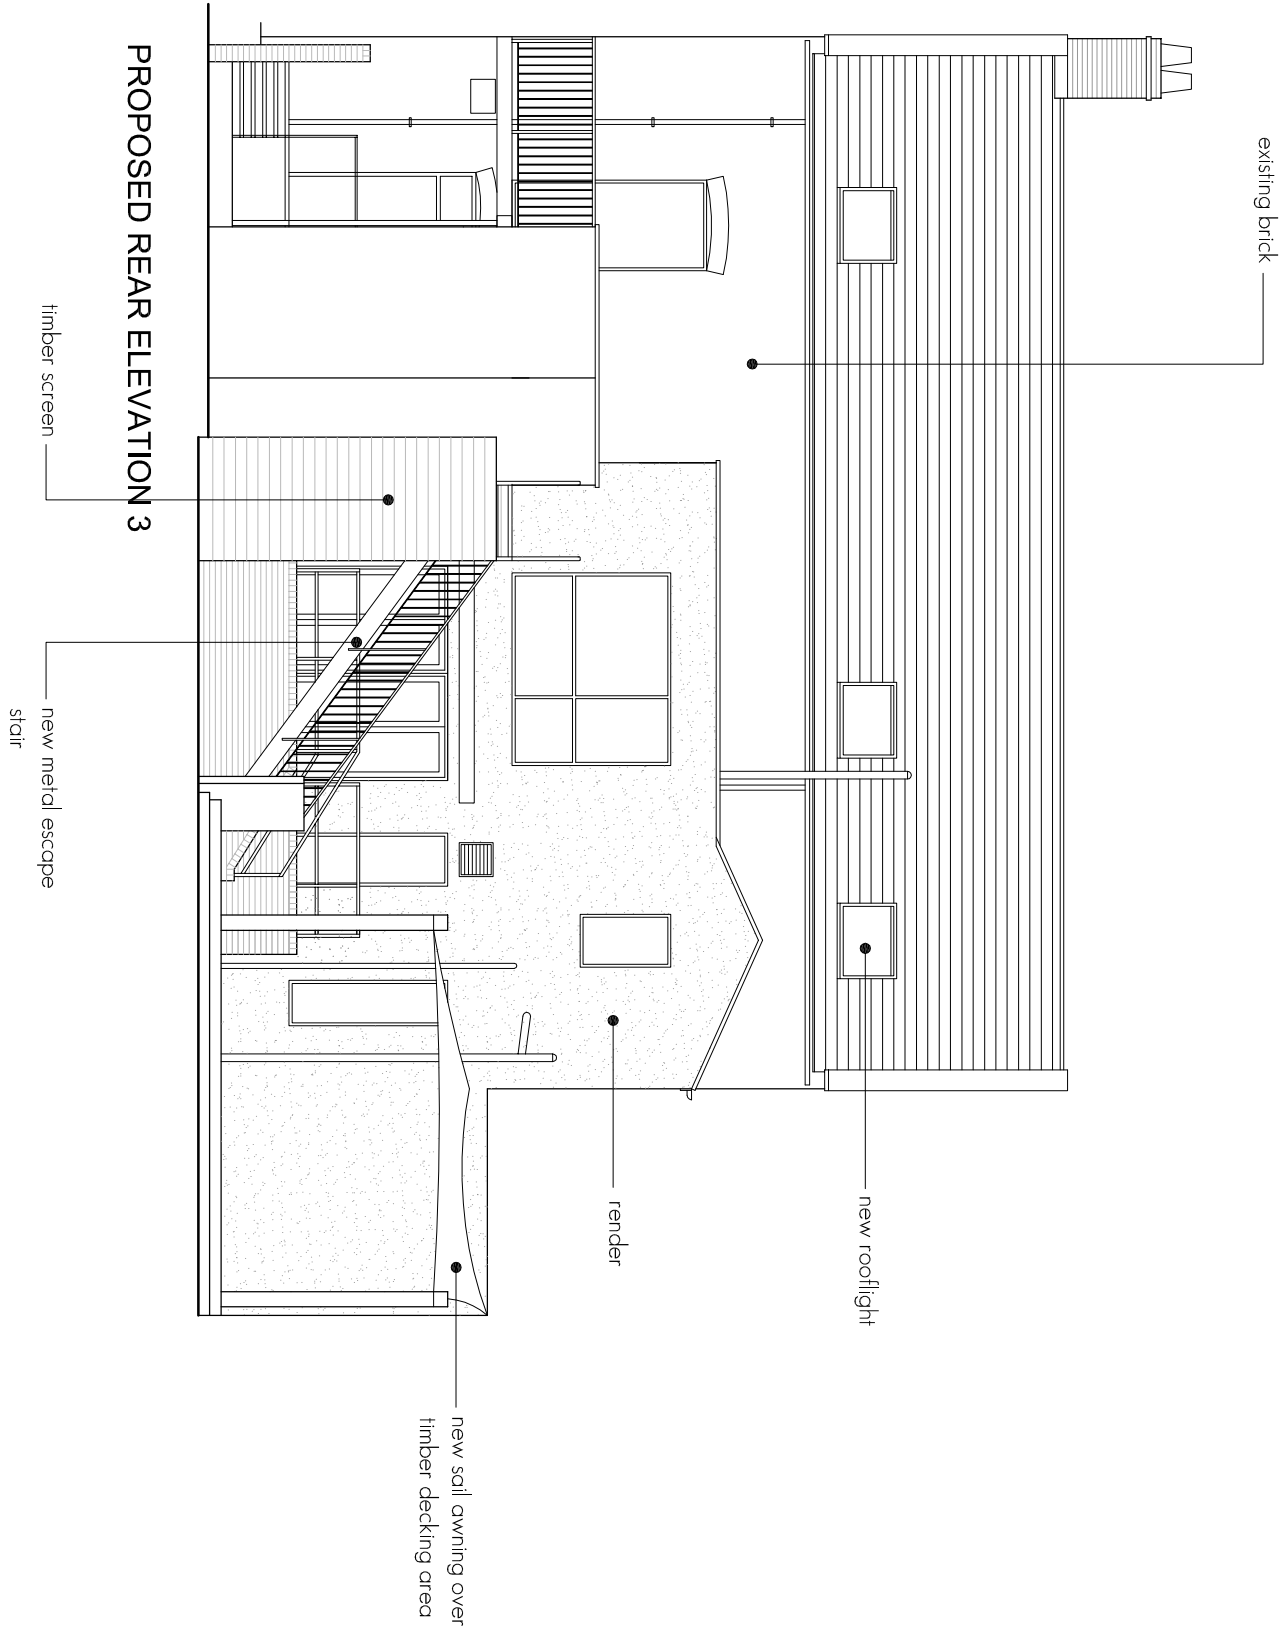

BARDONRICH	client
THE FAT BOAR WREXHAM	project
PROPOSED ELEVATIONS 3 AND 4	title
BDR03	job No.
AV02 - B	dwg No.
1:100 @ A2	scale
JHD	drawn