





Proposed North Elevation




Proposed East Elevation

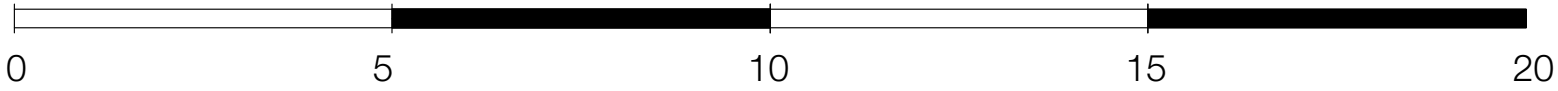

For Planning Only
Not for Construction

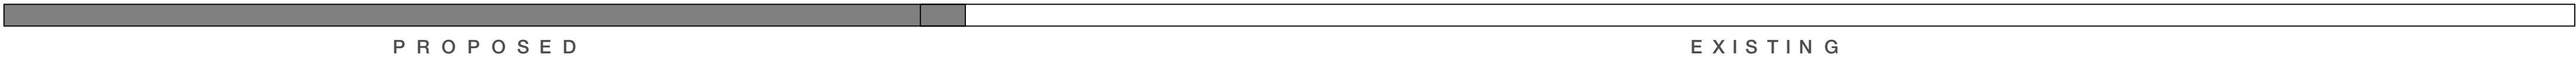

Proposed South Elevation

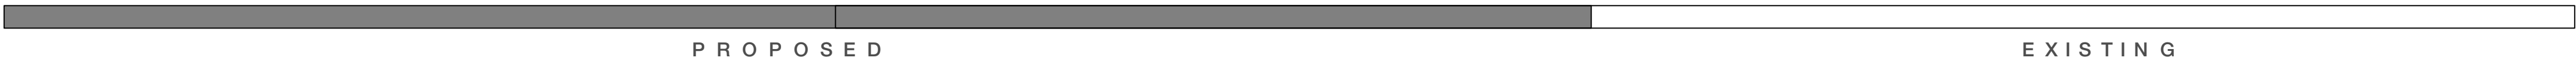

Proposed West Elevation

For Planning Only
Not for Construction

