


Z:\0733 - Paterson - Rossett\Drawings\0733 - As Proposed Revised A.rvt

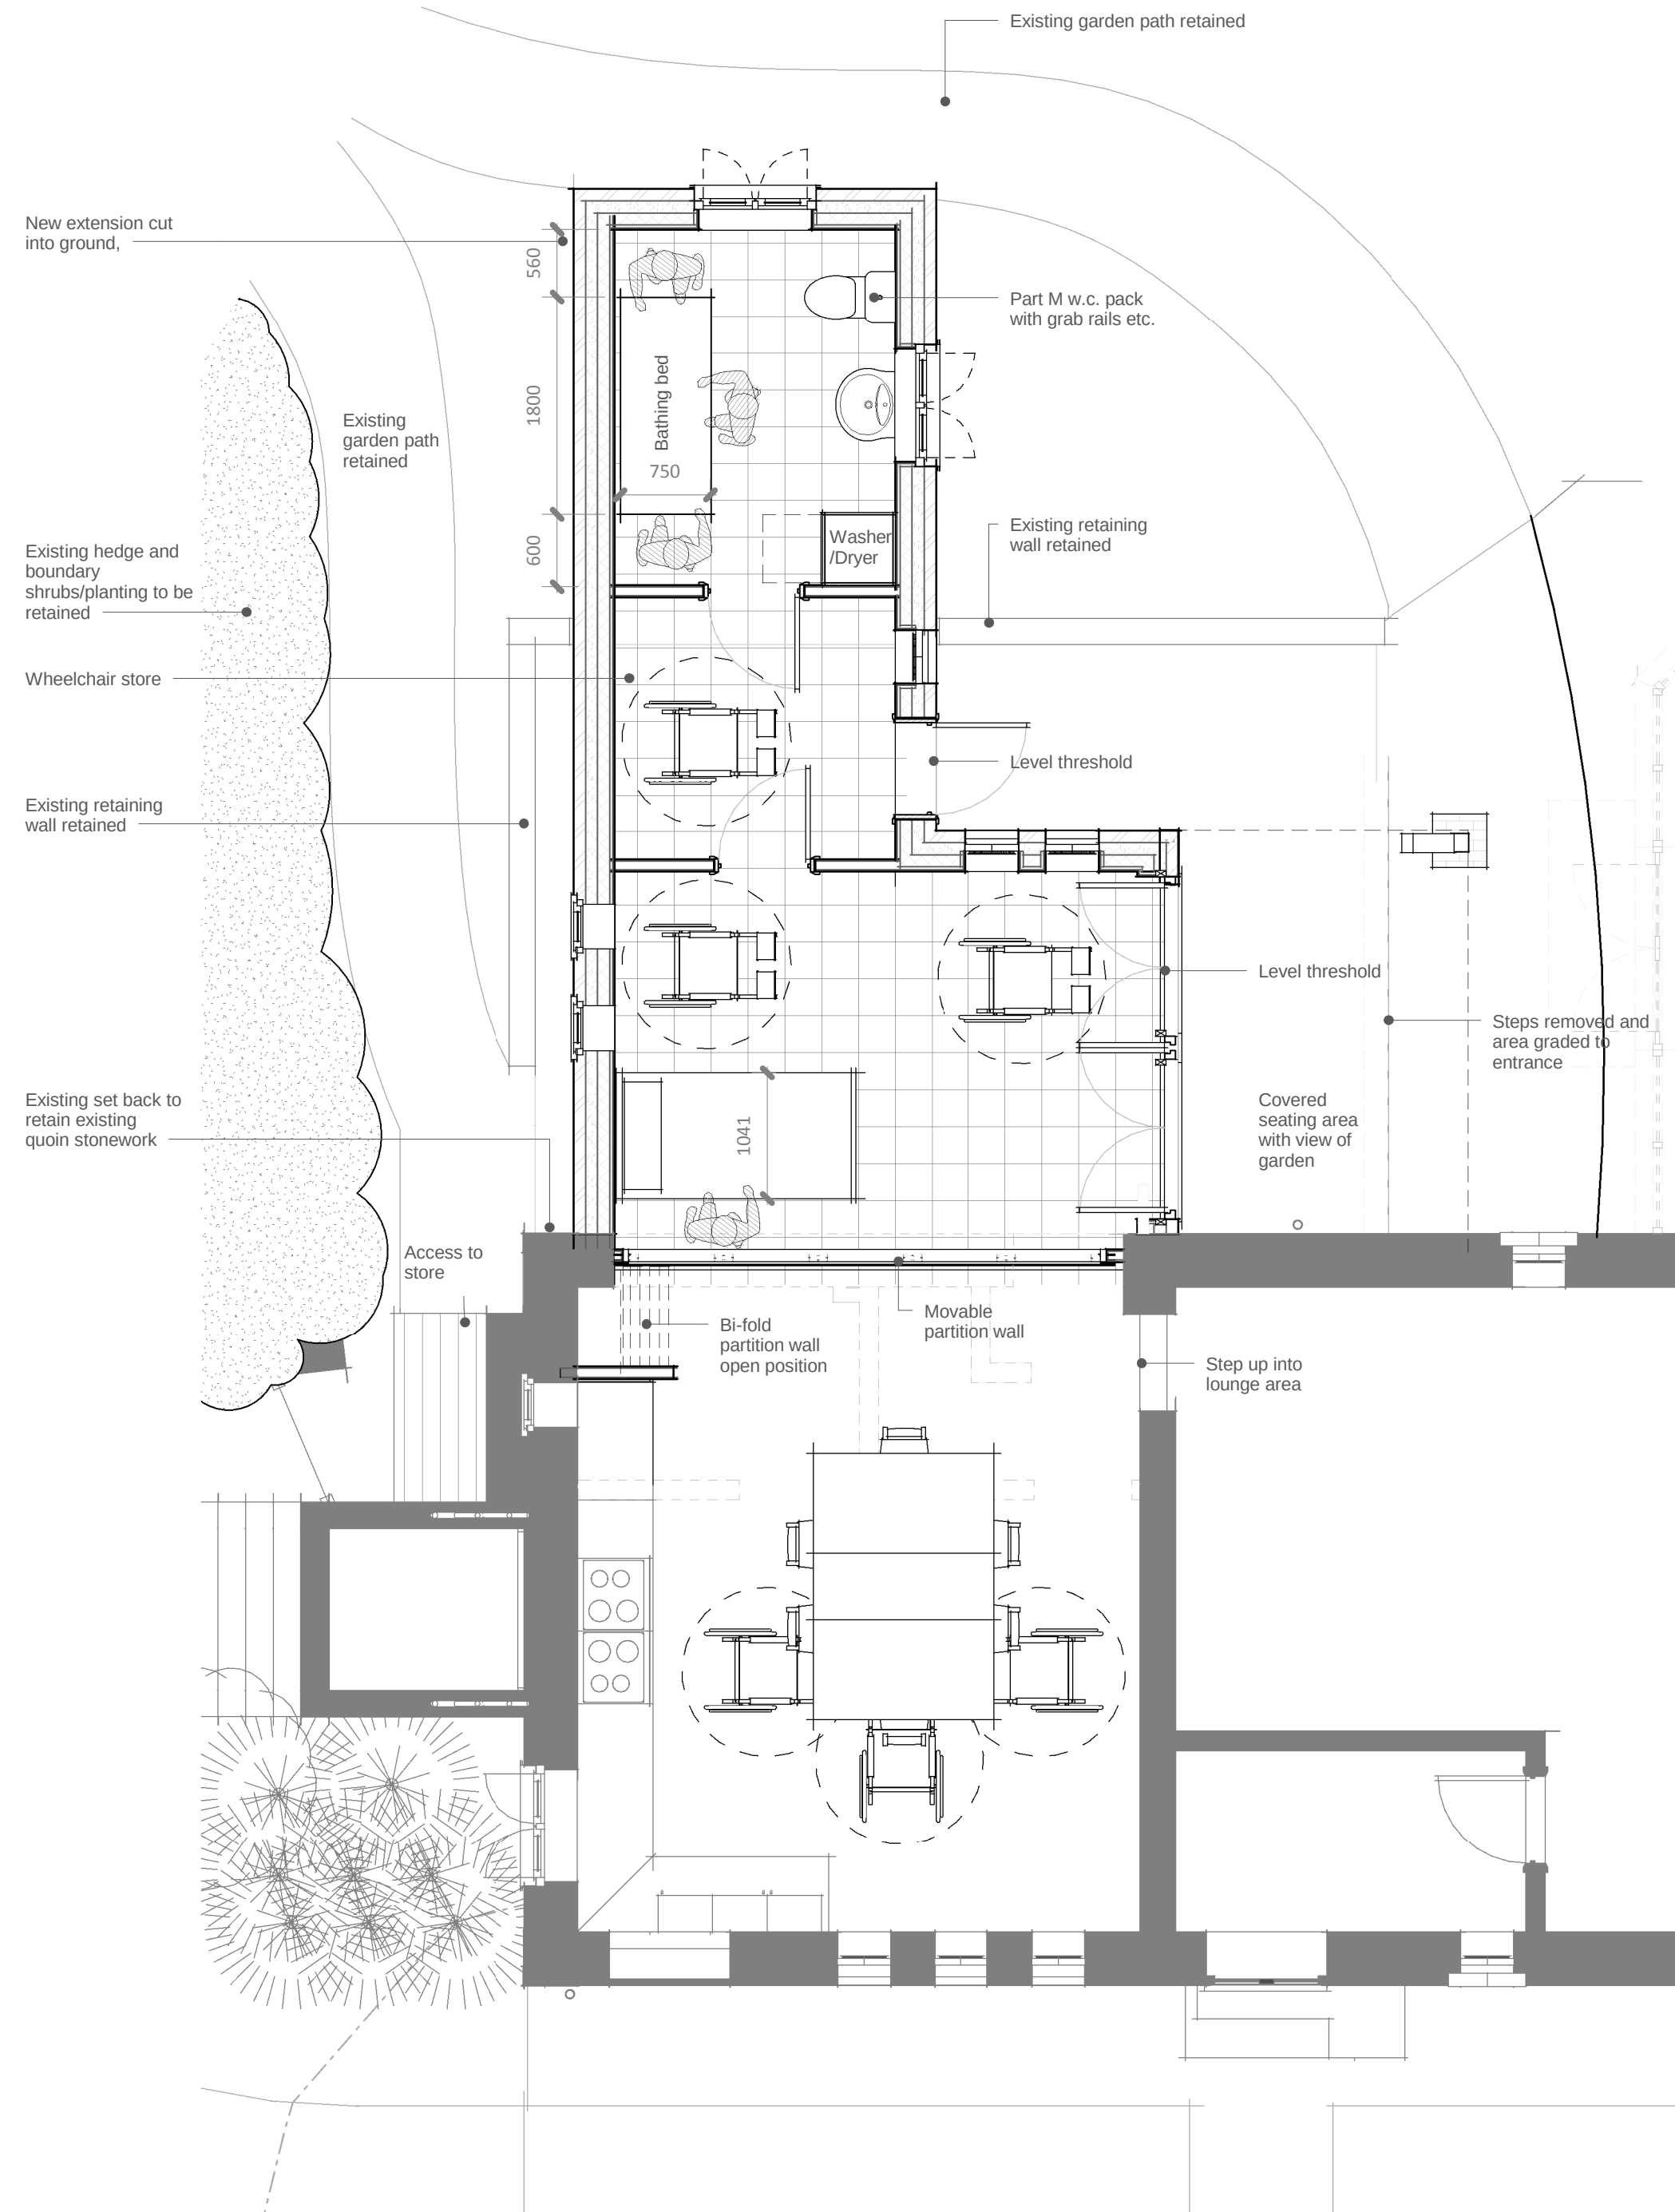

Copyright © 2015 City Architectural Ltd. - All rights reserved.

**DO NOT SCALE FROM PRINTS
USE FIGURED DIMENSIONS ONLY.**

The contractor is to check all dimensions on site prior to commencing setting out works and report any discrepancies.
DO NOT PROCEED IN THE EVENT OF A DISCREPANCY

Rev	Date	Revision Description
-----	------	----------------------

City Architectural Ltd.

R.I.B.A. Chartered Architects
7 Norton Road, Vicars Cross, Chester, CH3 5UJ.
Tel: 01244 341 662
info@cityarchitectural.co.uk
www.cityarchitectural.co.uk

Project : Alterations to 1 Croeshowell Court
Drawing : Detail GF Plan

Client: Mr & Mrs Paterson

Sheet Size: A2L Scale as shown at A2

Project / Drawing / Revision
0733 / PL04

15/07/2016 11:38:11