



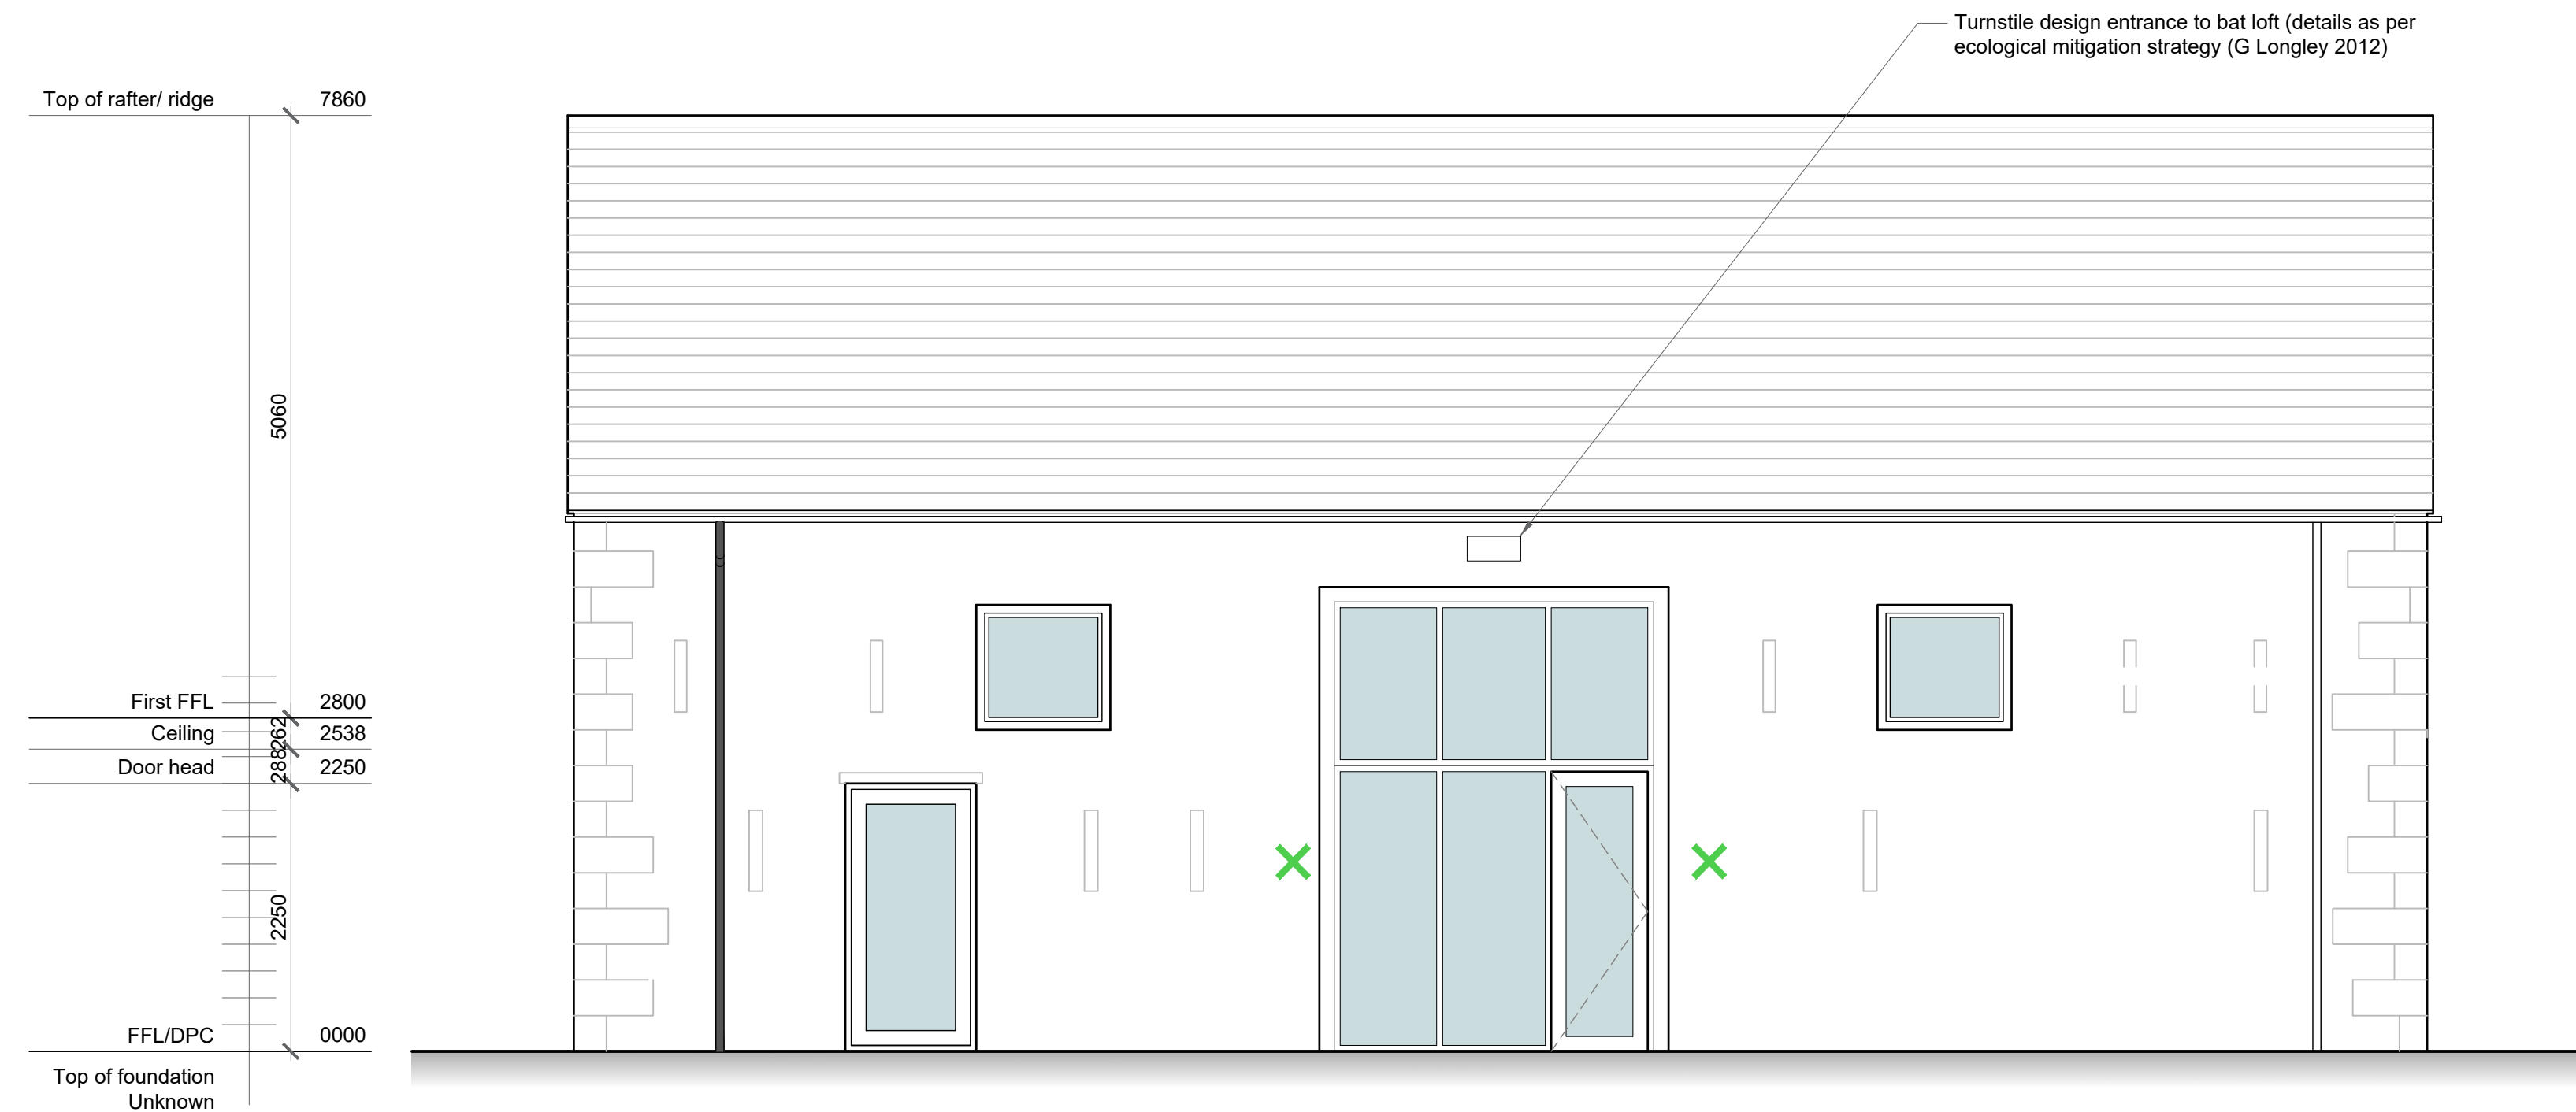

A Proposed Elevation - Barn 4

Scale: 1:50

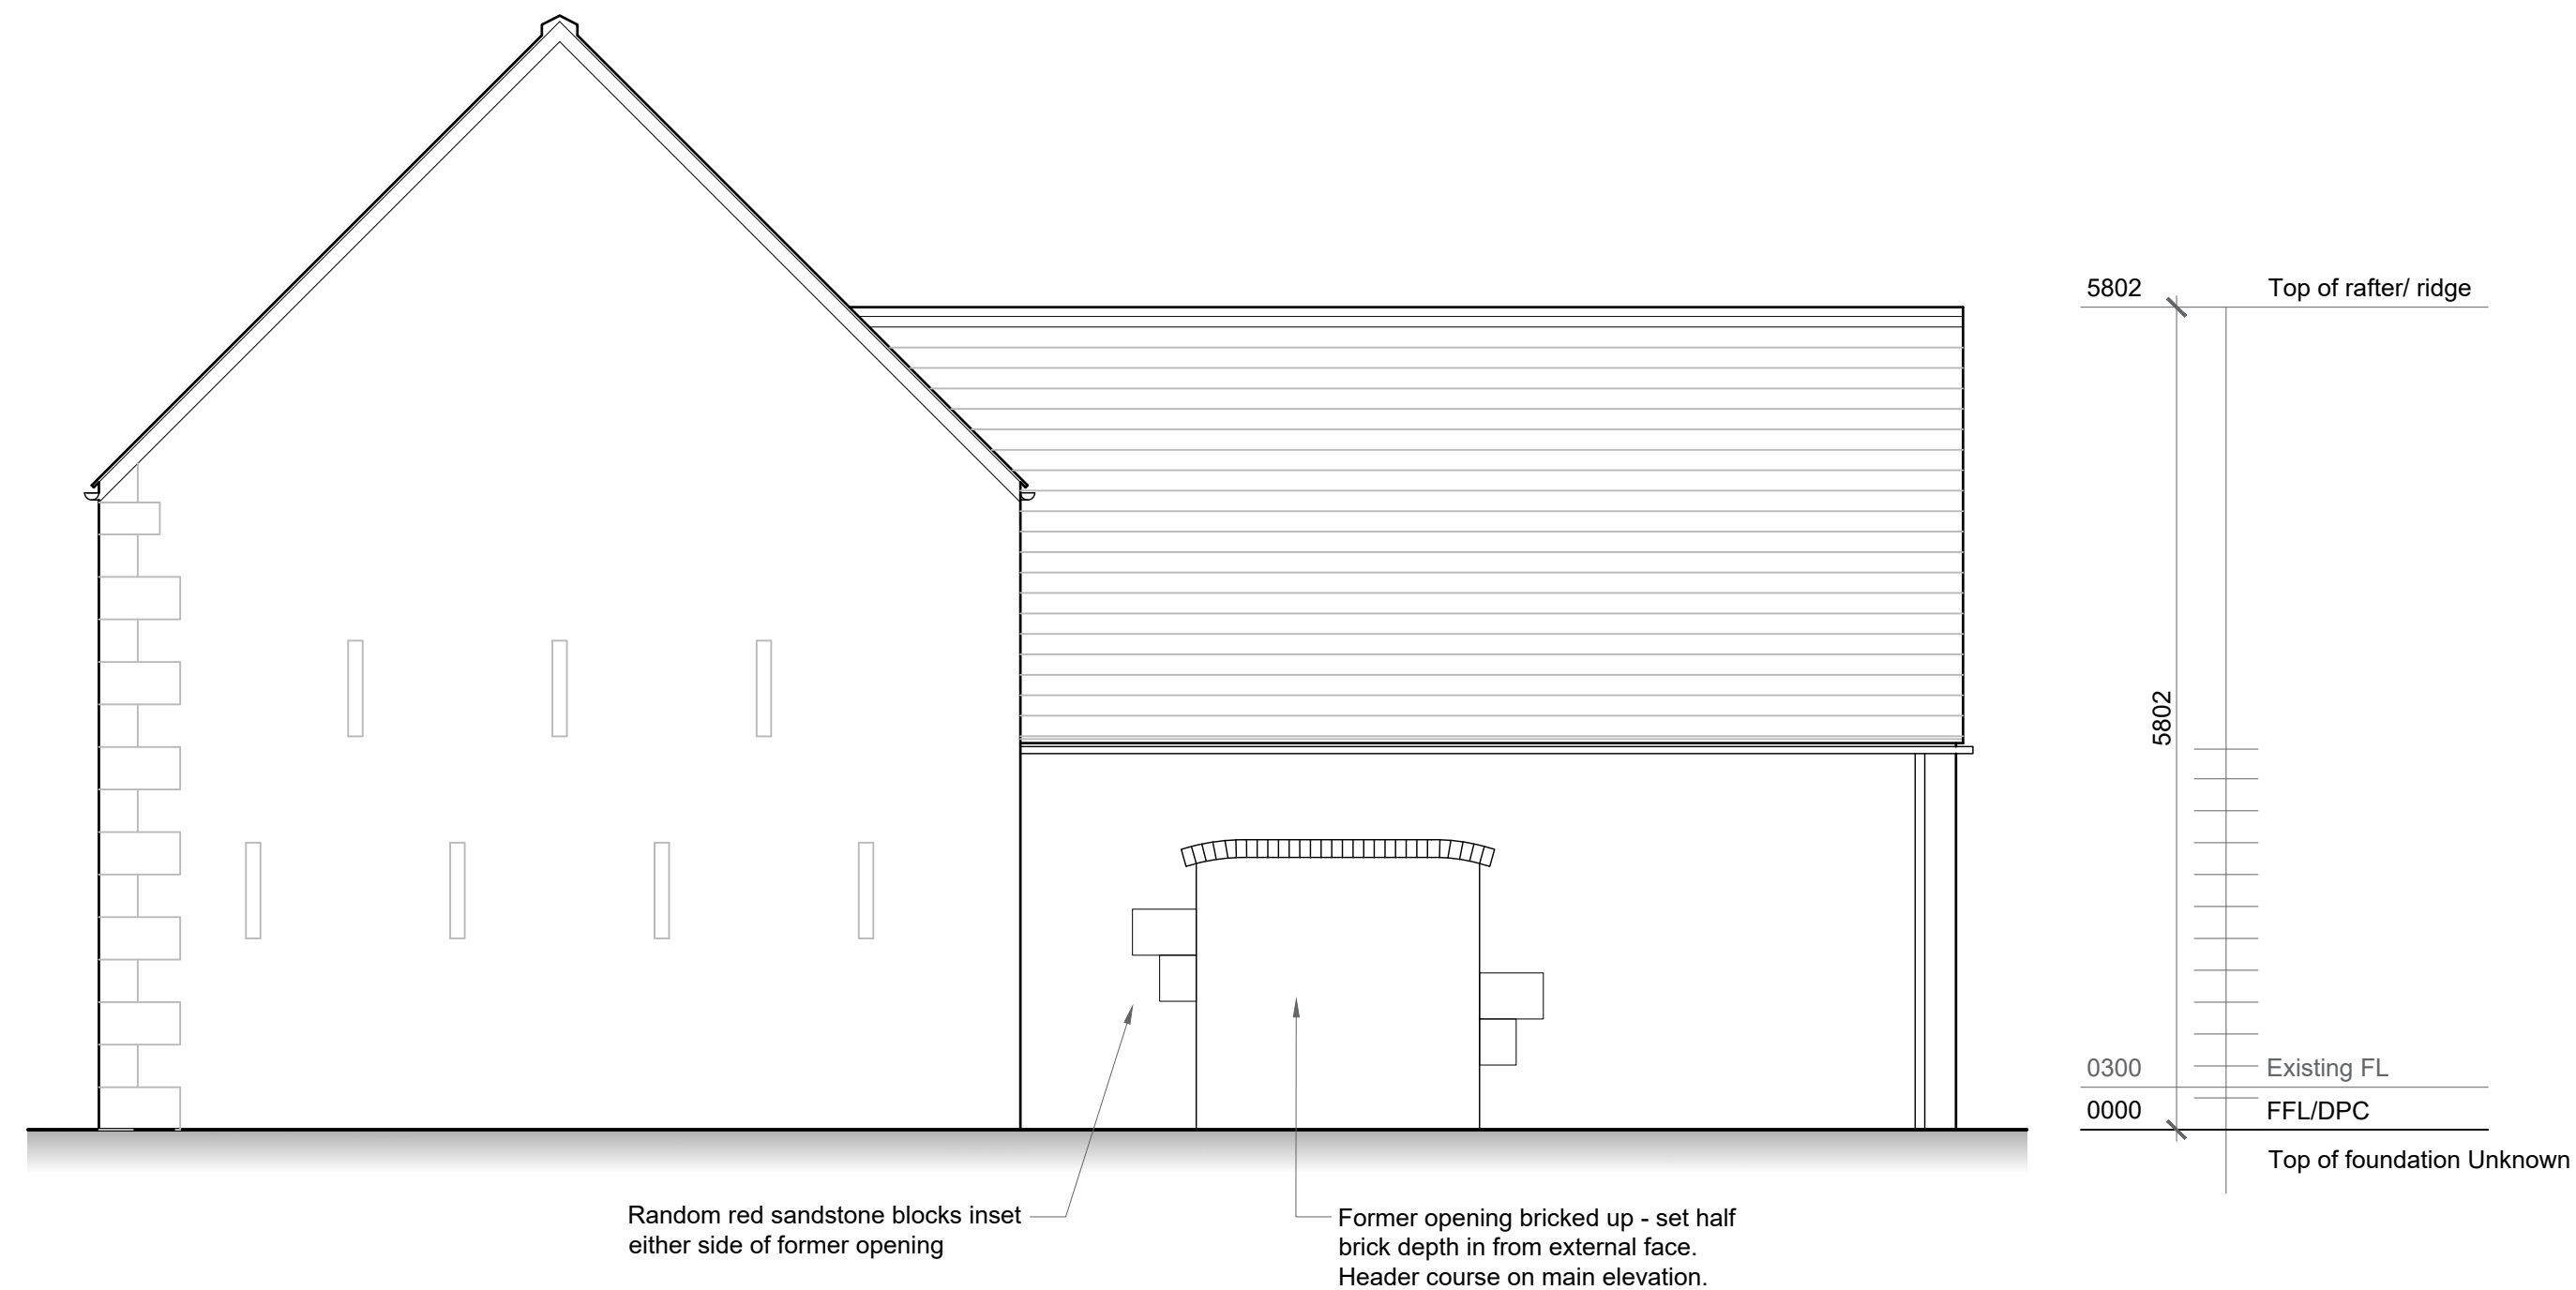


B Proposed Elevation - Barn 4

Scale: 1:50



C Proposed Elevation - Barn 4

Scale: 1:50

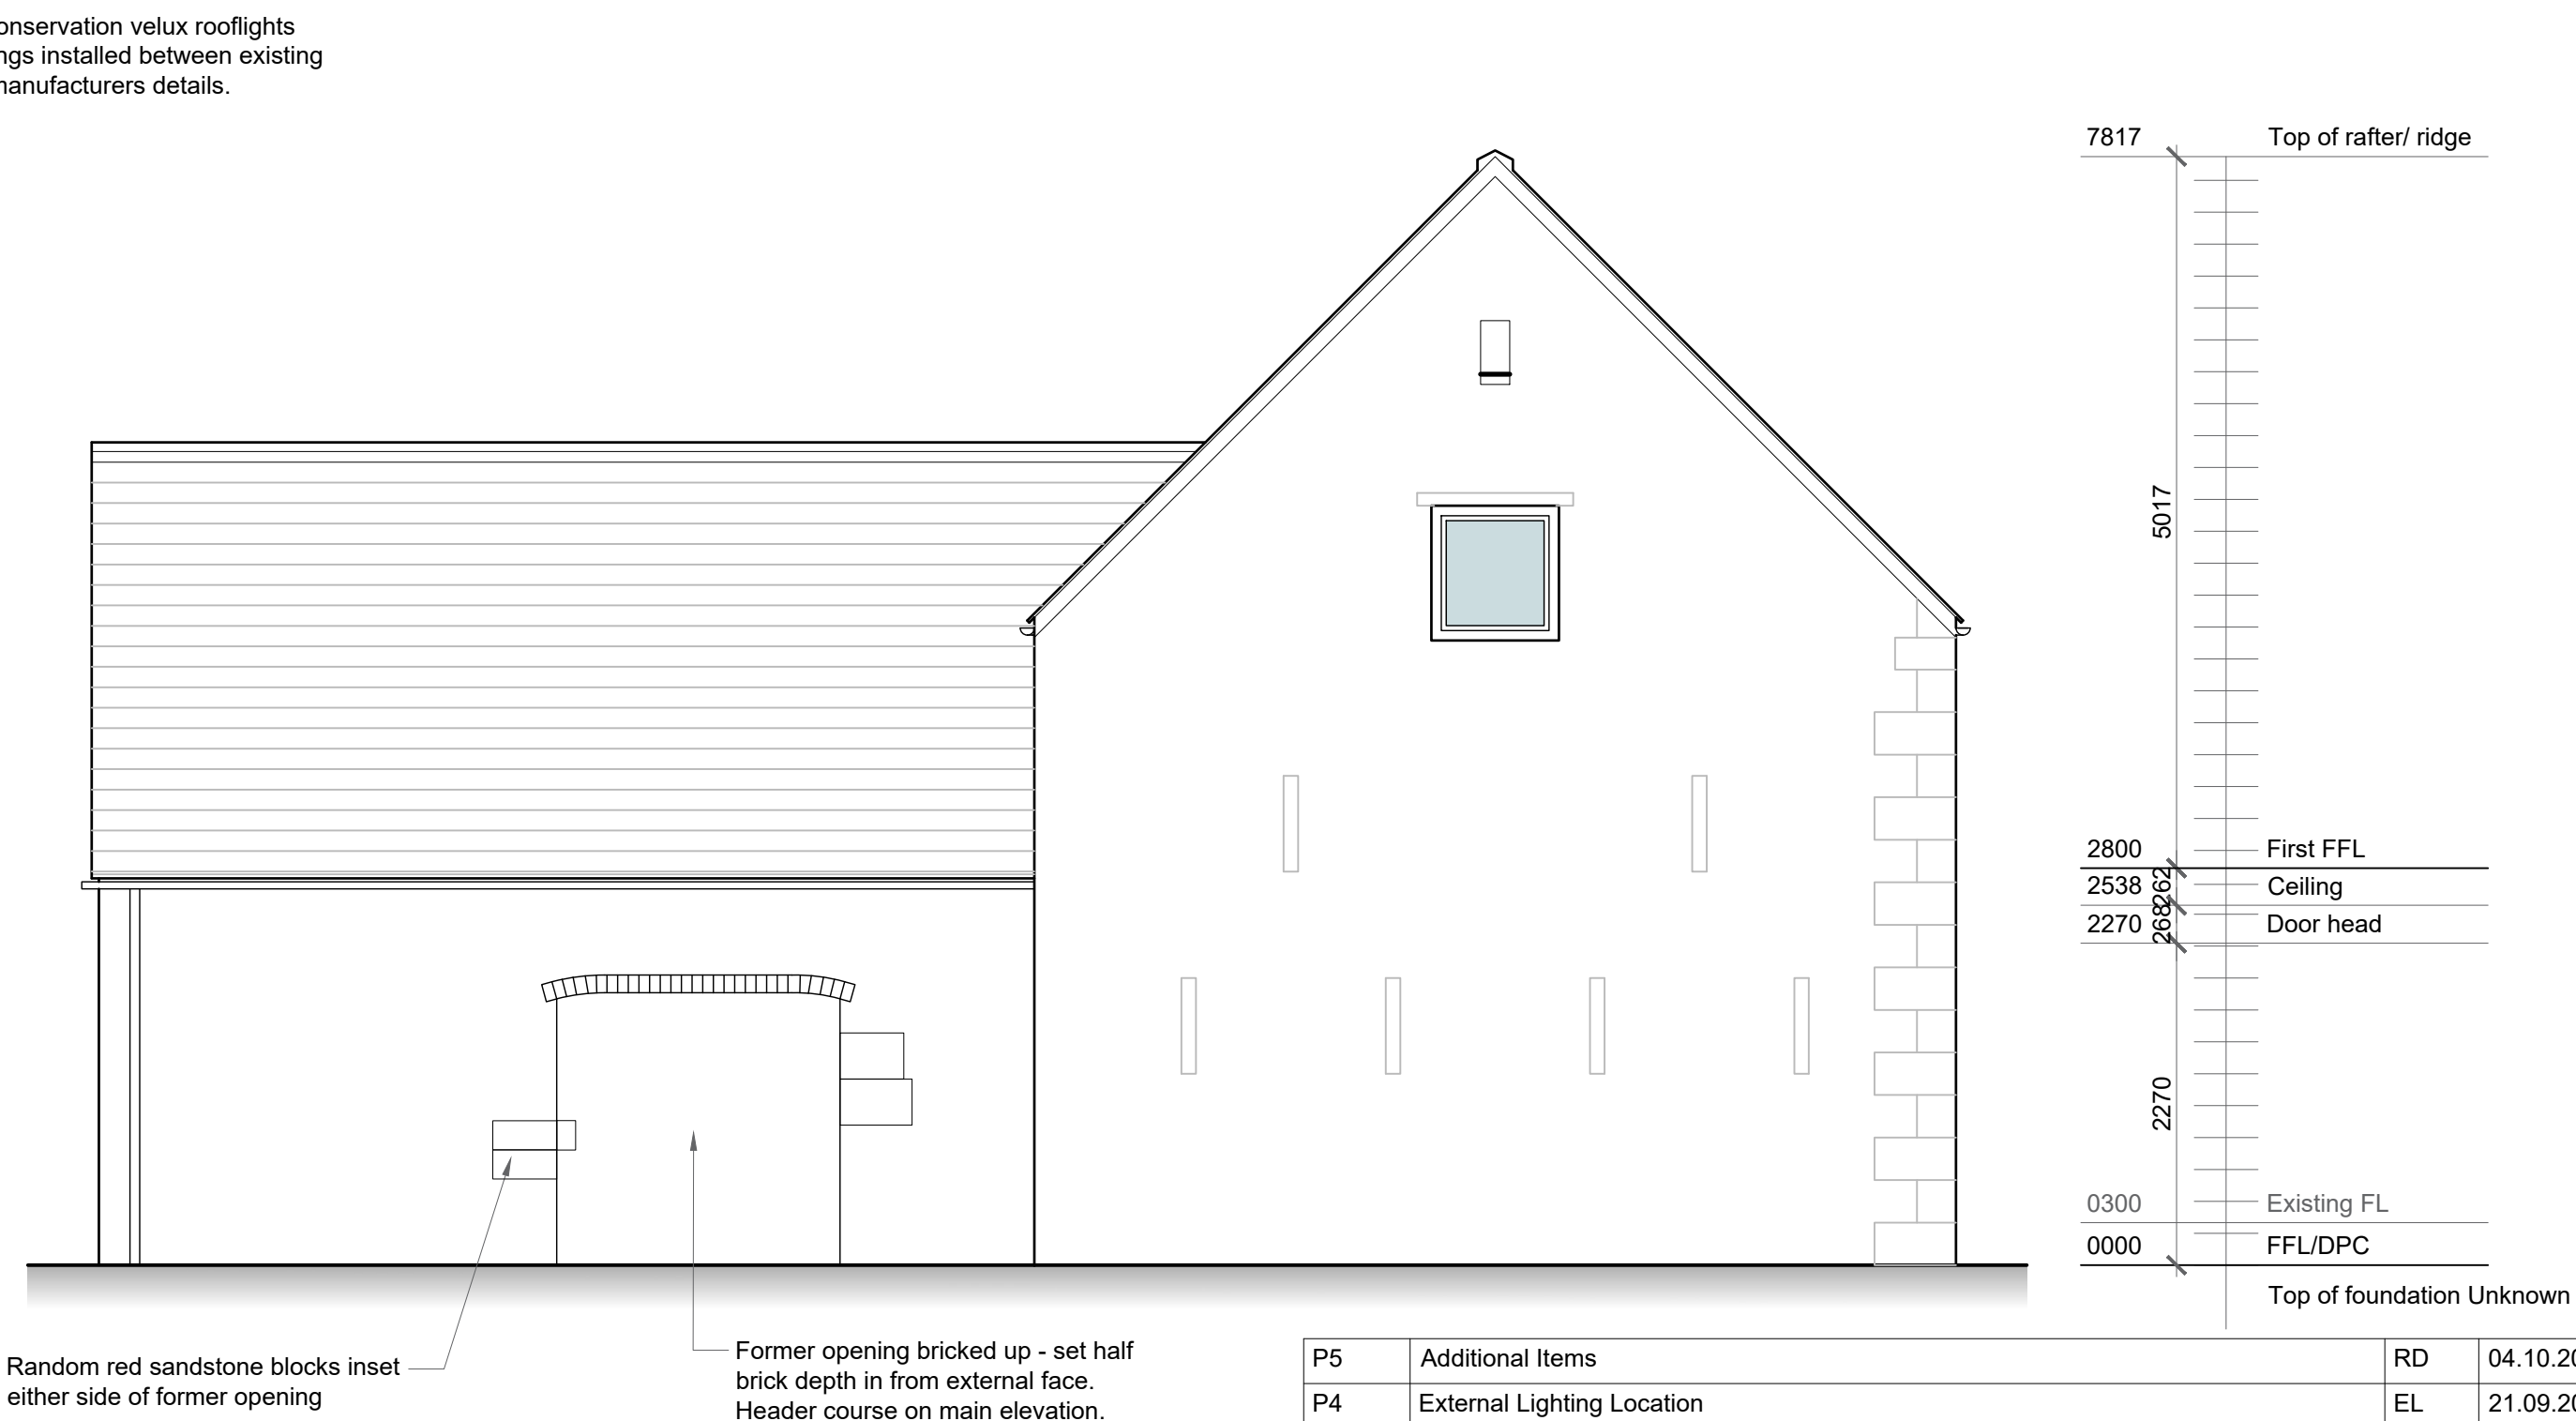


D Proposed Elevation - Barn 4

Scale: 1:50

EXTERNAL MATERIALS KEY	
ROOF	NATURAL SLATE ROOF WITH RED CLAY RIDGE TILES TO MATCH EXISTING UNLESS OTHERWISE STATED ON DRAWINGS.
EXTERNAL WALLS	GENERALLY ALL AREAS OF NEW BRICKWORK ARE TO MATCH EXISTING UNLESS OTHERWISE STATED ON DRAWINGS.
WINDOWS	ALL NEW AND REPLACEMENT WINDOWS TO BE TIMBER CASEMENTS WITH DOUBLE GLAZED UNITS. FRAMES TO HAVE PAINT FINISH - COLOUR OF FRAMES TO BE DETERMINED
FRONT DOORS	ALL NEW FRONT ENTRANCE DOORS TO BE TIMBER, FULLY GLAZED WITH PAINTED FINISH - COLOUR TO BE DETERMINED
EXTERNAL DOORS/SCREENS	ALL NEW DOORS AND SCREENS TO BE TIMBER WITH DOUBLE GLAZED UNITS. FRAMES TO HAVE PAINT FINISH - COLOUR OF FRAMES TO BE DETERMINED
RAINWATER GOODS	NEW GUTTERS AND RWDPS TO BE CAST IRON OR ALUMINIUM WITH PAINTED FINISH COLOUR TO BE DETERMINED
ROOFLIGHTS	NEW CONSERVATION TYPE ROOFLIGHTS.

KEY	
✗	External Lighting - Type 1
✕	External Lighting - Type 2
IBSTOCK Bat Box	- Details as per Ecological Mitigation Strategy (G. Longley - 2012)

ISSUED FOR
PLANNING

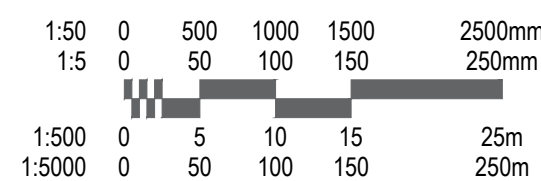

P5	Additional Items	RD	04.10.2016
P4	External Lighting Location	EL	21.09.2016
P3	Elevations Updated	RD	09.08.2016
P2	Elevations Updated	HJ	09.06.2016
P1	First Issue	AP	
REVISION	DESCRIPTION	INITIALS	DATE

PROJECT: Cornish Hall, Holt, Wrexham		DRAWING NUMBER: C3621	
DRAWING TITLE: Plot 5		DRAWN BY: AP	
CLIENT: Mr S Trowbridge		SCALE @ A1: 1:50	
Cassidy+ Ashton		DATE: June 2016	
ARCHITECTURE BUILDING SURVEYING TOWN PLANNING		www.cassidyashton.co.uk	

Preston Office: 7 East Cliff, Preston, Lancashire, PR1 3JE	T: 01772 258356
Chester Office: 10 Hunters Walk, Canal Street, Chester, CH1 4EB	T: 01244 402900
This drawing is subject to copyright and is not to be reproduced in part or whole without approval. Do not scale this drawing - Check all dimensions on site	