


The Copyright of this drawing/design is vested in Woodsyde Development Ltd and must not be copied or reproduced in part or whole without prior written consent

- Notes:
1. The Contractor should check all heights, sizes and dimensions on site before works commence and any errors should be reported to Woodsyde Developments Limited.
 2. Figured dimensions shall take preference to scaling, with any errors reported to Woodsyde Developments Ltd.

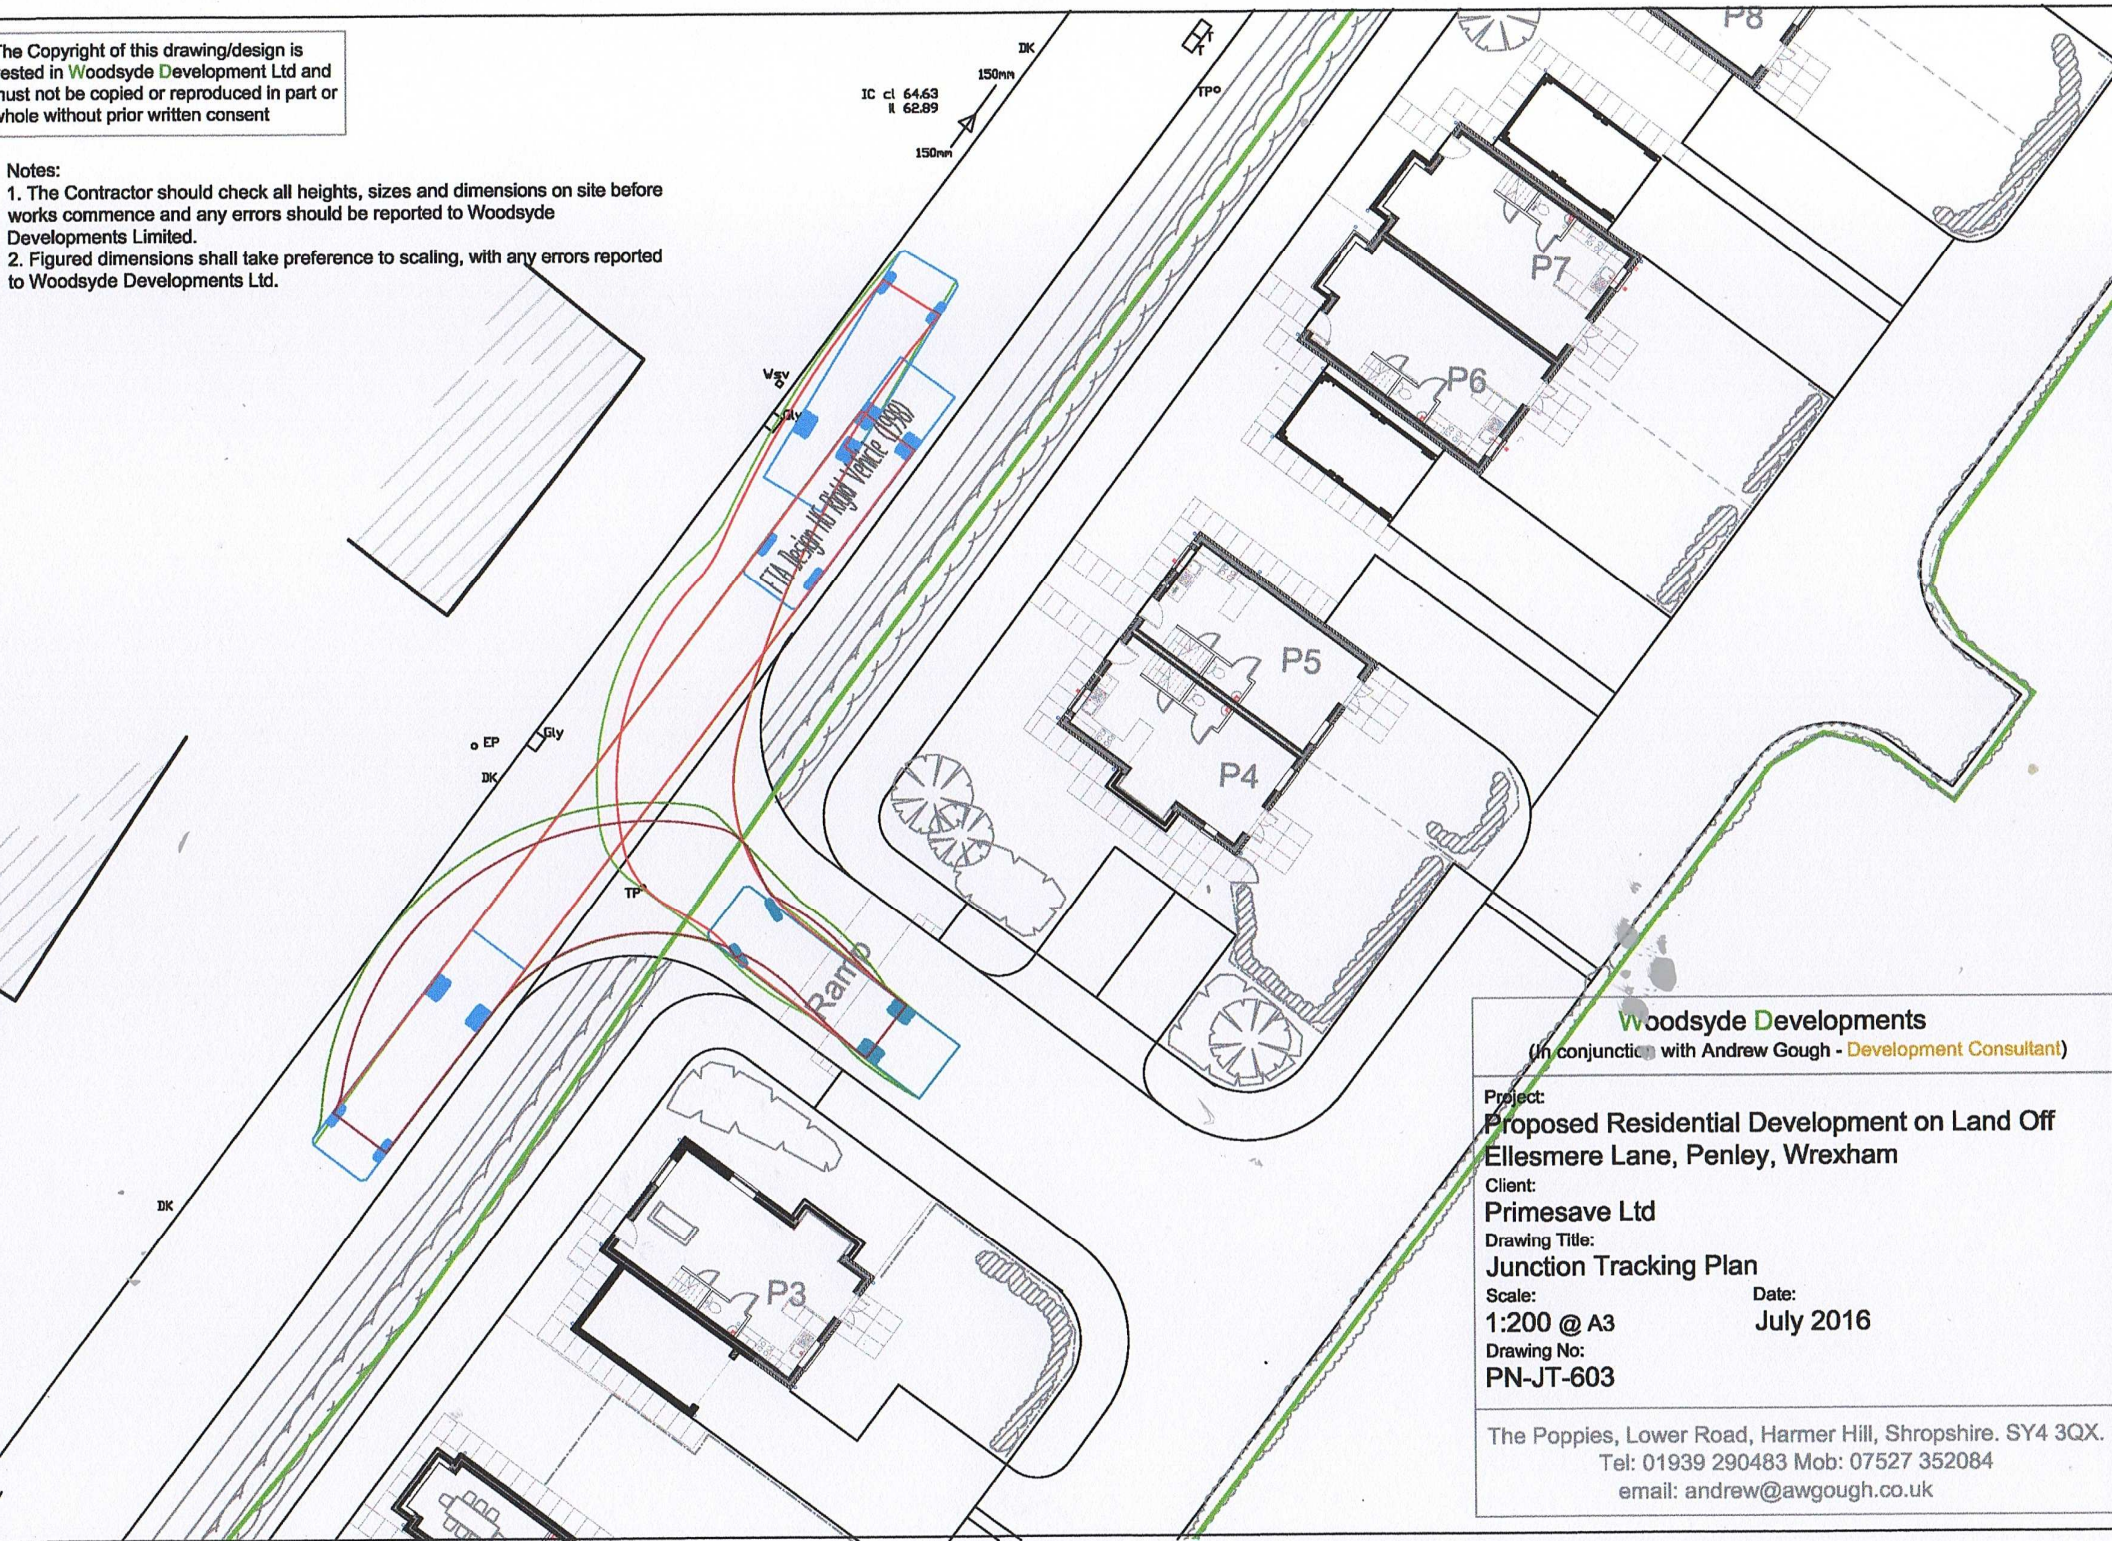

Woodsyde Developments

(In conjunction with Andrew Gough - Development Consultant)

Project:

**Proposed Residential Development on Land Off
Ellesmere Lane, Penley, Wrexham**

Client:

Primesave Ltd

Drawing Title:

Junction Tracking Plan

Scale:

1:200 @ A3

Drawing No:

PN-JT-603

Date:

July 2016

The Poppies, Lower Road, Harmer Hill, Shropshire. SY4 3QX.

Tel: 01939 290483 Mob: 07527 352084

email: andrew@awgough.co.uk