



GENERAL NOTE:

1. UNDER NO CIRCUMSTANCES SHOULD DIMENSIONS BE SCALED FROM THIS DRAWING IF IN DOUBT ASK.
2. THE DRAWINGS ARE TO BE READ IN CONJUNCTION WITH ALL OTHER RELEVANT DRAWINGS/SPECIFICATION. ANY DISCREPANCIES, ERRORS OR OMISSIONS TO BE BROUGHT TO THE ATTENTION OF 'd2 architects'.
3. ALL DIMENSIONS ARE TO BE CHECKED PRIOR TO COMMENCEMENT.
4. THIS DRAWING IS THE PROPERTY OF 'd2 architects' AND MUST NOT BE COPIED OR REPRODUCED EITHER IN WHOLE OR IN PART WITHOUT WRITTEN PERMISSION.

Rev: Description: Date:

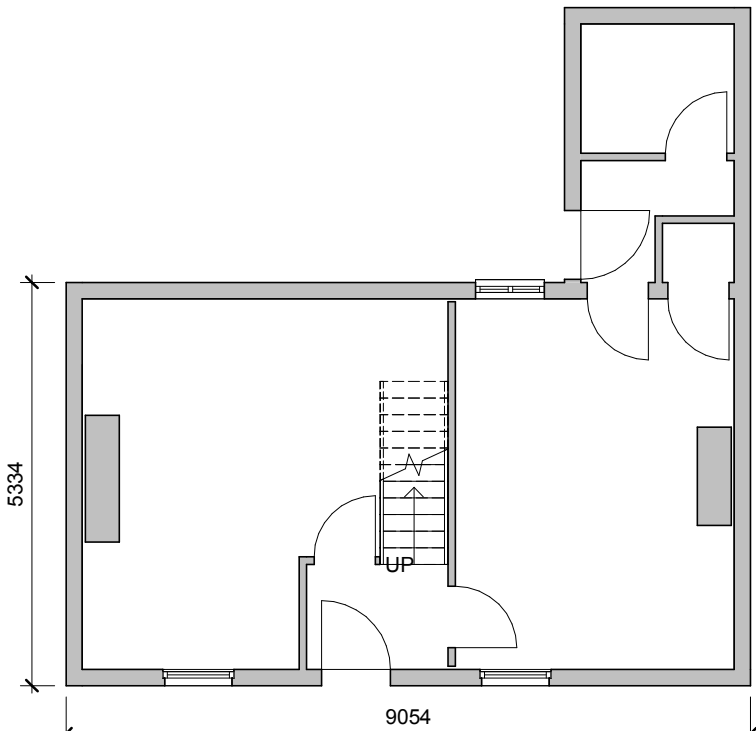

Ground Floor Working Plan Existing
Scale: 1 : 100

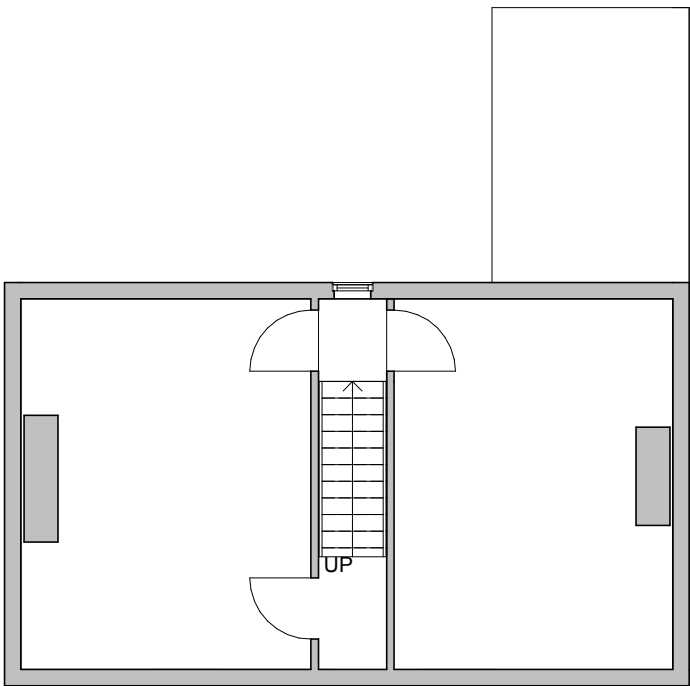


First Floor Working Plan Existing
Scale: 1 : 100




OS Plan
Scale: 1 : 1250




Elevation 3 Existing
Scale: 1 : 100

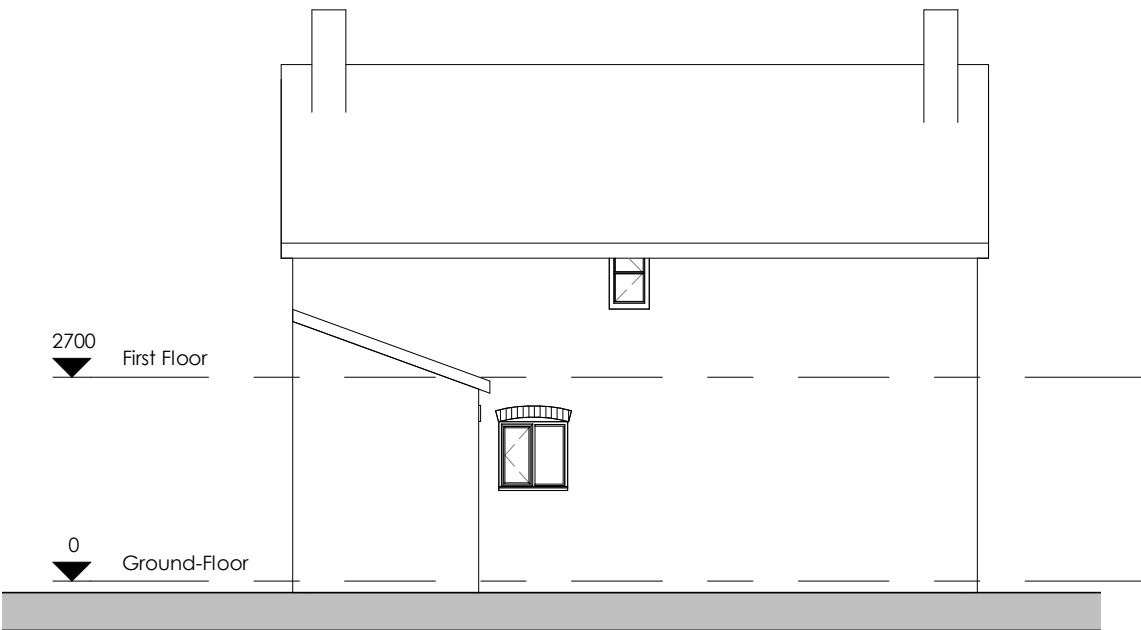

Elevation 1 Existing
Scale: 1 : 100

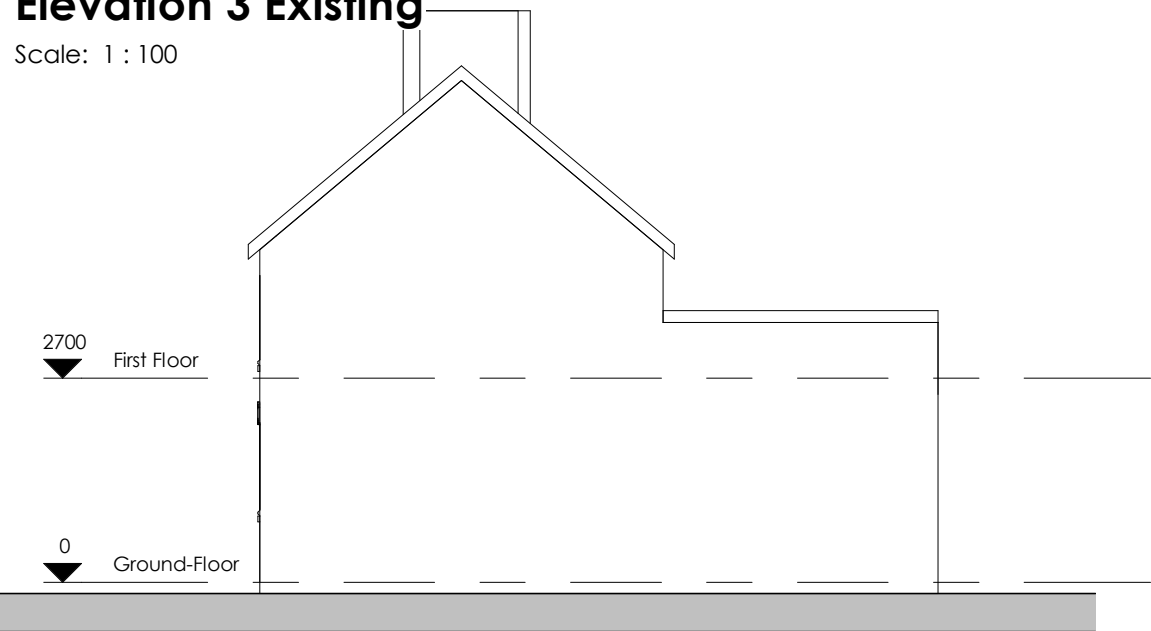

Elevation 2 Existing
Scale: 1 : 100

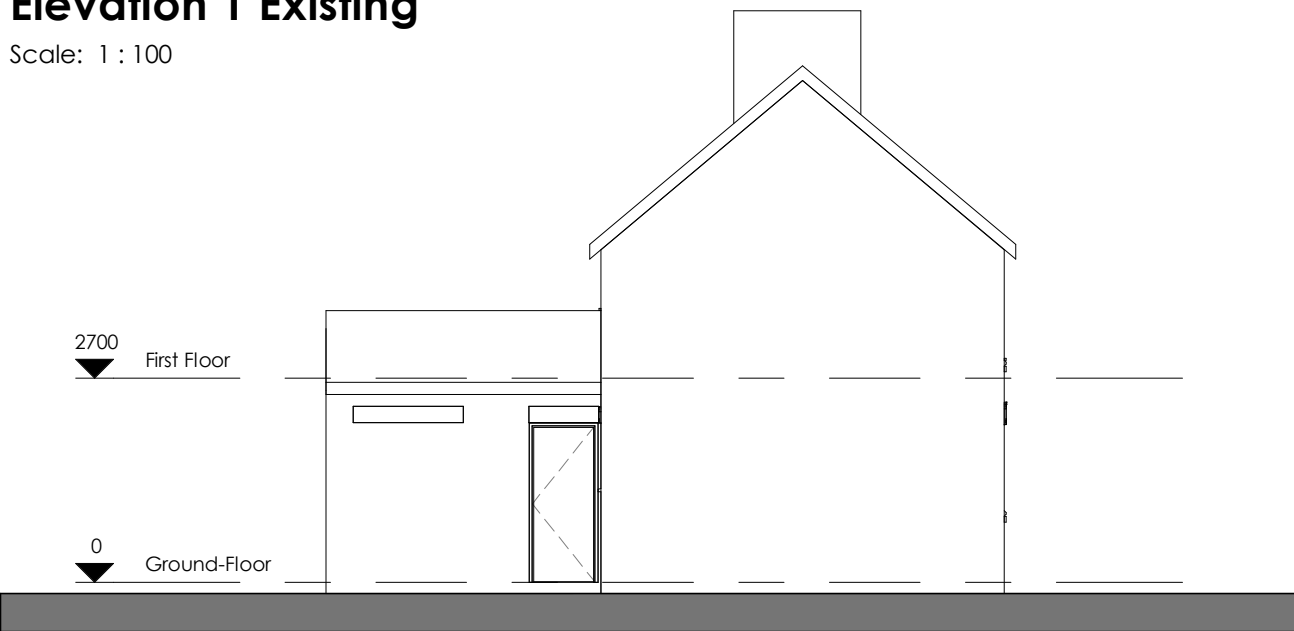

Elevation 4 Existing
Scale: 1 : 100

Scheme Title:
5369 Caia Farm

Drawing Ref:
Caia Farm Existing

Scale @ A2: As indicated
Drawn by: CJR
Checked by: MOH
date: 08/02/16

Job: Drawing No: Rev:
5369 01 A

d2 architects

Soughton House
2 Nicholas Street Mews
Chester
Cheshire
CH1 2NS

Hirdir Studio
Pentire Celyn
Ruthin
Denbighshire
LL15 2HF

T: 01244 326 347 / 01824 562012
E: admin@d2architects.co.uk
W: www.d2architects.co.uk