
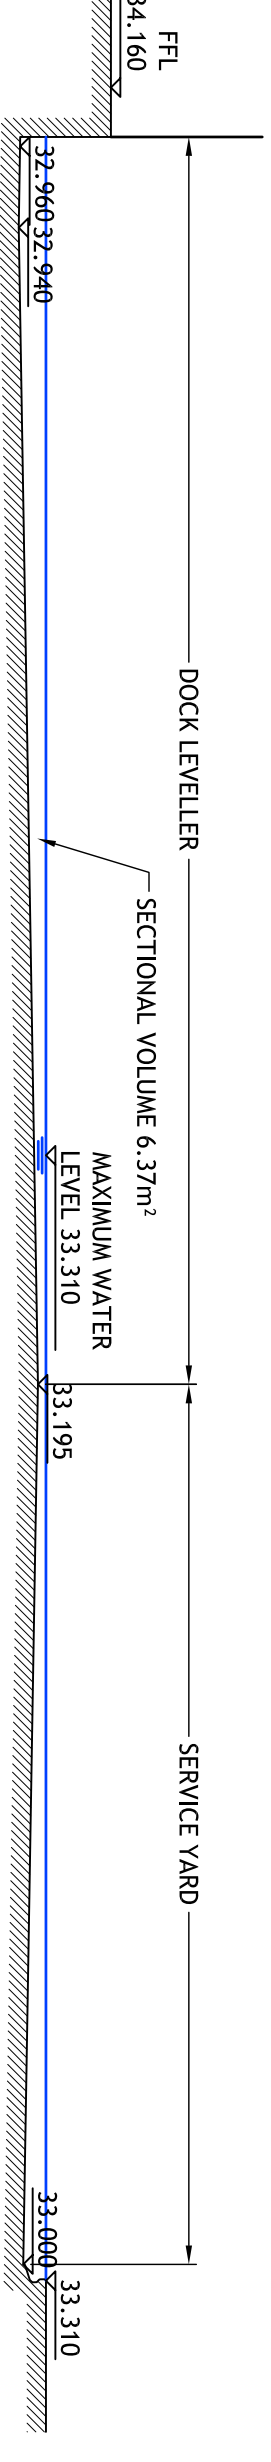
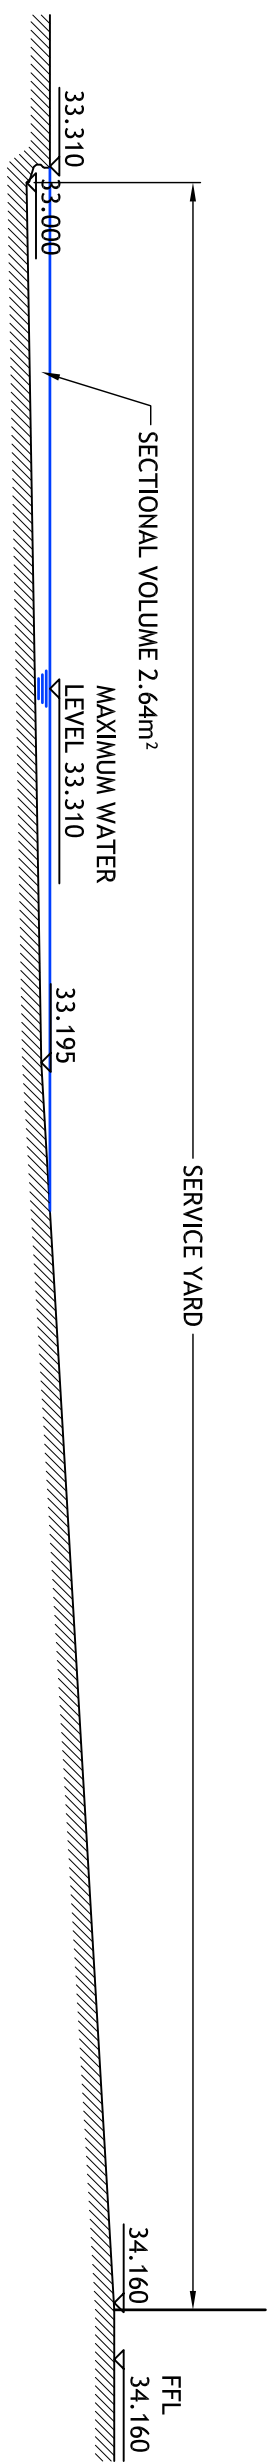
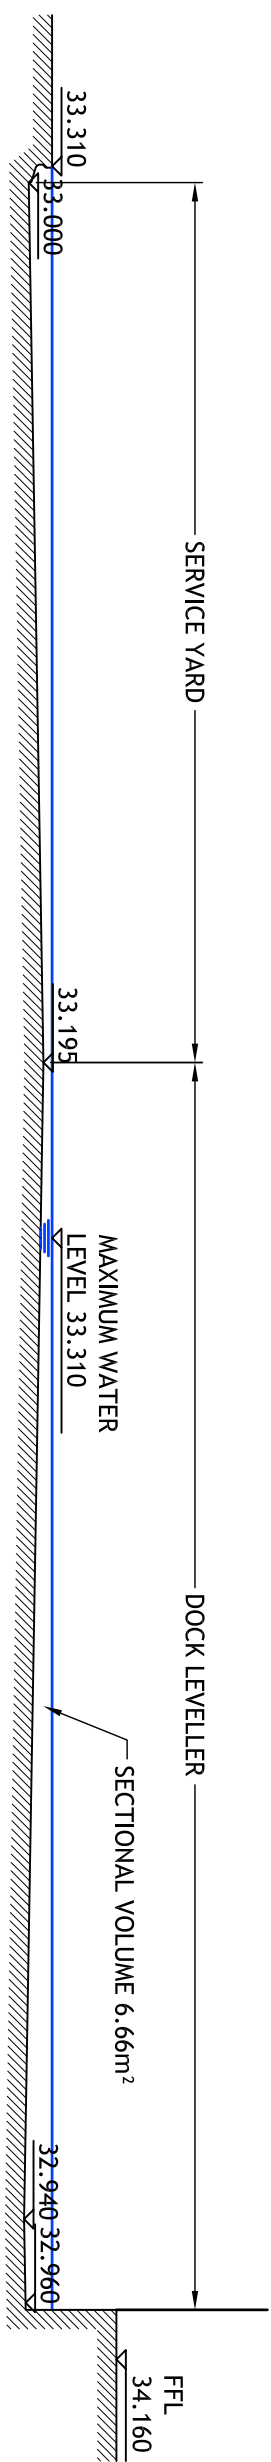
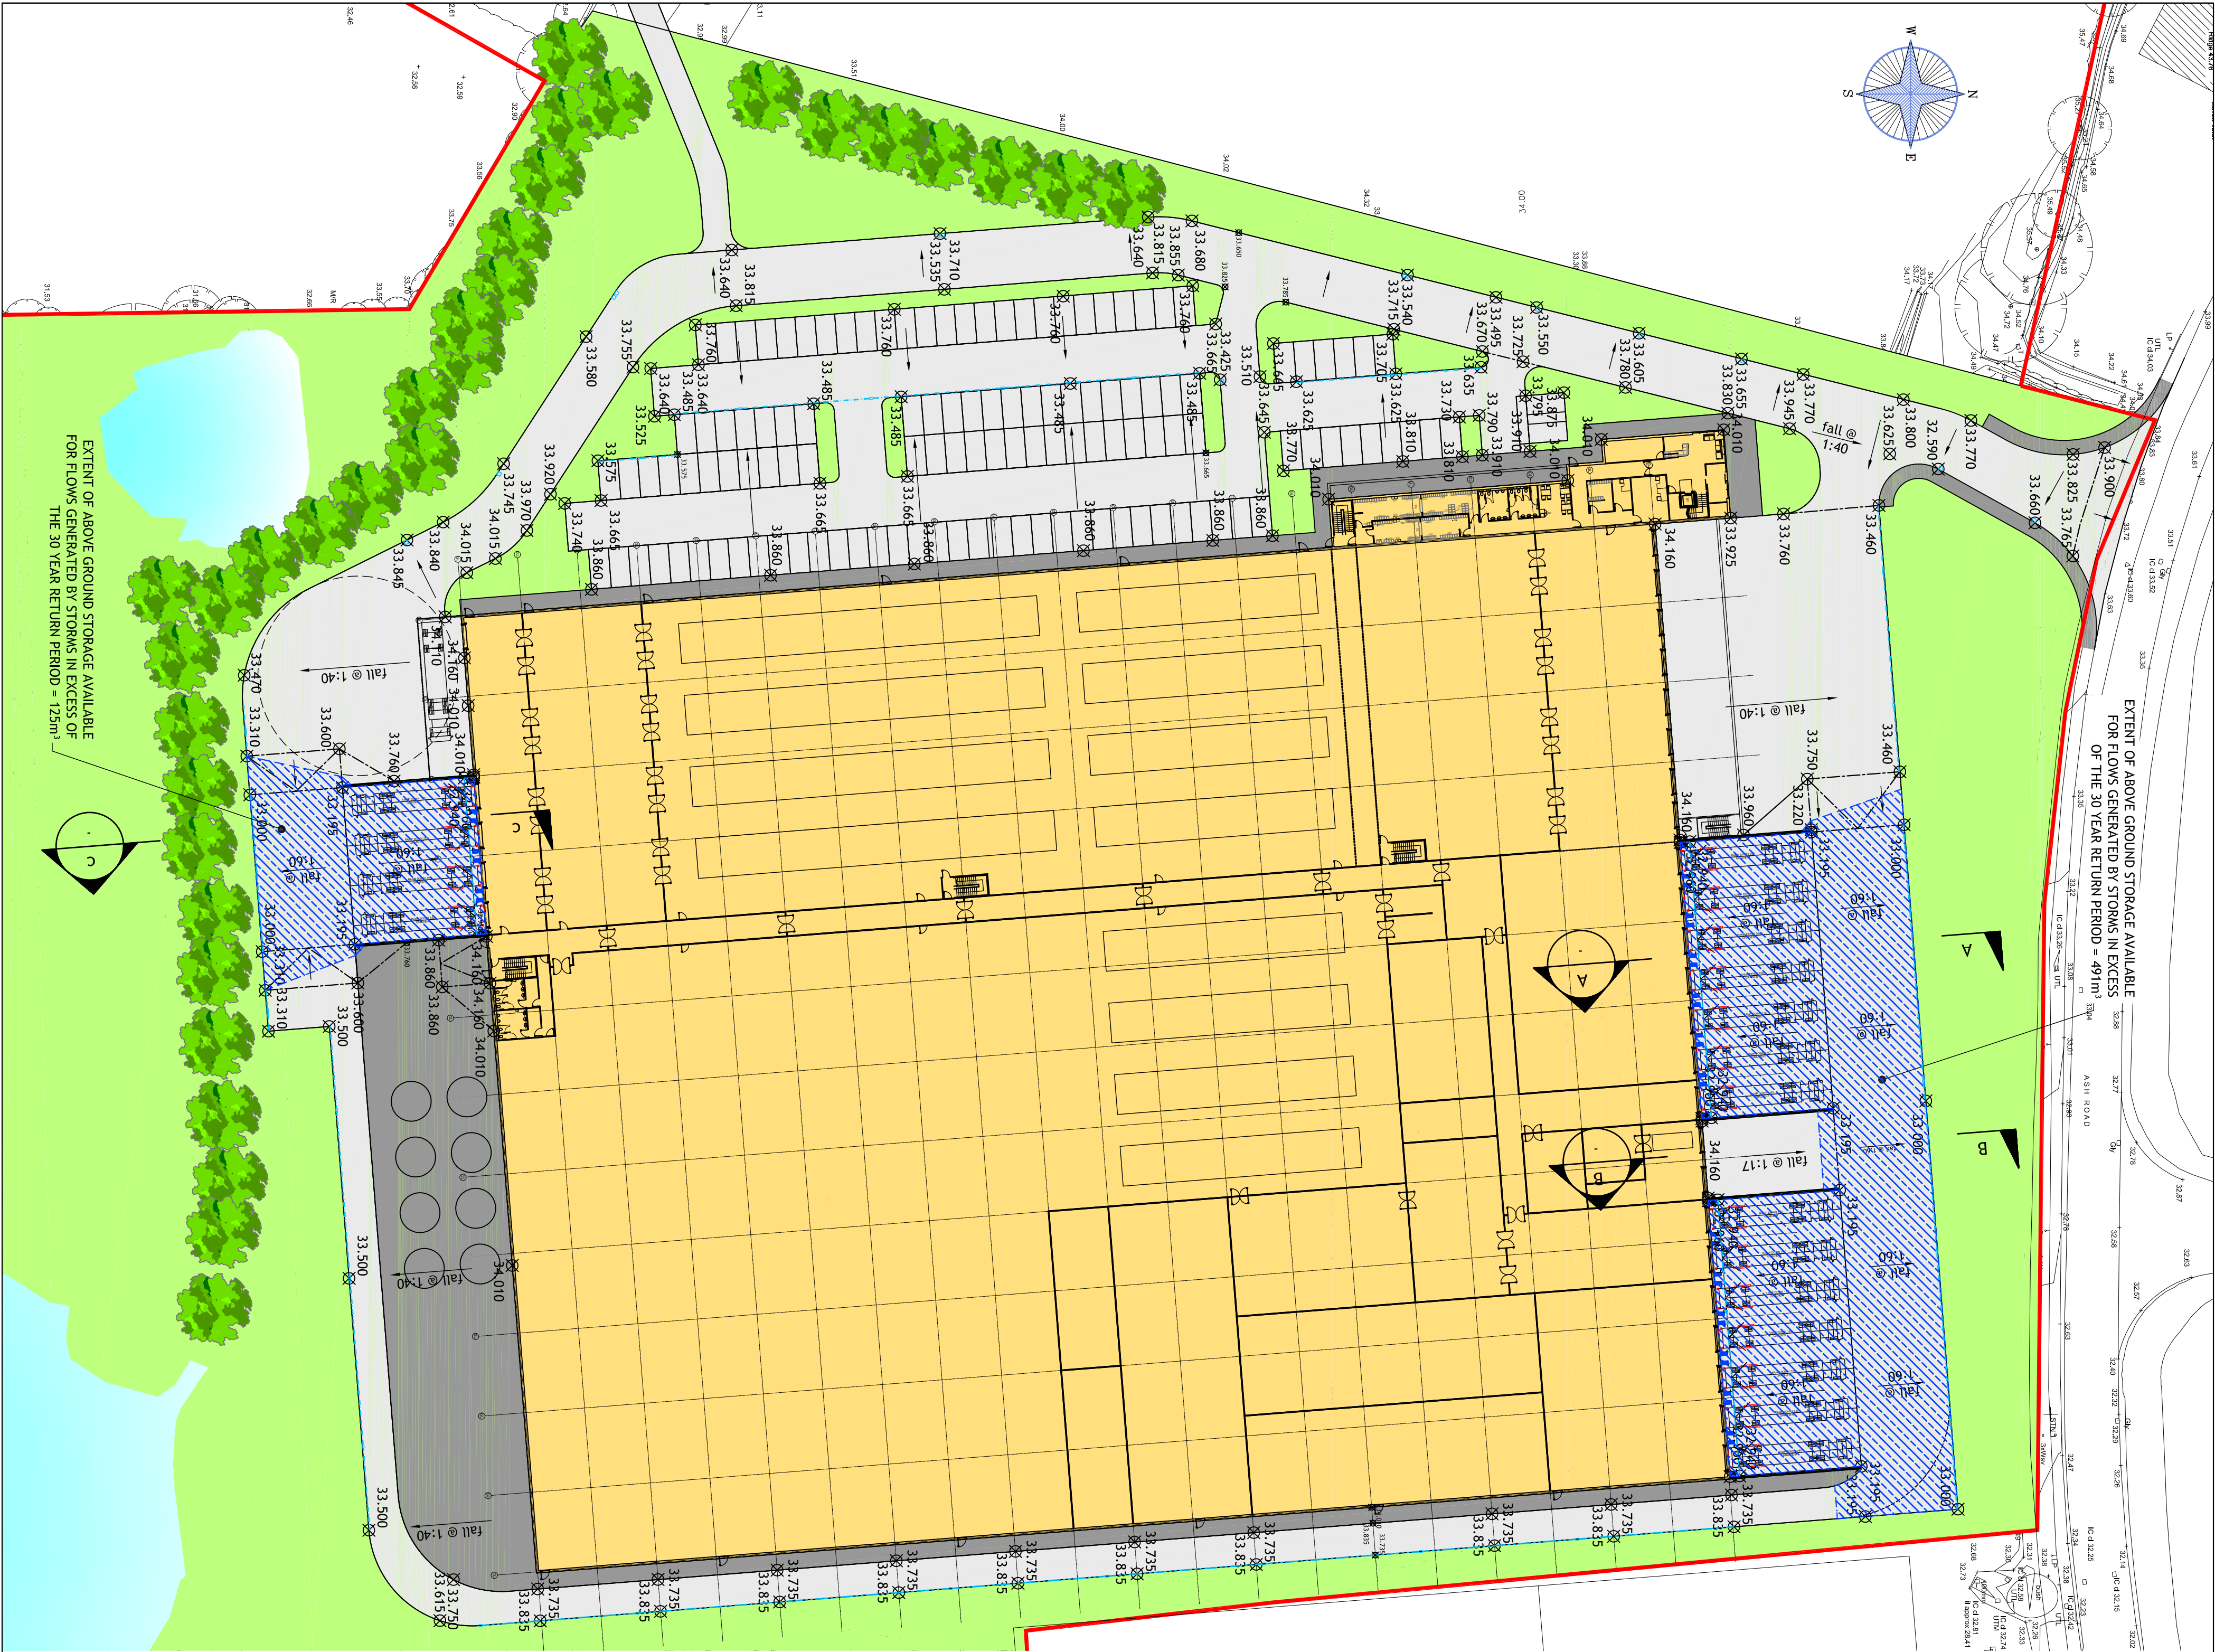


DO NOT SCALE

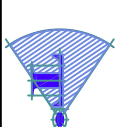

NOTES

THIS DRAWING TO BE READ IN CONJUNCTION WITH ALL OTHER RELEVANT ENGINEERS AND SPECIALIST'S DRAWINGS TOGETHER WITH THE APPROPRIATE SPECIFICATION.
IT IS THE CONTRACTOR'S RESPONSIBILITY TO CHECK ALL DIMENSIONS ON SITE.
DIMENSIONS MUST NOT BE SCALED FROM THIS DRAWING. ANY DISCREPANCIES TO BE BROUGHT TO THE INSTANTANT ATTENTION OF THE ARCHITECT IN WRITING.
ALL DIMENSIONS ARE IN MILLIMETRES, UNLESS NOTED OTHERWISE.
ALL LEVELS ARE IN METRES, UNLESS NOTED OTHERWISE.

LEGEND

- 32.000 PROPOSED LEVELS
- 32.000 EXISTING LEVELS (AT TIE-IN LOCATIONS)
- + 32.00 EXISTING TOPOGRAPHICAL SURVEYED LEVELS
- PROPOSED TRAPPED ROAD GULLY
- PROPOSED AGO LINEAR DRAINAGE CHANNEL COMPLETE WITH ASSOCIATED SLUMP OUTLET
- EXTENT OF ABOVE GROUND STORAGE AVAILABLE FOR FLOWS GENERATED BY STORMS IN EXCESS OF THE 30 YEAR RETURN PERIOD

ARCHITECT: NEW BAKERY AND OFFICES, ASH ROAD, WREXHAM INDUSTRIAL ESTATE			
DESIGN AND PLANNING ASSOCIATES			
TITLE: PROPOSED SURFACE WATER ABOVE GROUND STORAGE			
SCALE & SIZE: 1:500 @ A1	CHECKED: MCH	DATE: JAN16	PAGE: P1
PROJECT No: T/15/1688	DRAWING No: SK05	DATE: JAN16	BY: P1

Village Bakery
SINCE 1954

Tier Consult

The Consult Ltd.
100-102, The Old Mill,
Sunderland, Co. Durham,
Sunderland, Co. Durham,
CH1 9QZ
Telephone: 01744 684900
Fax: 01744 684901
Email: info@tierconsult.com

REV	DATE	BY	DESCRIPTION	CHK	APP
P1	30.01.16	DRL	ISSUED FOR INFORMATION	MCH	MCH

DRAWING STATUS	
PLANNING	