


1 Elevation - East
1 : 100

NOTE:
Future refenetration elevation is indicative only. It is
to appear similar to the proposed elevation

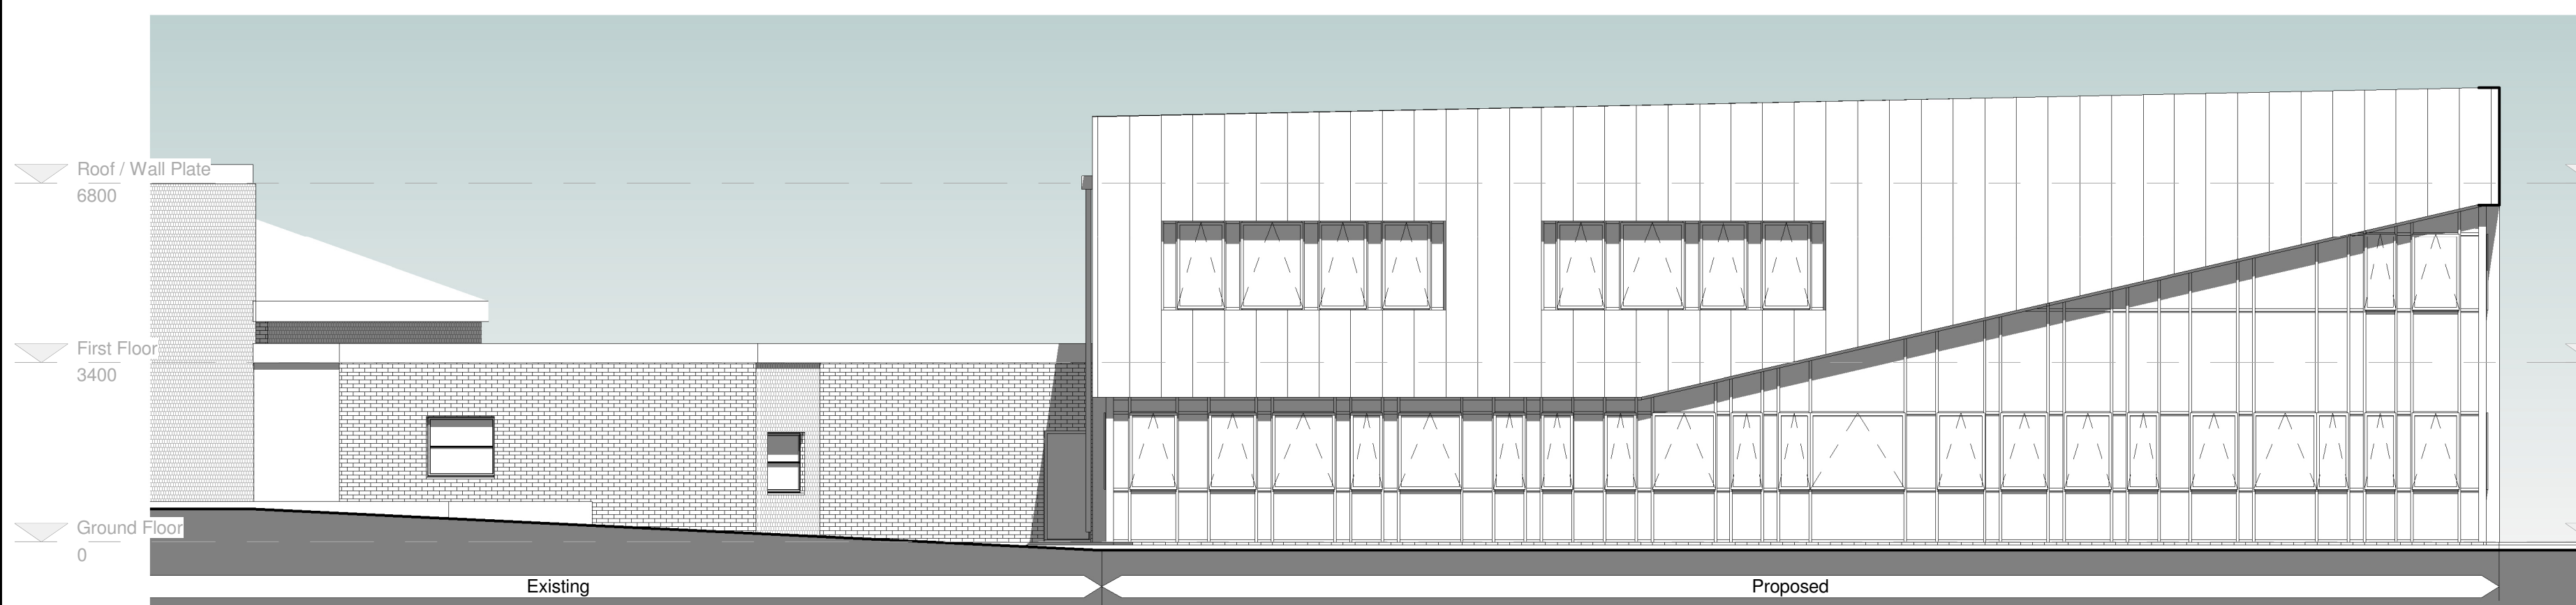

2 Elevation - SE
1 : 100



3 Elevation - SW - courtyard
1 : 100



4 Elevation - North
1 : 100



5 Elevation - NE
1 : 100

NOTE:
Future refenetration elevation is
indicative only. It is to appear similar to
the proposed elevation

[illegible]

Client Wrexham Council (Read Construction)			
 			
Project Title Ysgol Bryn Alyn Replacement Extensions			
Drawing Title Proposed Elevations			
Scale	Date	Drawn By	Office
1 : 100@A1	25/05/16	KL	Wrexham
Job Number	Drawing Number	Checked By	Revision
15086	GA-03	MG	B
TACP Architects Ltd Pembroke House Elice Way, Wrexham Technology Park, Wrexham, LL13 7YT 01978 291161 admin@tacparchitects.co.uk www.tacparchitects.co.uk			
Architecture • Interior Design • Healthcare Planning • Conservation • Masterplanning • Sustainable Design			