


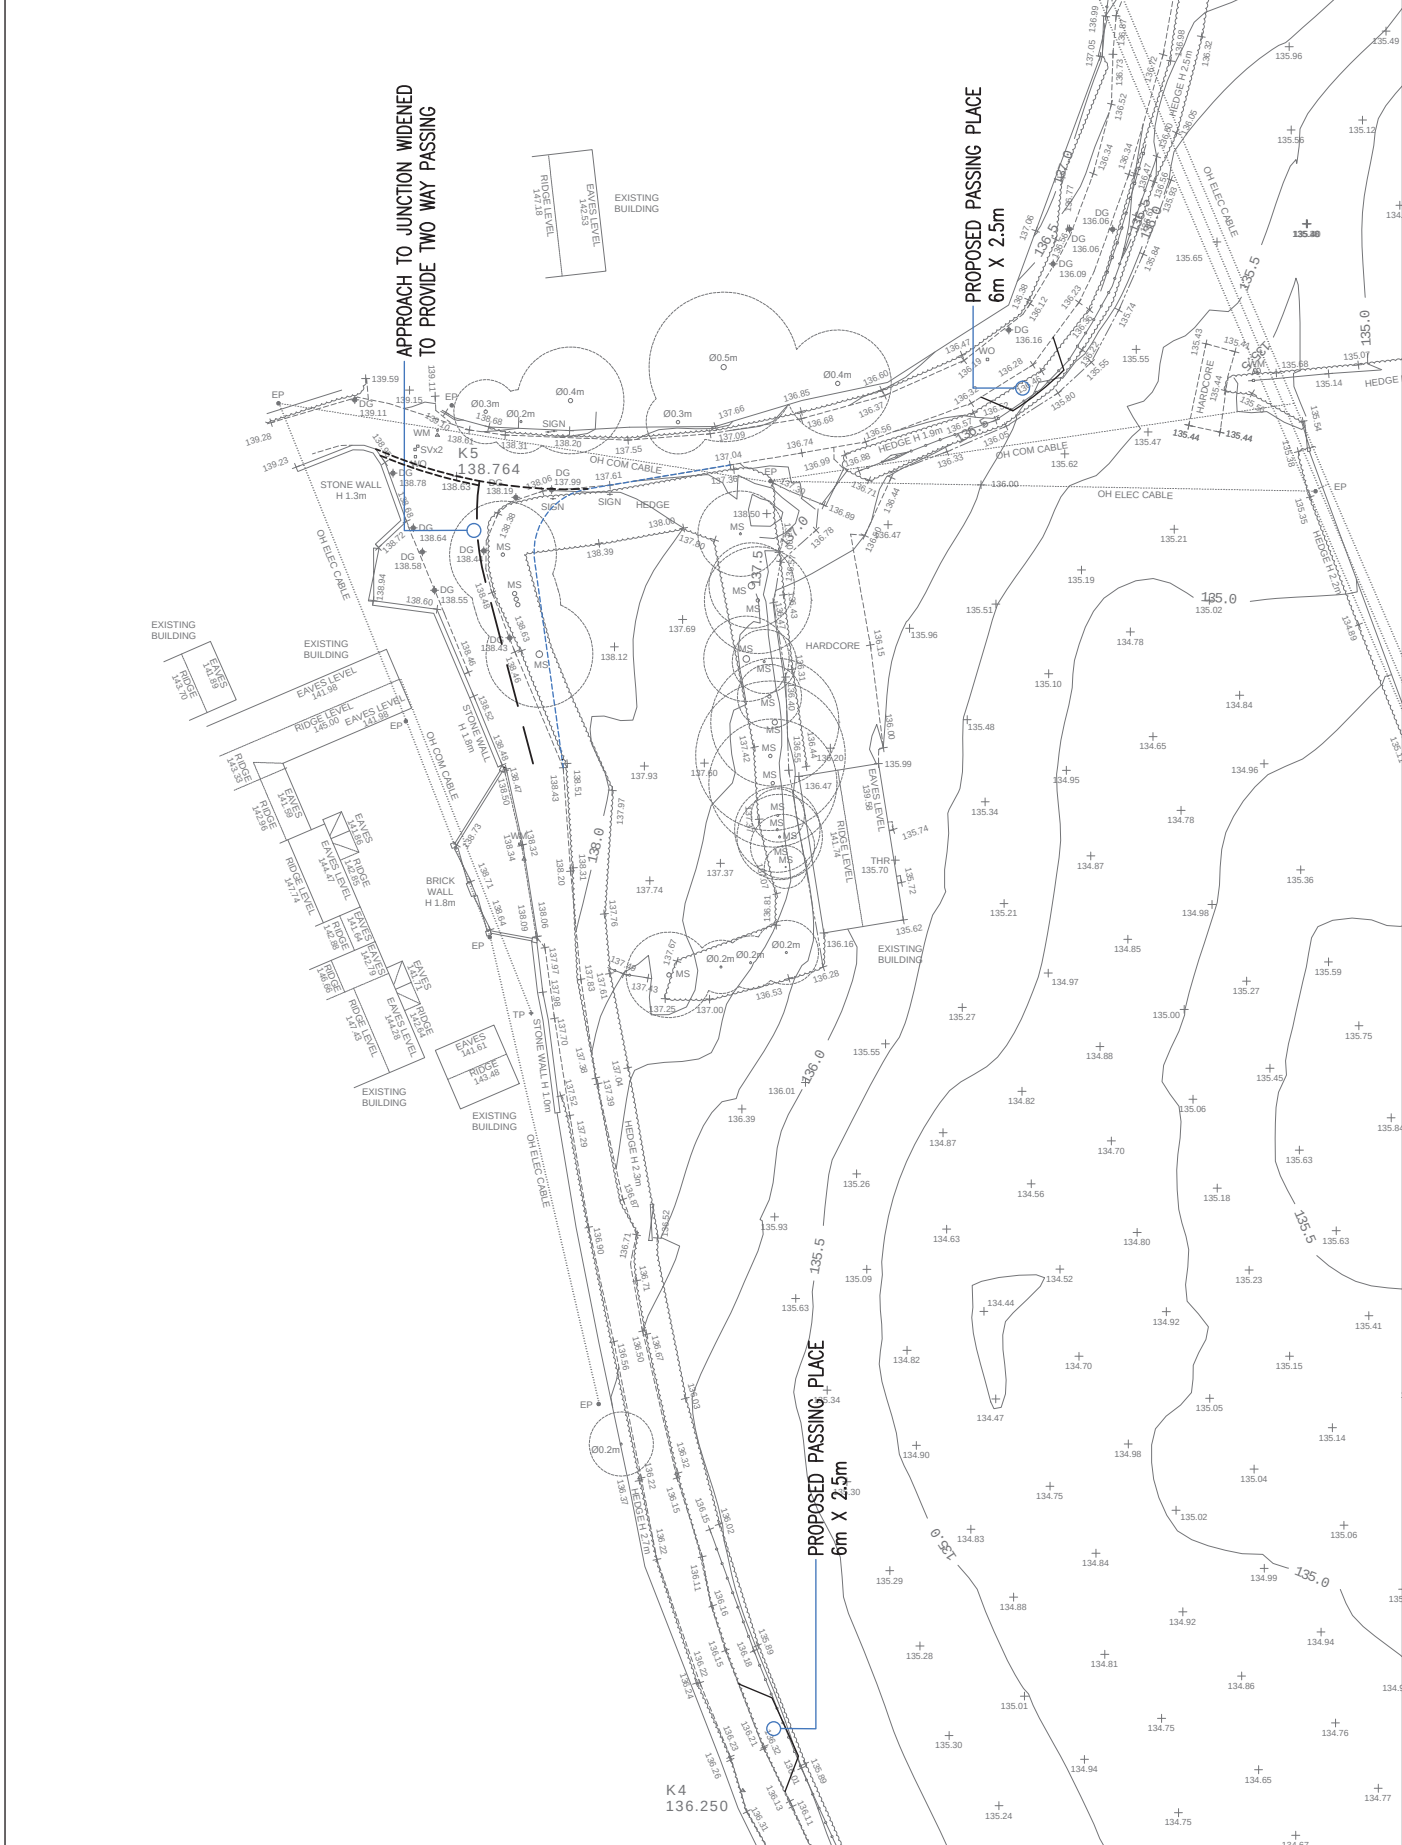

THIS DRAWING SHOWS THE PRELIMINARY DESIGN ONLY AND
IS SUBJECT TO DETAILED DESIGN AND LOCAL AUTHORITY
APPROVAL