



VIASOLUTIONS
THE OLD COACH HOUSE, 1 CAMPBELL STREET
PUDBSEY LS28 8DP

tel 0113 3453957
email highwaymen@viasolutions.com

PROPOSED RESIDENTIAL
DEVELOPMENT


LAND ADJACENT TO BOTTOM ROAD,
SUMMERHILL, WREXHAM

HIGHWAY IMPROVEMENTS

SCALE 1:500 @A3

DATE JULY 2016

DRAWING No 1606405b

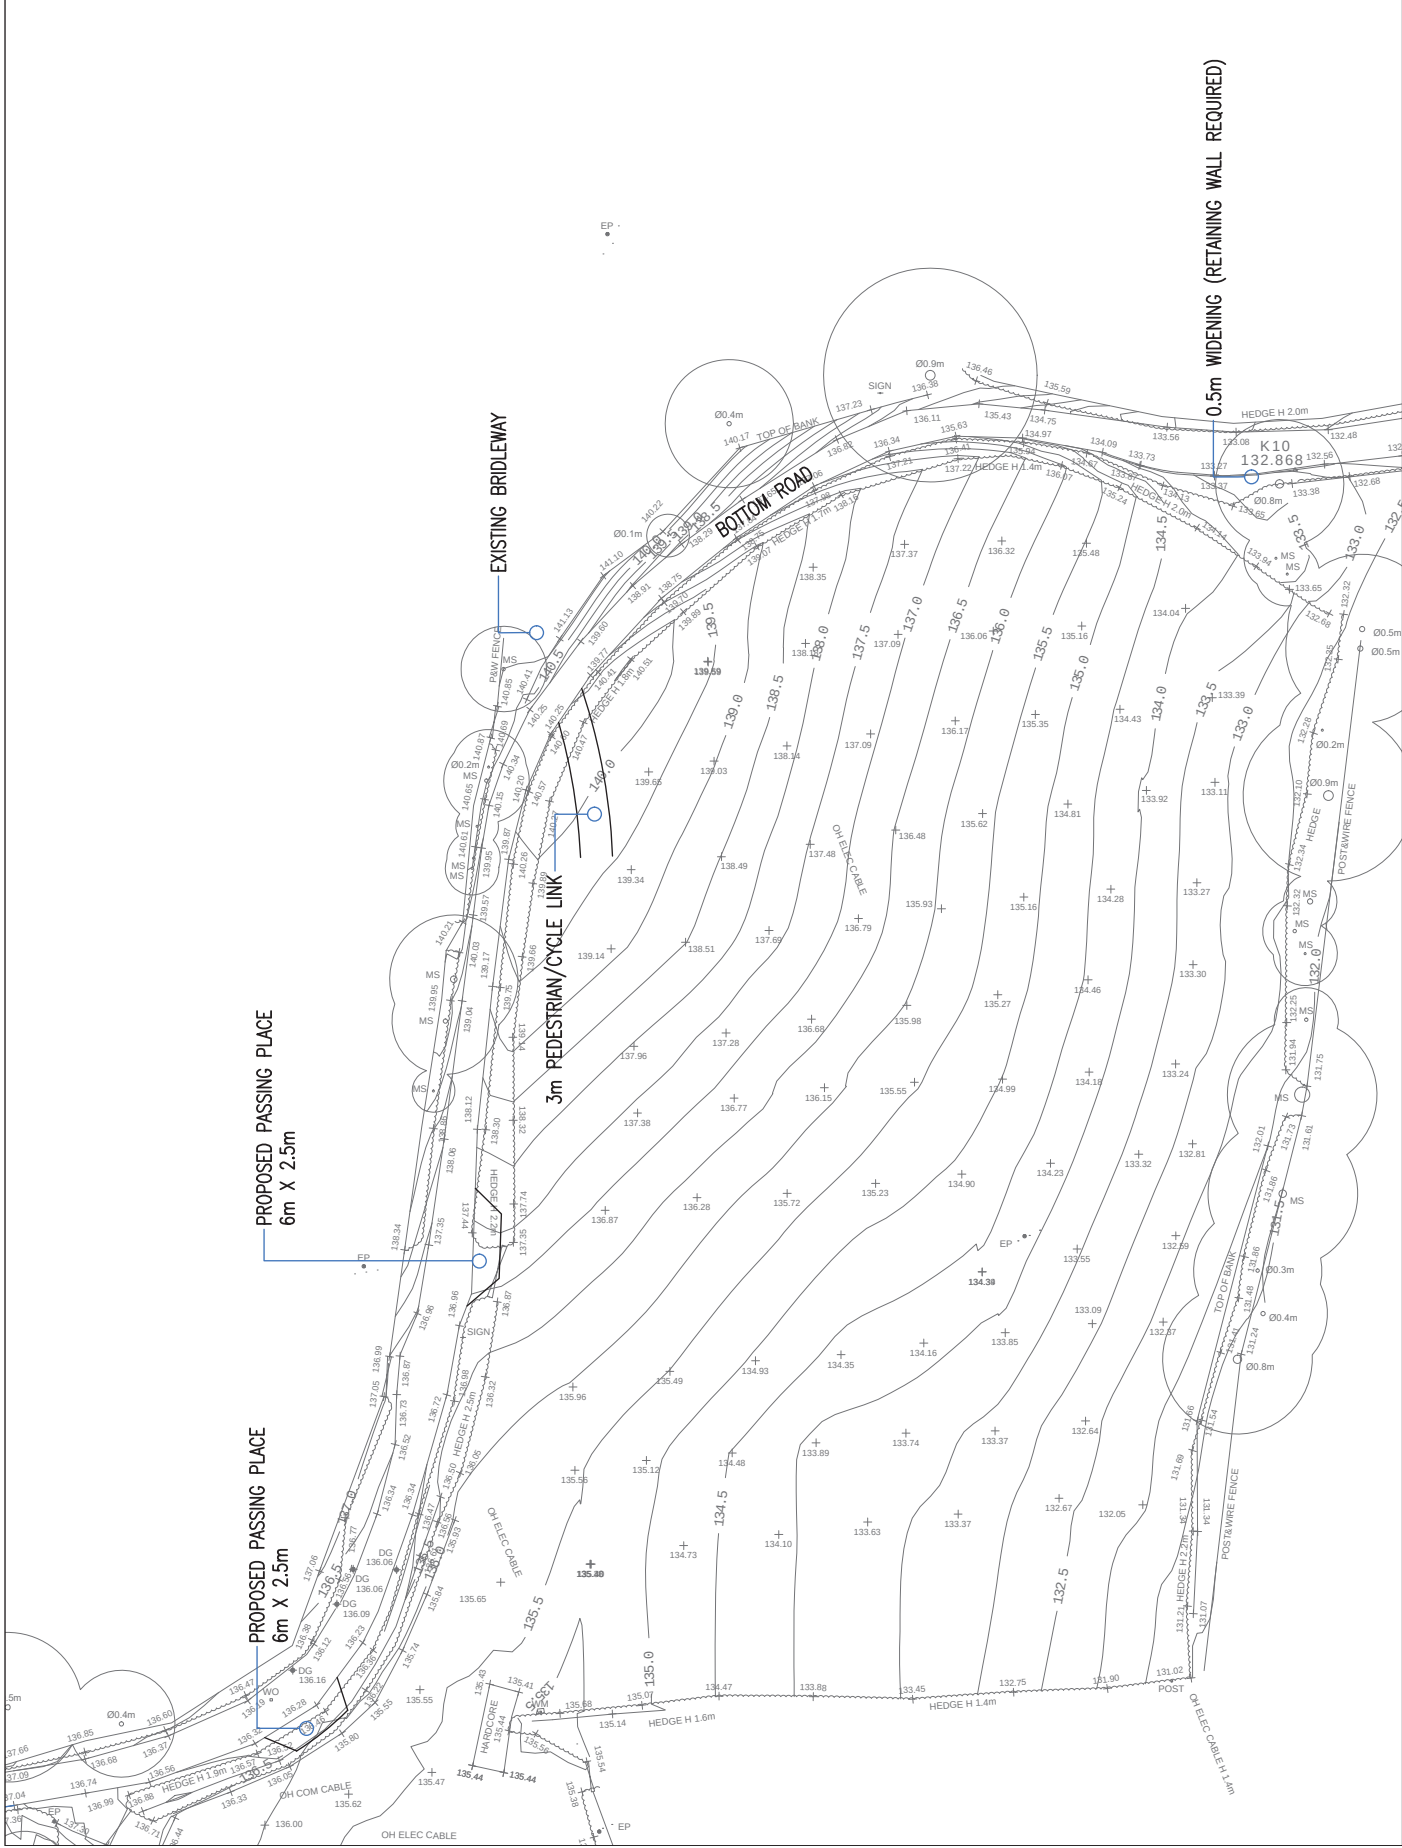

THIS DRAWING SHOWS THE PRELIMINARY DESIGN ONLY AND
IS SUBJECT TO DETAILED DESIGN AND LOCAL AUTHORITY
APPROVAL