




Existing Section A
1:500

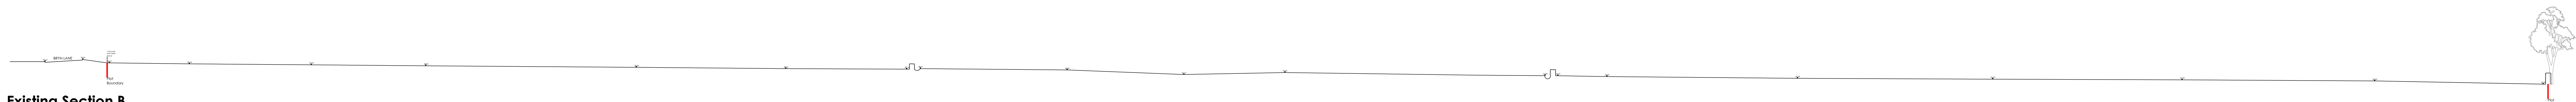

Existing Section B
1:500

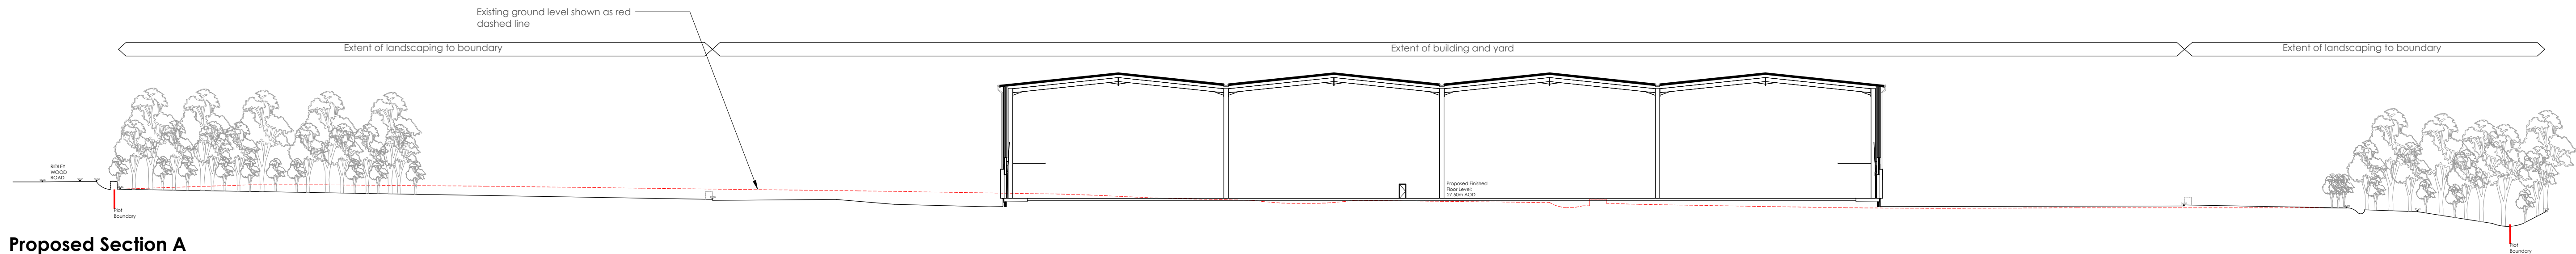


Proposed Section A
1:500

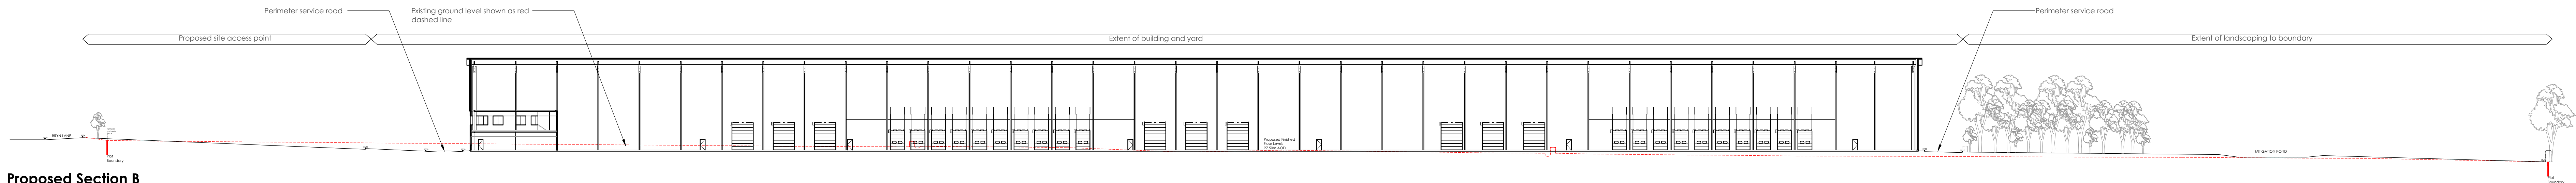

Proposed Section B
1:500

Key Plan

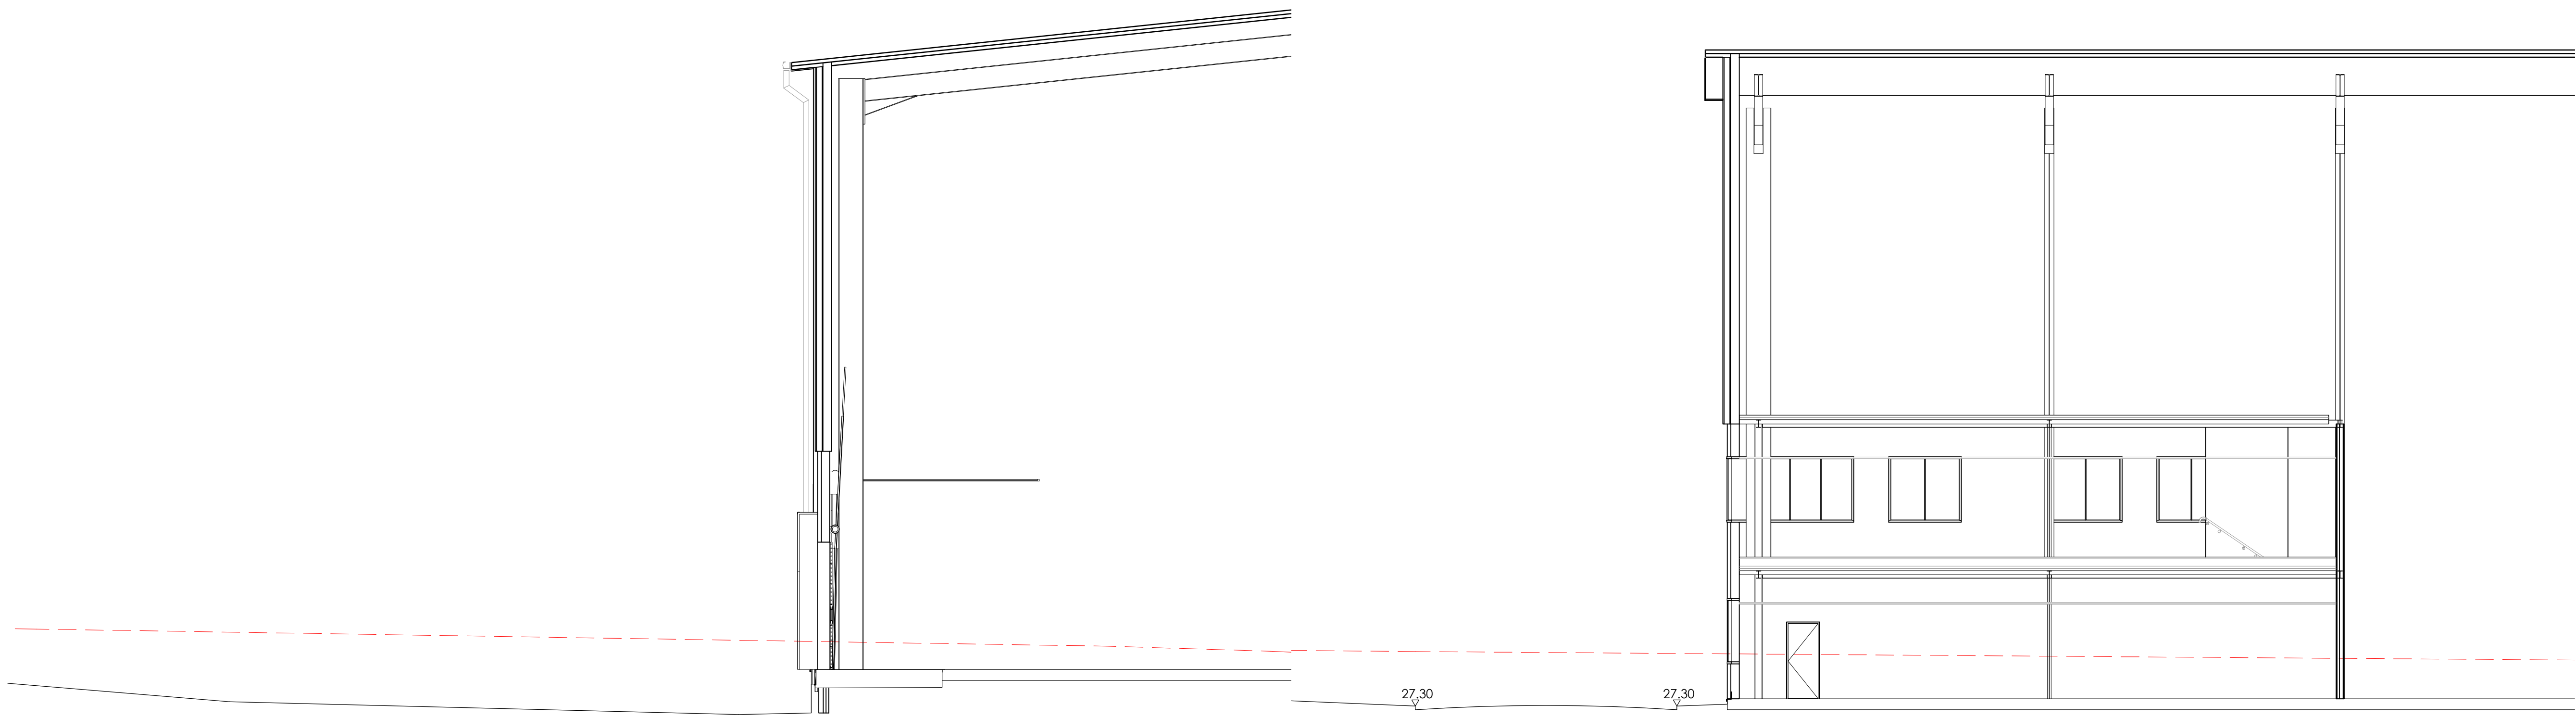

Proposed Dock Section
1:100

Proposed Office Section
1:100

- NOTES
- All dimensions and levels are to be checked on site.
 - Any discrepancies are to be reported to the architect before any work commences.
 - The drawing shall not be scaled to ascertain any dimensions. Work to figured dims only.
 - This drawing shall not be reproduced without express written permission from AEW.
 - The overlay drawings and ownership boundaries are produced using all reasonable endeavours. AEW cannot be responsible for the accuracy or scale discrepancy of base plans supplied to them.

- DESIGN HAZARD IDENTIFICATION
- No significant Hazards have been identified in this drawing.

P1	26/07/16	TF	AL
Issued for approval			
REV	Date	Drawn by:-	Checked by:-
Status Purpose of Issue			
S2	For Approval		
Drawing Stage			
Planning			
Client			
Gardenbreeze Ltd.			
Project			
Kingmoor Park Wrexham			
Drawing Title			
Existing and Proposed Site Sections			
Date	26/07/16	Drawn	TF
Scale/Rev	1:500	Checked	AL