


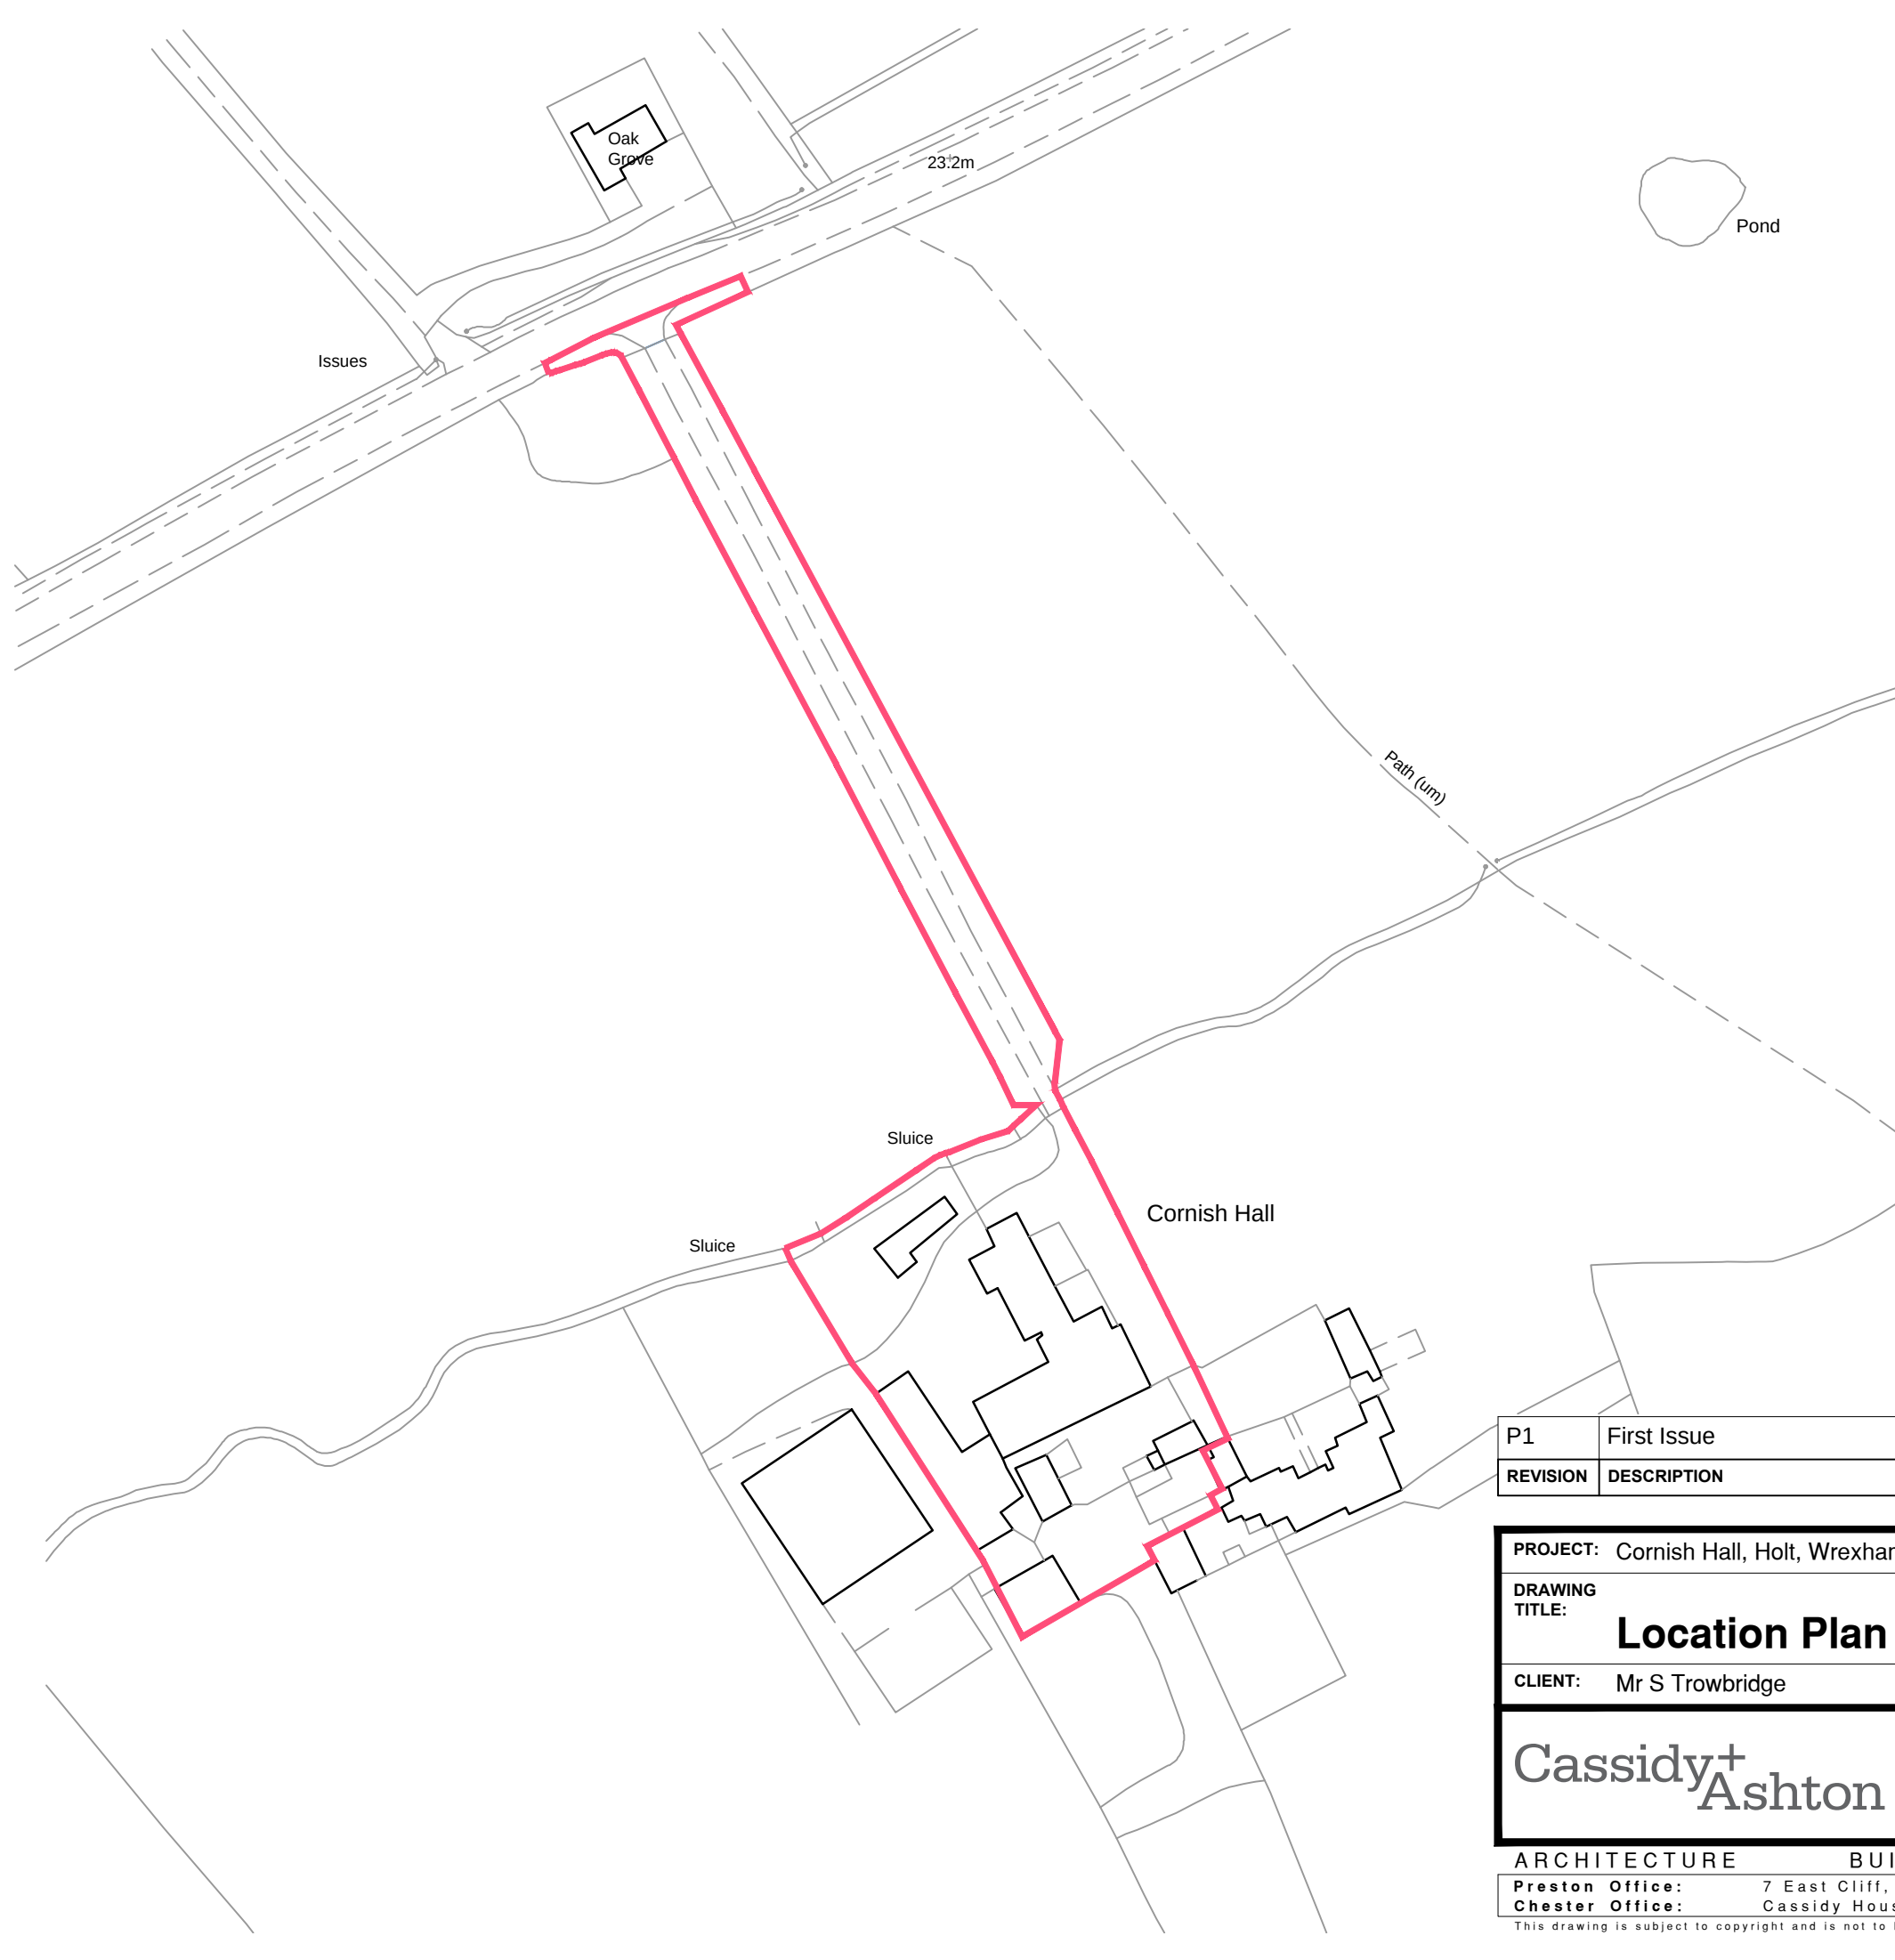

N

FOR APPROVAL

1:125	0	1.25	2.5	3.75	6.25m
1:1250	0	12.5	25	37.5	62.5m

P1	First Issue	AP	18.08.2016
REVISION	DESCRIPTION	INITIALS	DATE

PROJECT: Cornish Hall, Holt, Wrexham		DRAWING NUMBER: C3621	
DRAWING TITLE: Location Plan		L01	
CLIENT: Mr S Trowbridge		REVISION:	P2
Cassidy+Ashton www.cassidyashton.co.uk C+A		DRAWN BY:	GE
		SCALE @ A3:	1:1250
		DATE:	June 2016