


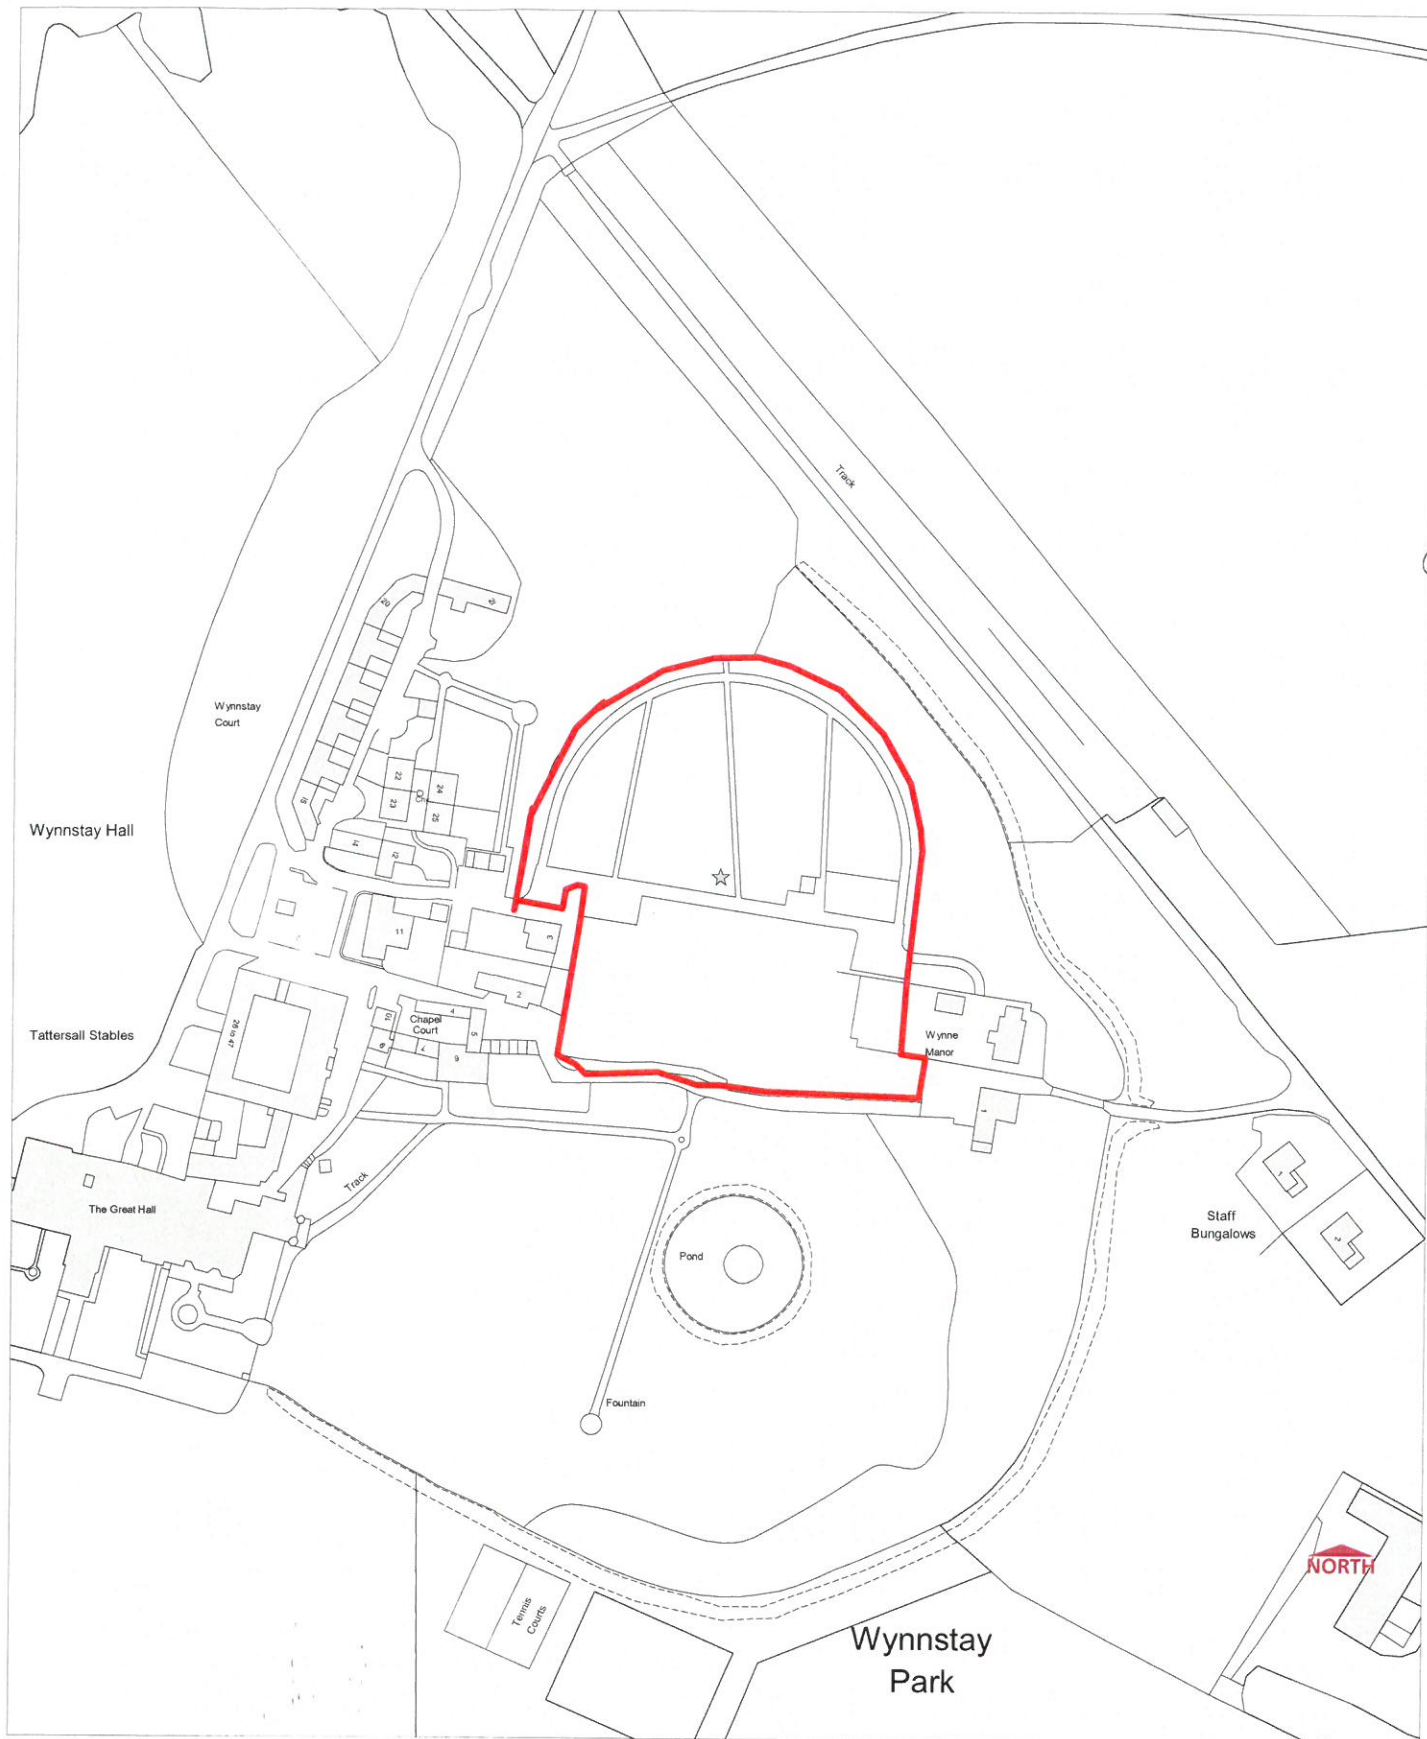

© Crown copyright. All rights reserved. 100023429. 2016

Head of Environment and Planning
Planning Services
16 Lord Street, Wrexham LL11 1LG

**Town & Country Planning Act 1990
Section 106 Obligation**

Date: 08/05/2016
Scale: 1:2500
OS Sheet: SJ3142



P/2014/0342
Walled Garden, Wynnstey Hall Estate
Ruabon, Wrexham

